



The designer is to be immediately notified of any suspect omissions or discrepancies.

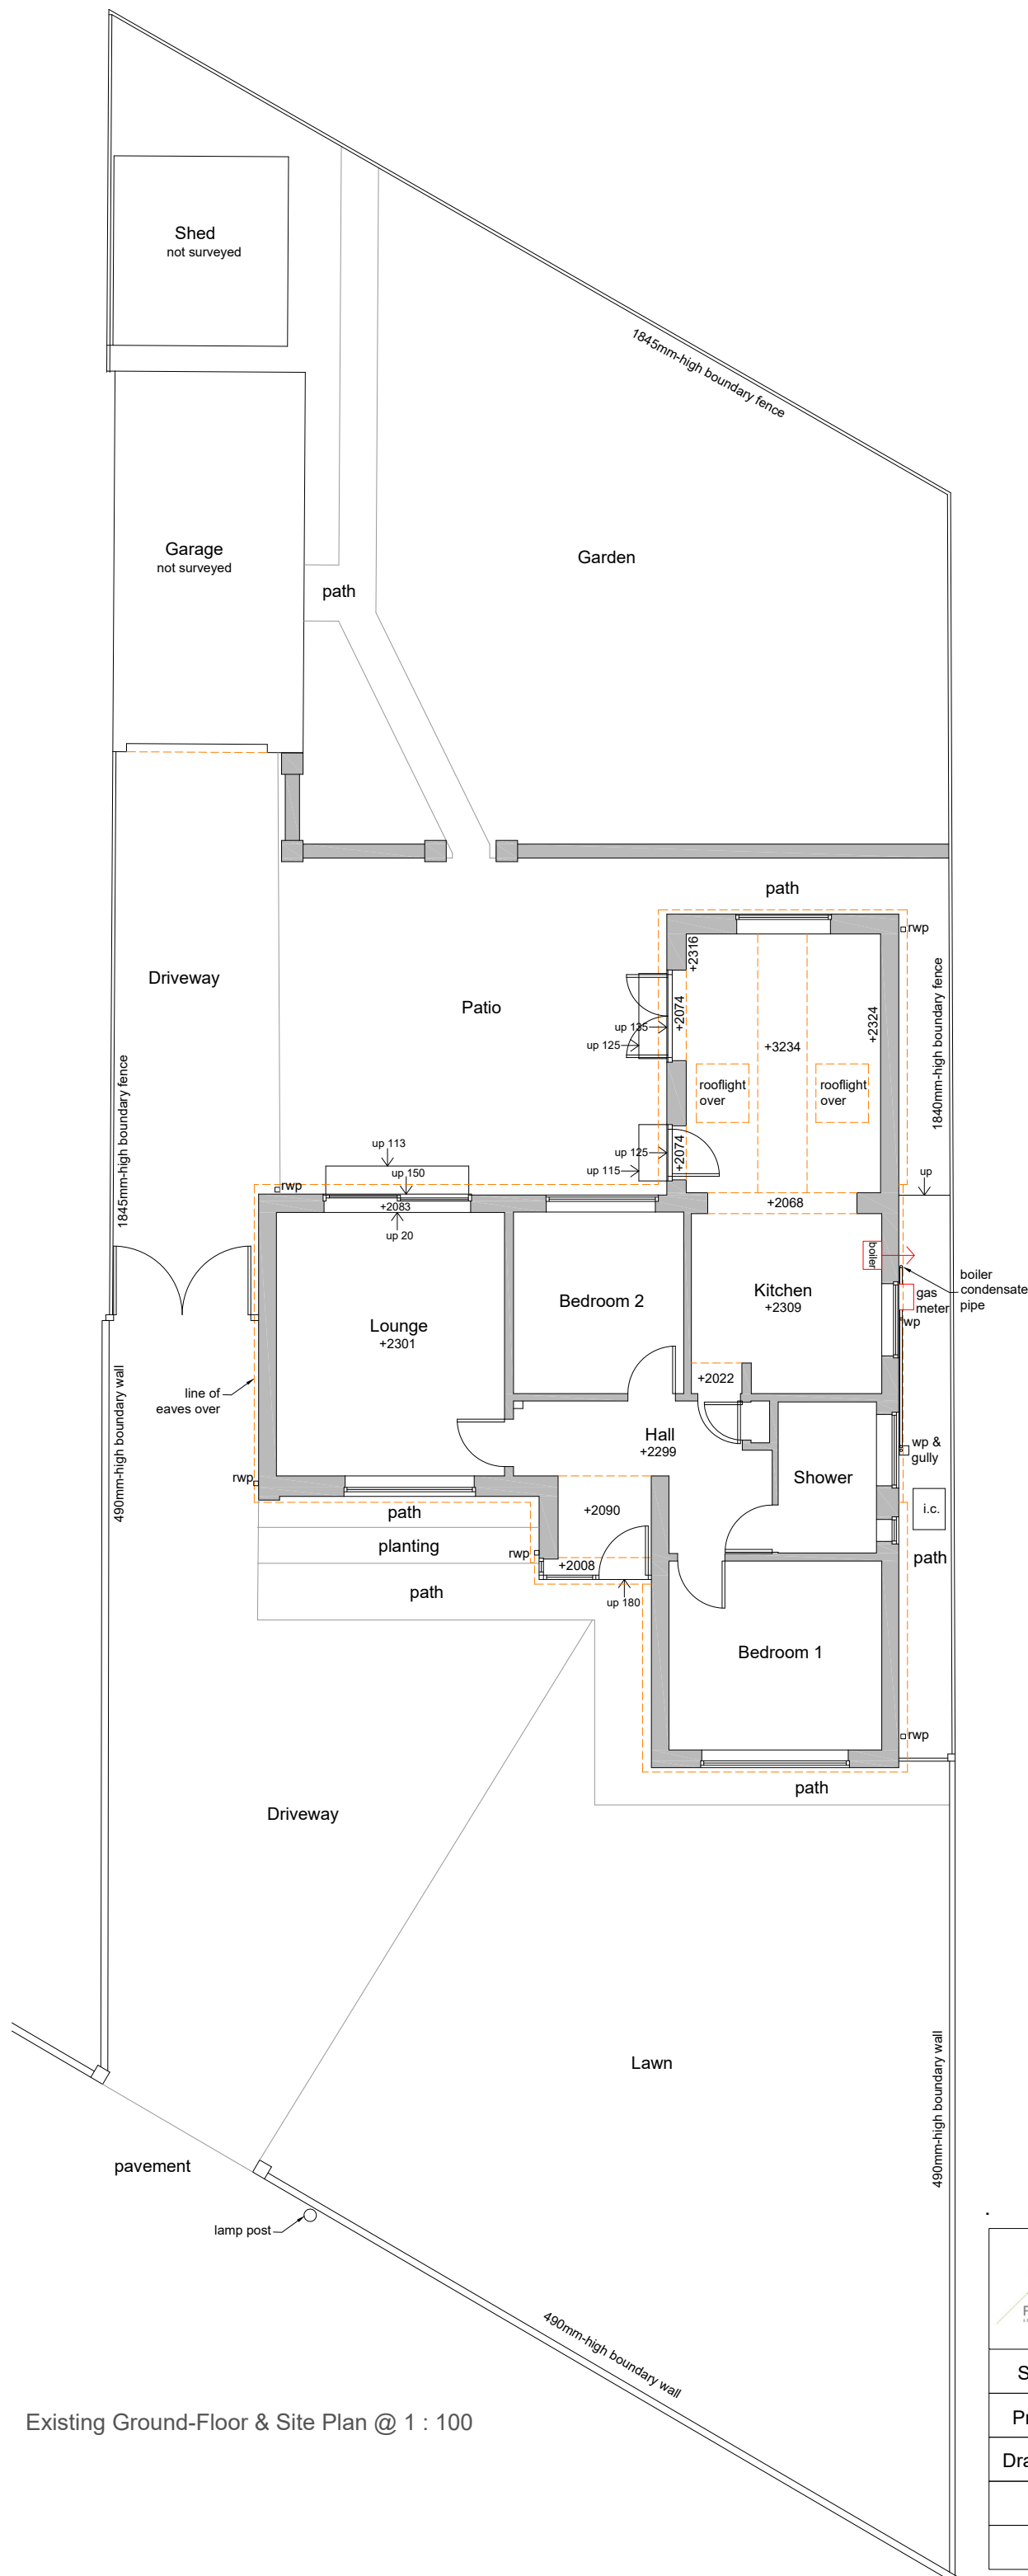

Existing Ground-Floor & Site Plan @ 1 : 100

 

Finola Brady
Architectural Services
TEL 07960 235756 www.fbarchitectural.co.uk

Site Location : 6 Ennerdale Drive, Sompting, West Sussex, BN15 9UH

Project Name : Single-Storey Front Extension, Driveway Alterations & New Garage

Drawing Name : Existing Ground-Floor & Site Plan

Drawing No: FB26-0703 EX02

Scale : 1 : 100 @ A3

Date : 24th July 2026