


This drawing is copyright and may not be copied or reproduced without the written consent of Finola Brady Architectural Services.

The contractor is responsible for setting out and must check all levels and dimensions prior to work being put in hand.

Responsibility is not accepted for errors made by others in scaling from this drawing. All construction information should be taken from figured dimensions.

The designer is to be immediately notified of any suspect omissions or discrepancies.

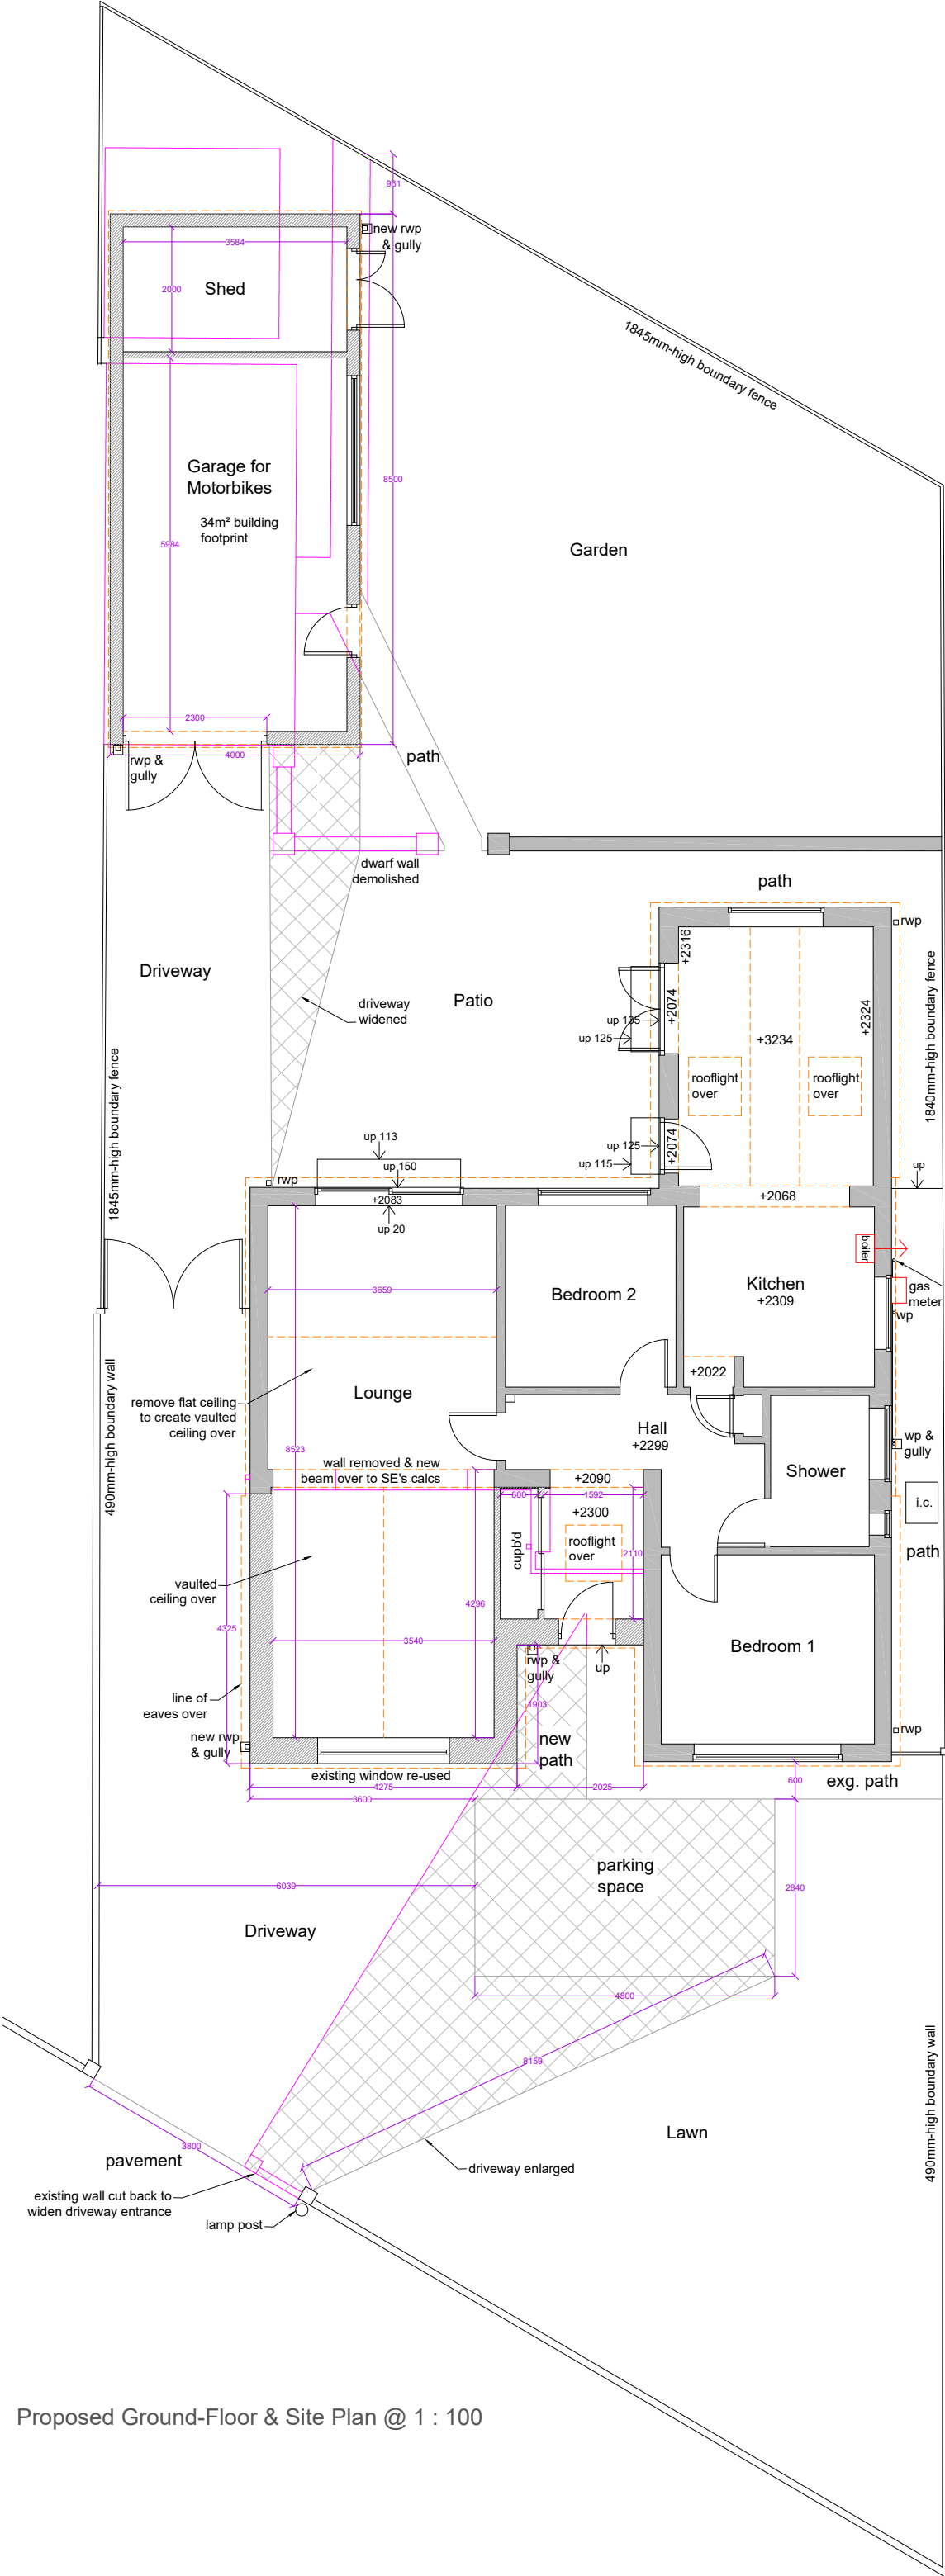

Proposed Ground-Floor & Site Plan @ 1 : 100

	Finola Brady Architectural Services TEL 07960 235756 www.fbarchitectural.co.uk	
	Site Location :	6 Ennerdale Drive, Sompting, West Sussex, BN15 9UH
	Project Name :	Single-Storey Front Extension, Driveway Alterations & New Garage
	Drawing Name :	Proposed Ground-Floor & Site Plan for Planning Submission
	Drawing No:	FB26-0703 PL02
Date :		27th August 2026
		Scale : 1 : 100 @ A3