

This drawing is copyright and may not be copied or reproduced without the written consent of Finola Brady Architectural Services.

The contractor is responsible for setting out and must check all levels and dimensions prior to work being put in hand.

Responsibility is not accepted for errors made by others in scaling from this drawing. All construction information should be taken from figured dimensions.


The designer is to be immediately notified of any suspect omissions or discrepancies.




Indicates demolished construction




Indicates new walls

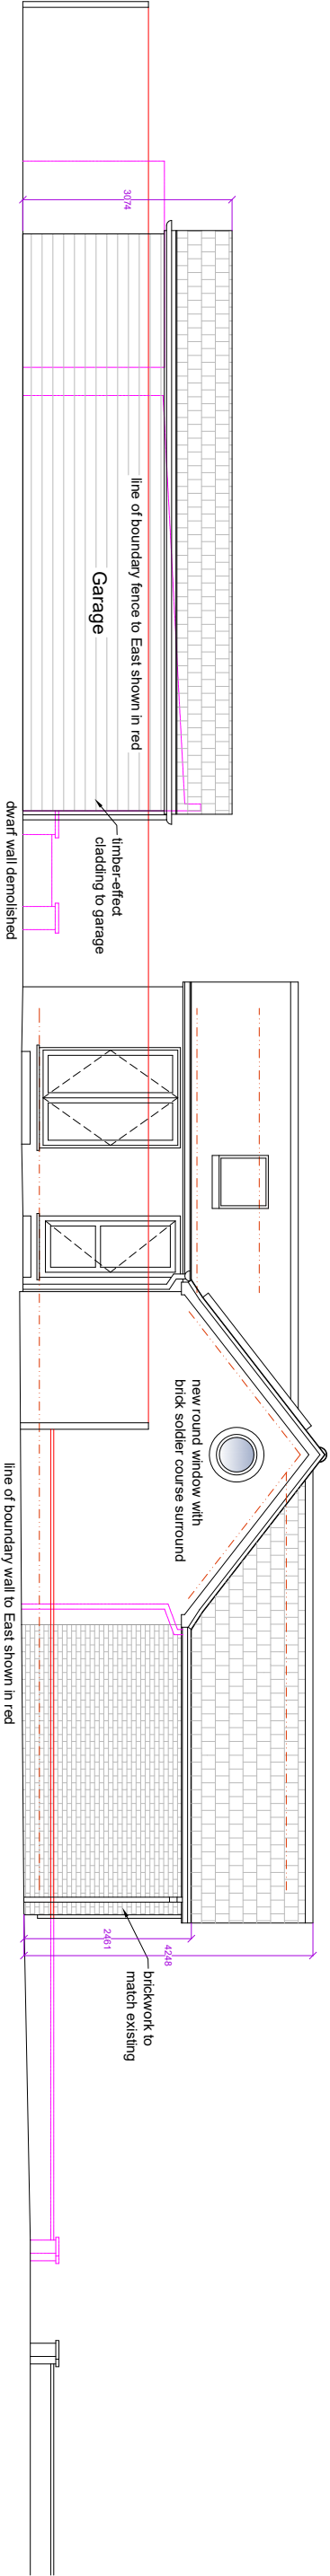

Proposed East Side Elevation @ 1 : 100

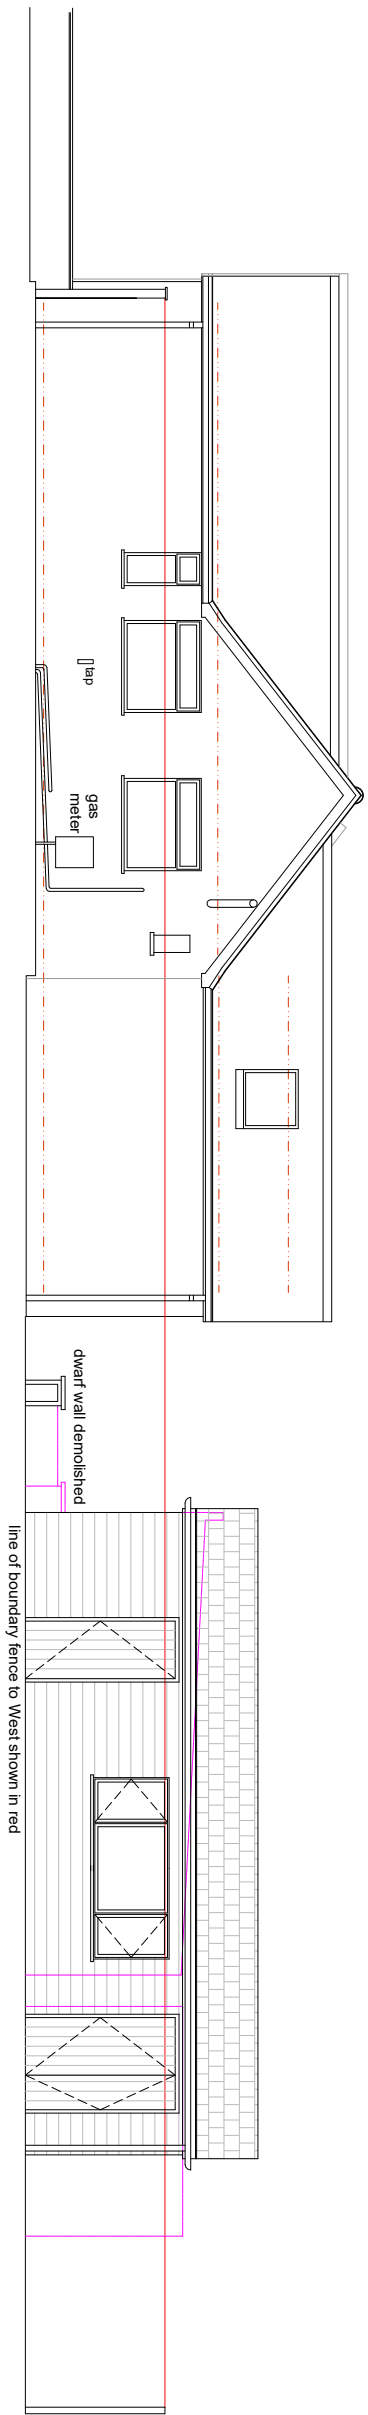

Proposed West Side Elevation @ 1 : 100

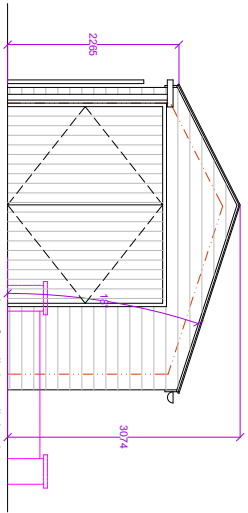

Proposed Front North Elevation
to Garage @ 1 : 100

	Finola Brady Architectural Services TEL. 07960 235756 www.fbarchitectural.co.uk
Site Location :	6 Emmerdale Drive, Sompitng, West Sussex, BN15 9UH
Project Name :	Single-Storey Front Extension, Driveway Alterations & New Garage
Drawing Name :	Proposed Side Elevations for Planning Submission
Drawing No:	FB26-0703 PL04
Scale :	1 : 100 @ A3
Date :	27th August 2026