



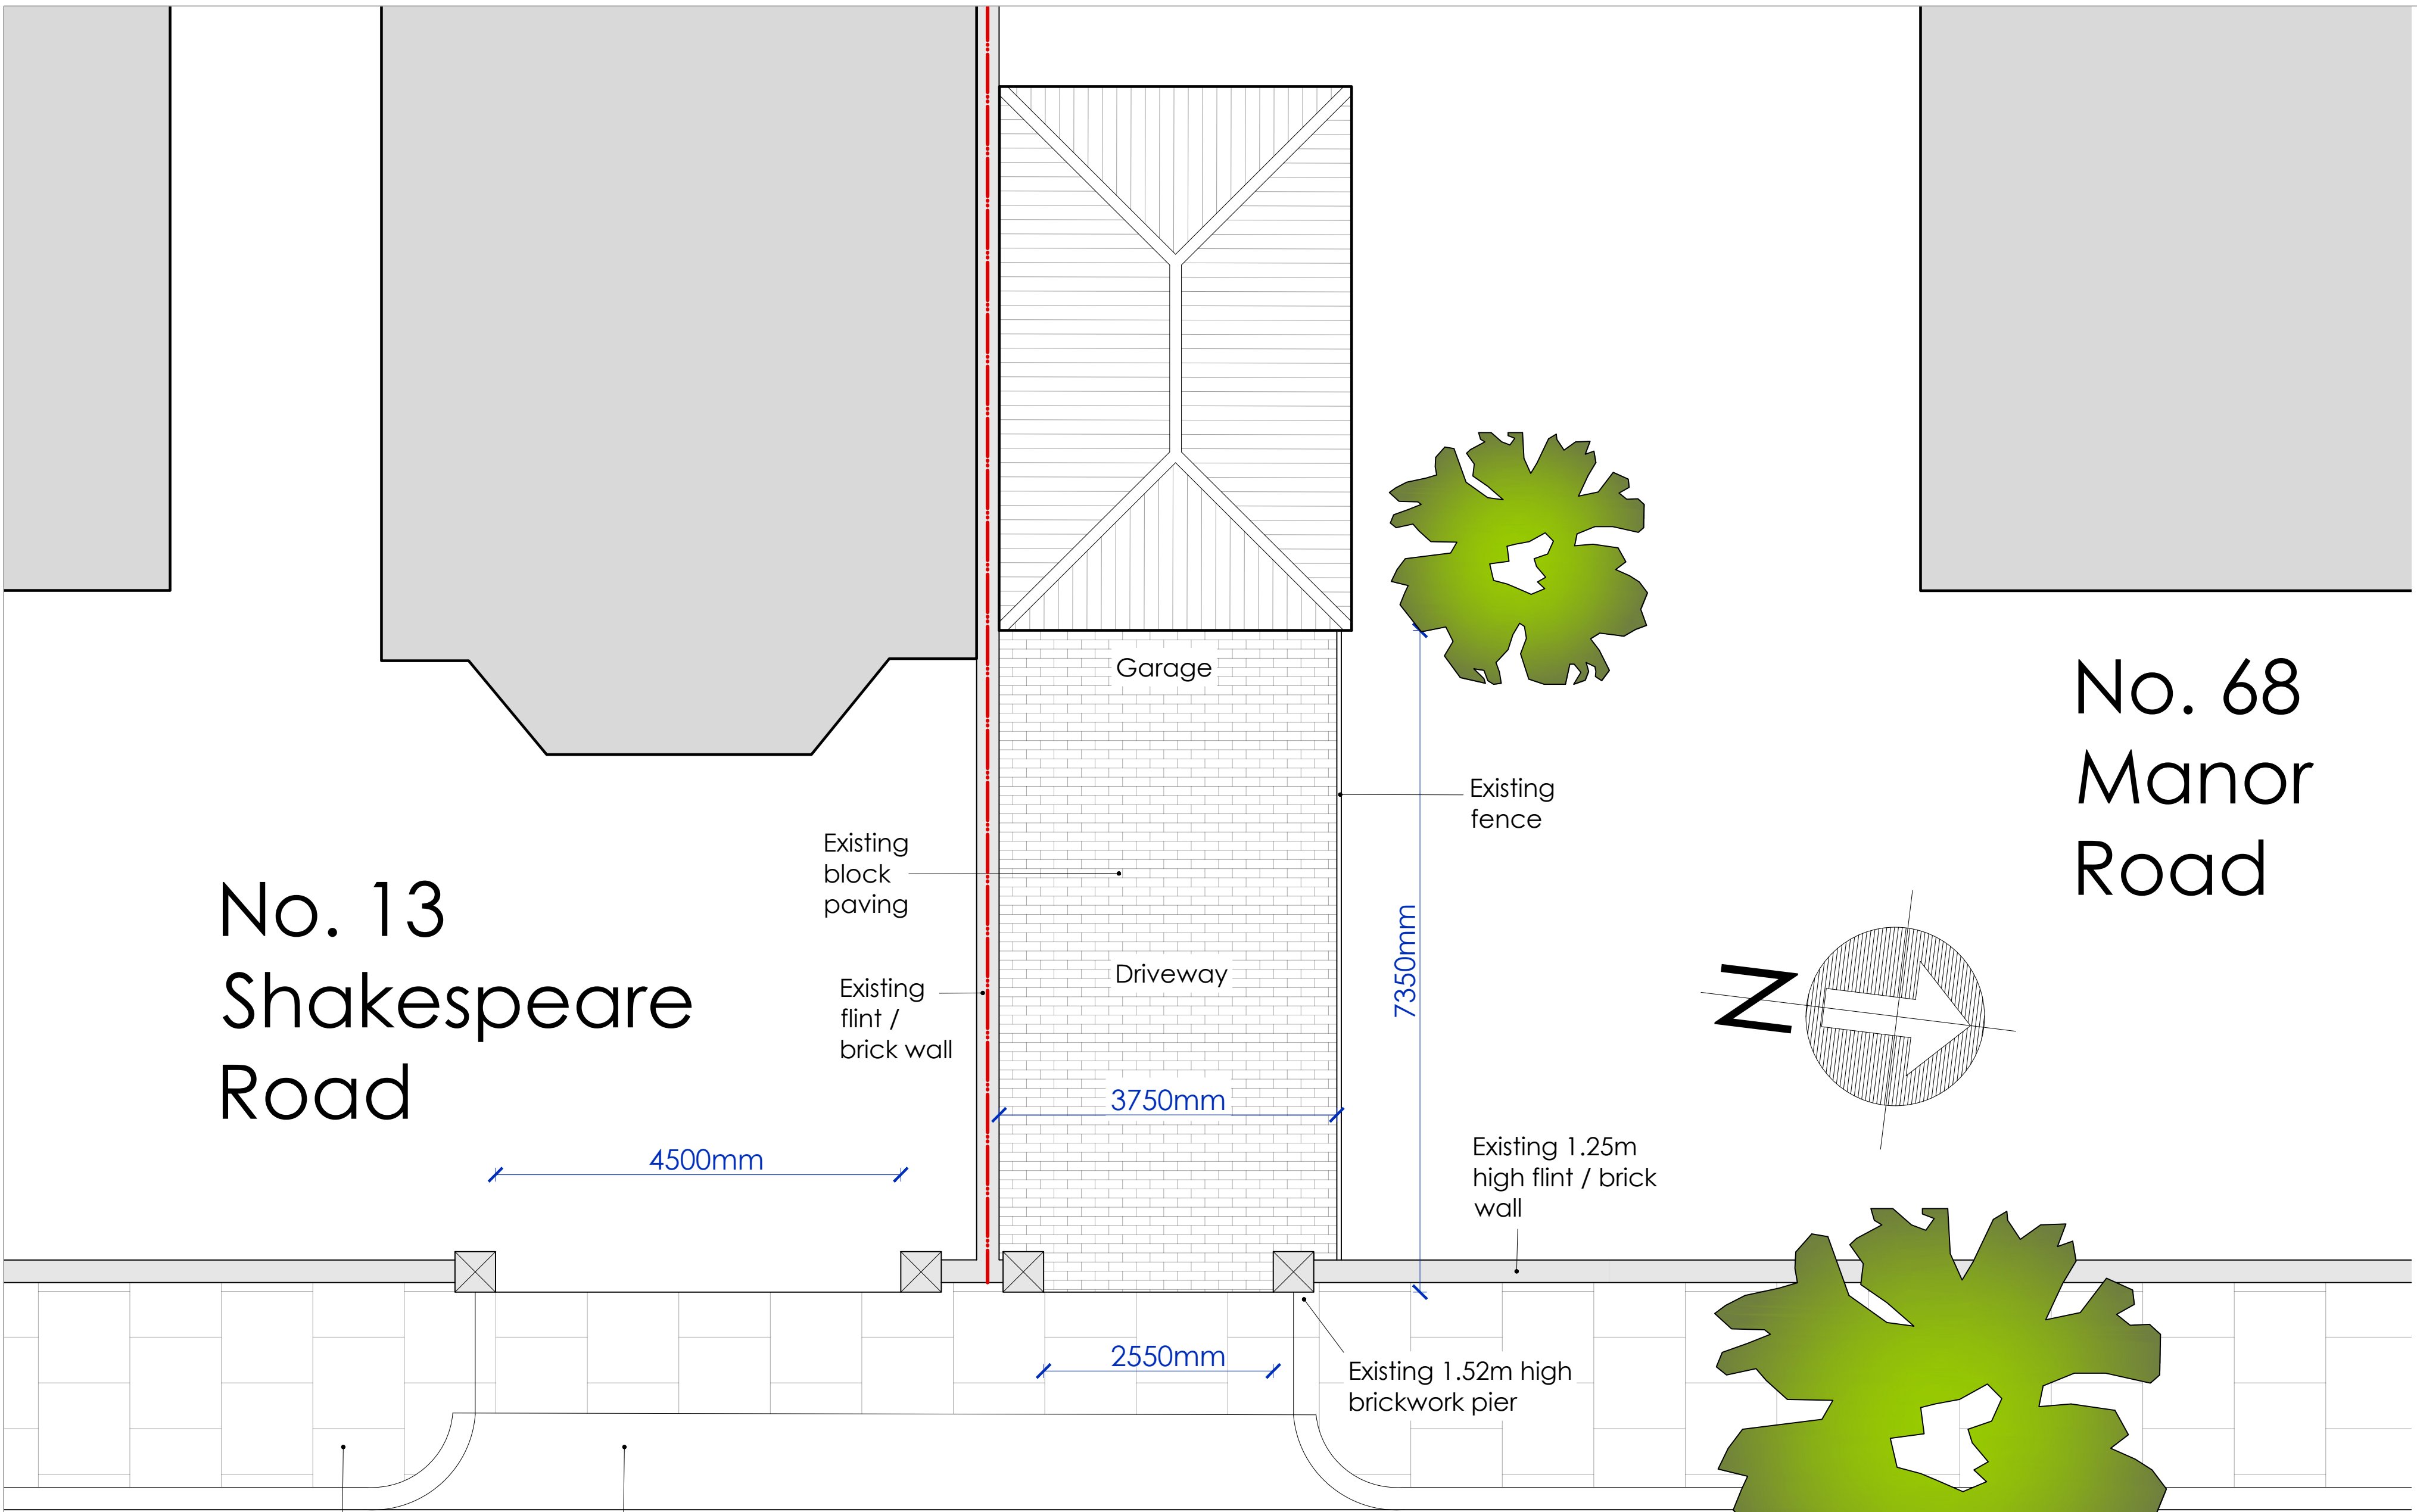


EXISTING GROUND
FLOOR PLAN 1:50



68 MANOR ROAD,
WORTHING

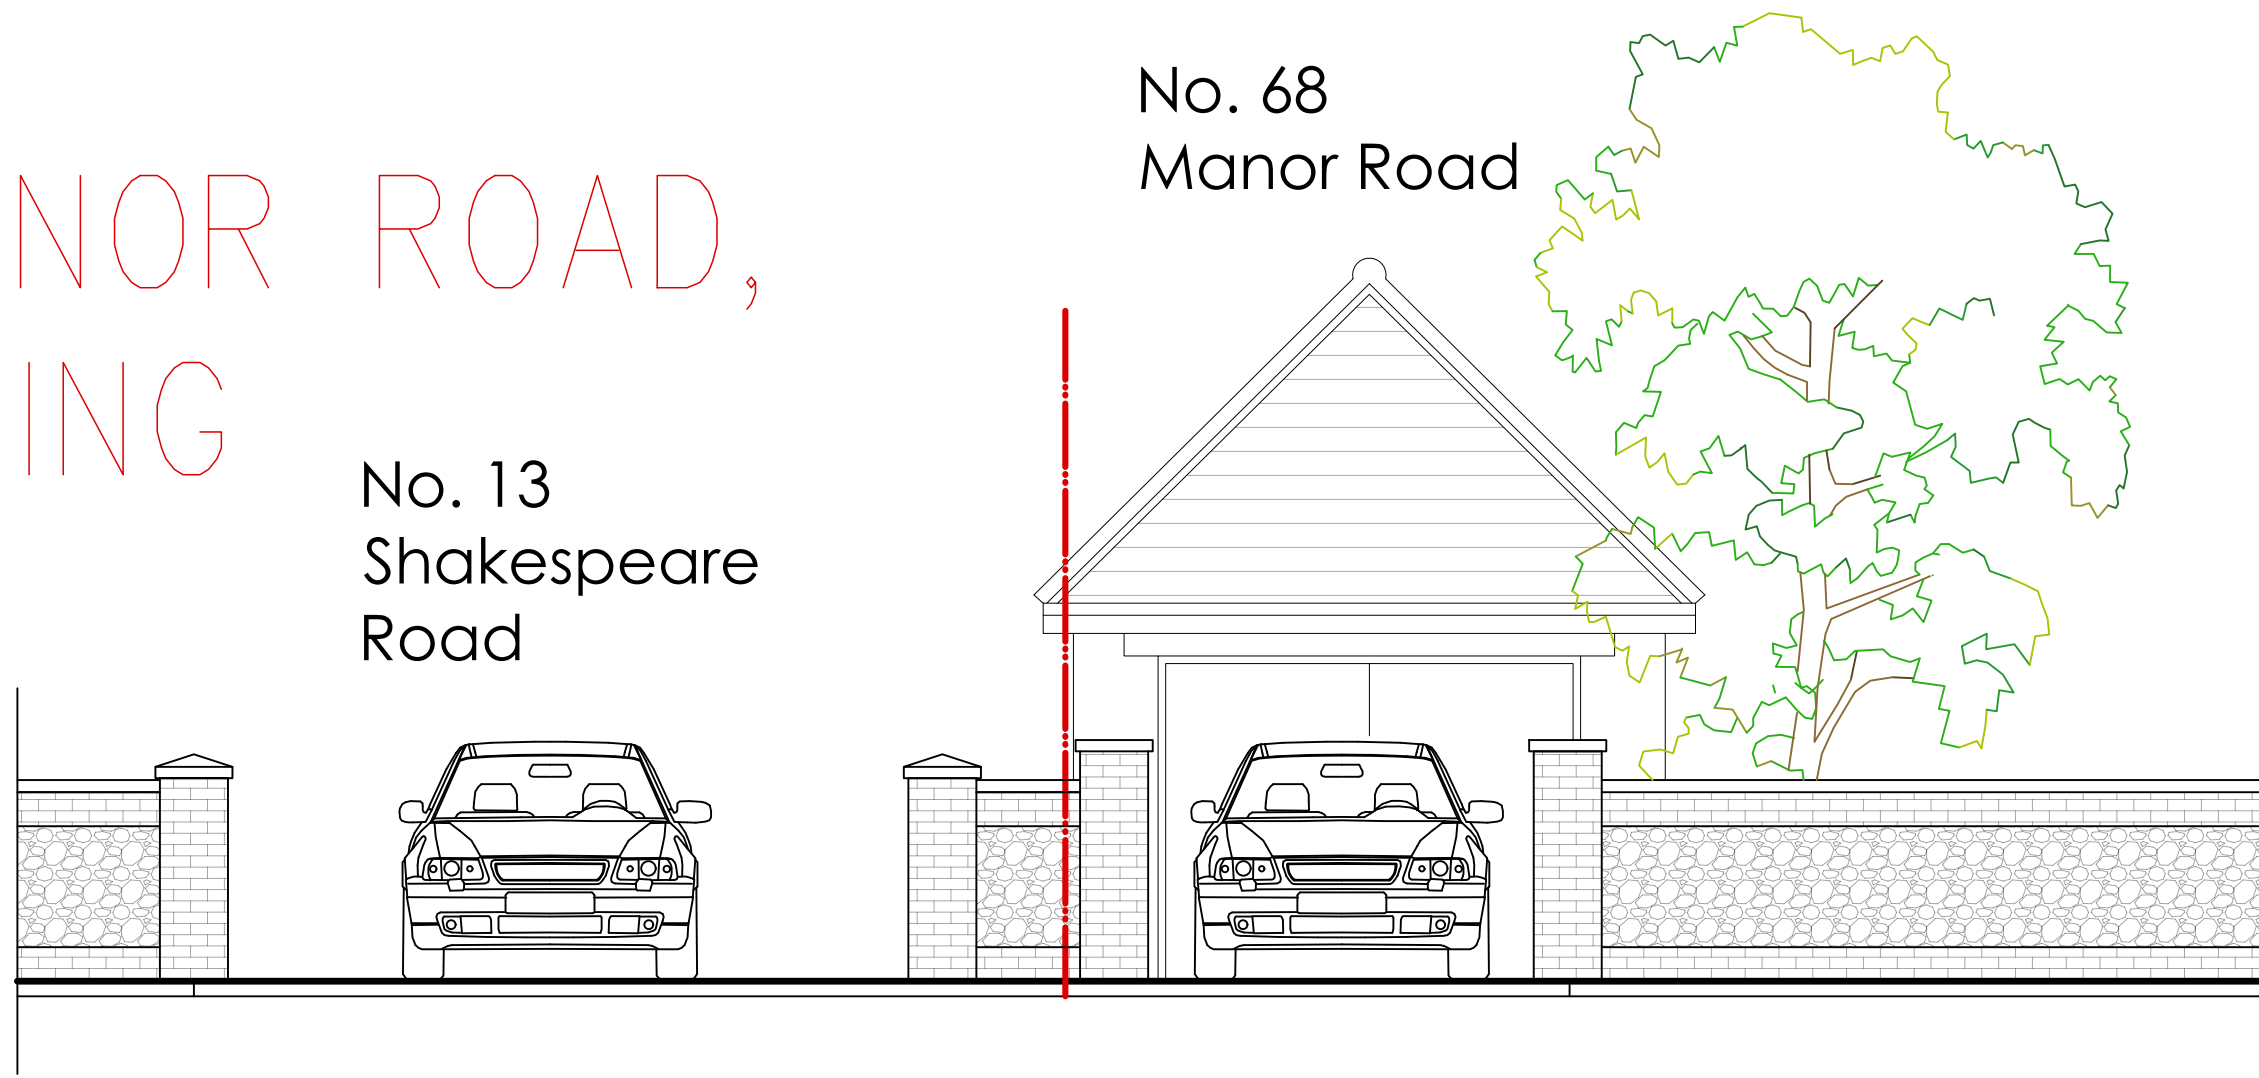


EXISTING EAST ELEVATION 1:50
(Facing Shakespeare Road)

 

No. 68
Manor
Road

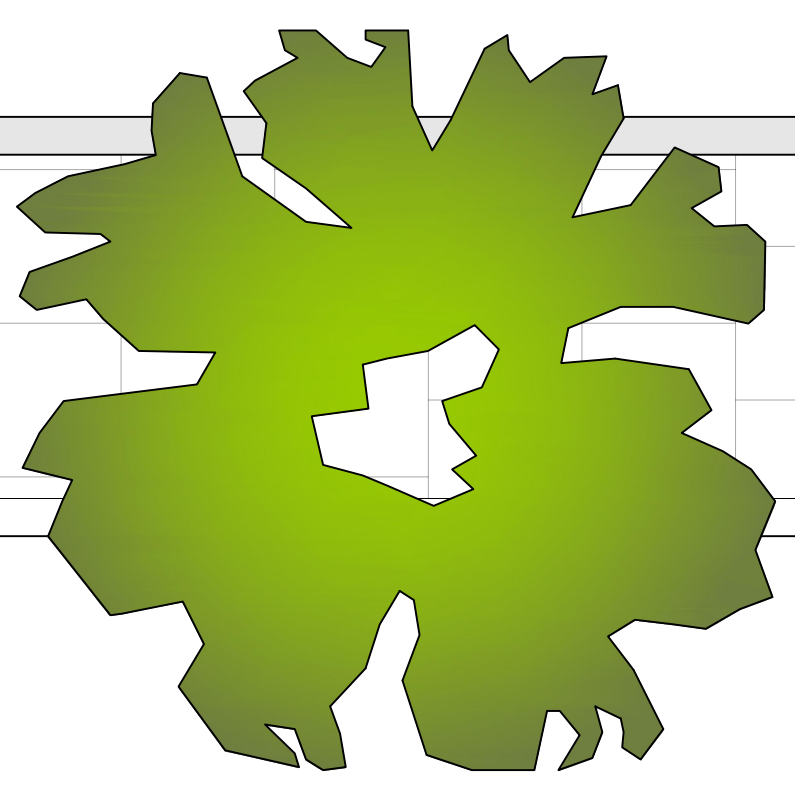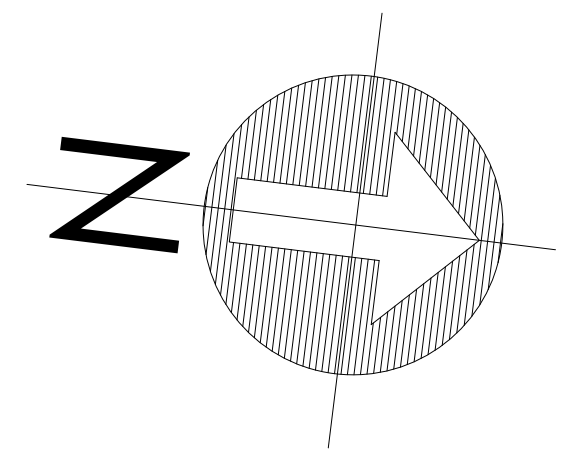

SHAKESPEARE ROAD

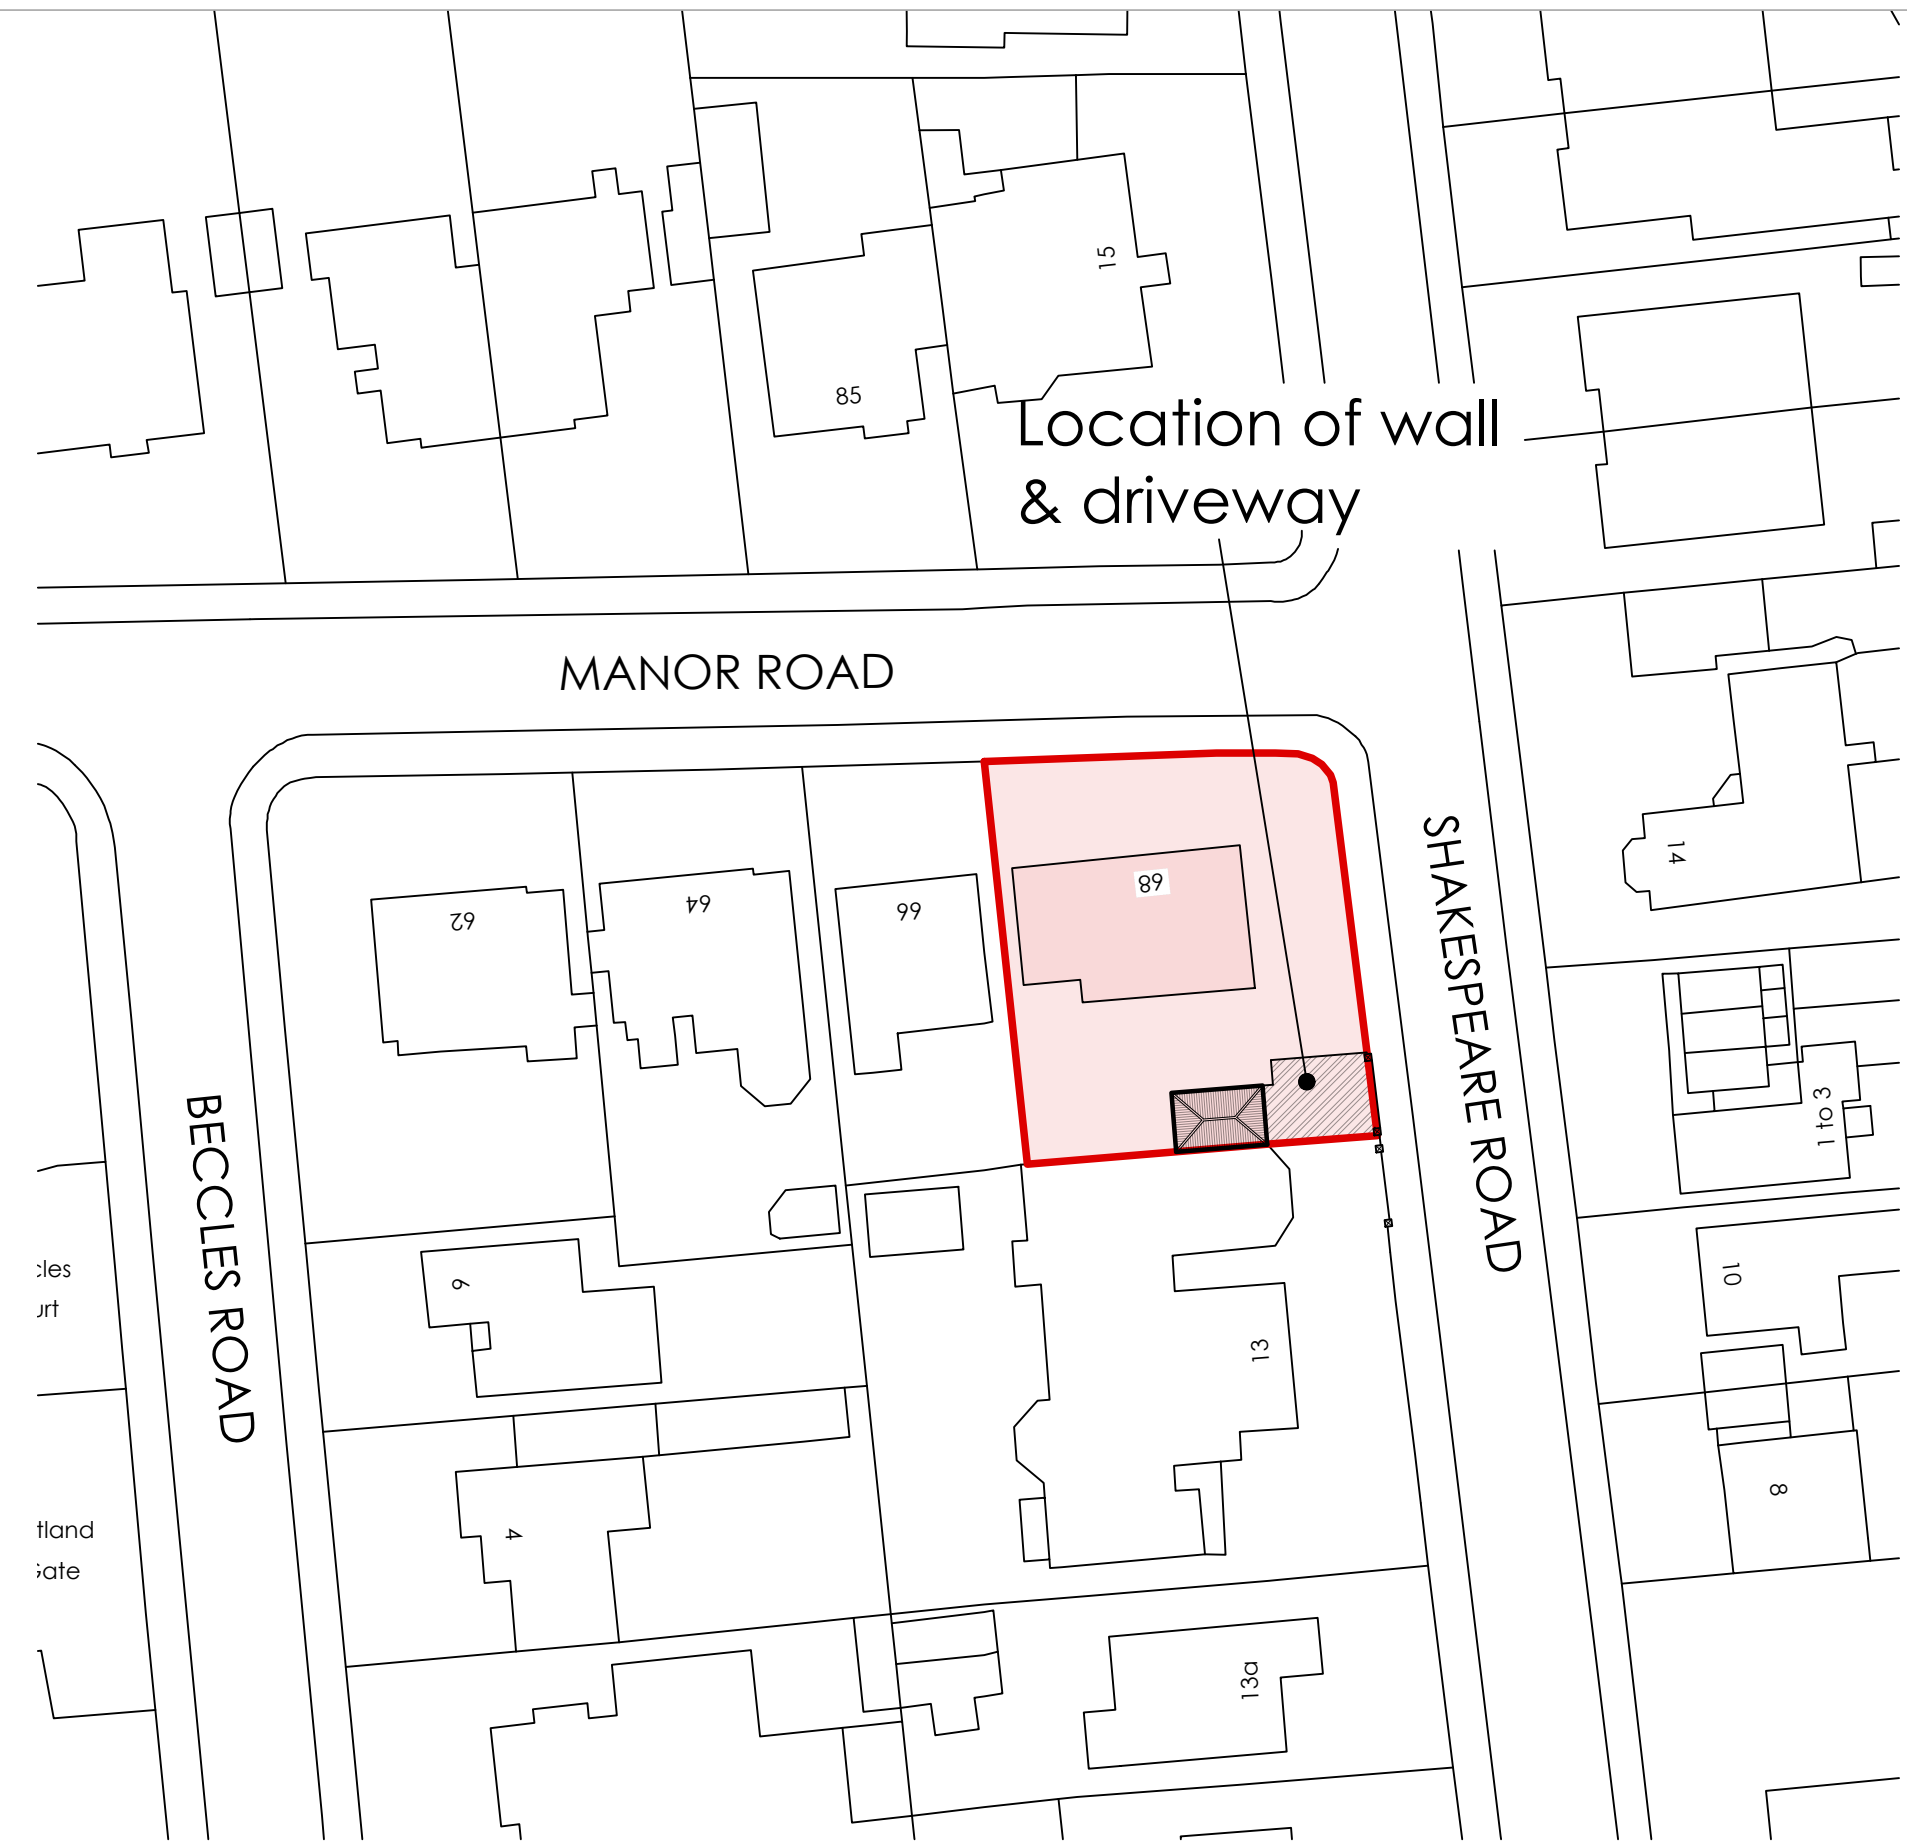

SITE PLAN 1:500

PROPOSED ALTERATIONS TO
EXISTING DRIVE & FRONT WALL

carl moore
—architectural design—

18 Parklands Avenue
Goring-By-Sea
West Sussex BN12 4NH

01903 533276
carl@cm-arch.co.uk


Address of Works: 68 MANOR ROAD
WORTHING
BN11 4SL

Drawing Title: ALTERATIONS TO FRONT DRIVE / WALL

Paper Size/ Scale: A1 Date: DECEMBER 2025

Drawing Number: WG-317-01 Revision: Revision

- General Notes:
- 1: Do not scale from these drawings (unless for planning purposes).
 - 2: Drawings to be read in conjunction with the structural calculations and the building notes provided.
 - 3: The client/ contractor is advised to read the separate notes and the details provided in the structural calculations regarding the CDM regulations.
 - 4: The property owner is reminded to serve a Party Wall Notice on any adjoining owner should they need to do so under the requirements of the Party Wall Act 1994.
 - 5: No work should be undertaken until all consents (Planning and Building Control) have been received and approved in writing. Any work undertaken without consent is done so at the clients risk.
 - 6: All dimensions to be checked on site prior to ordering any materials, kitchens or bathrooms.
 - 7: All existing foundations and lintels taking any additional loads are to be exposed and agreed with the Building Control Officer.

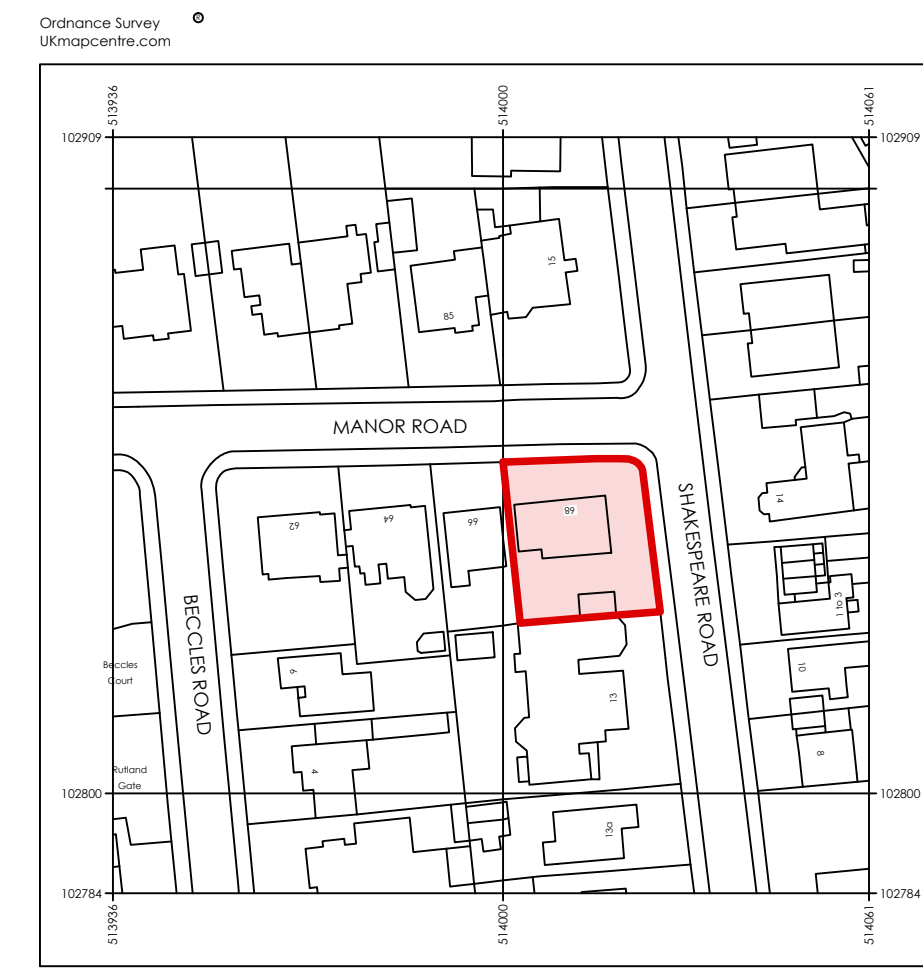

LOCATION PLAN 1:1250