


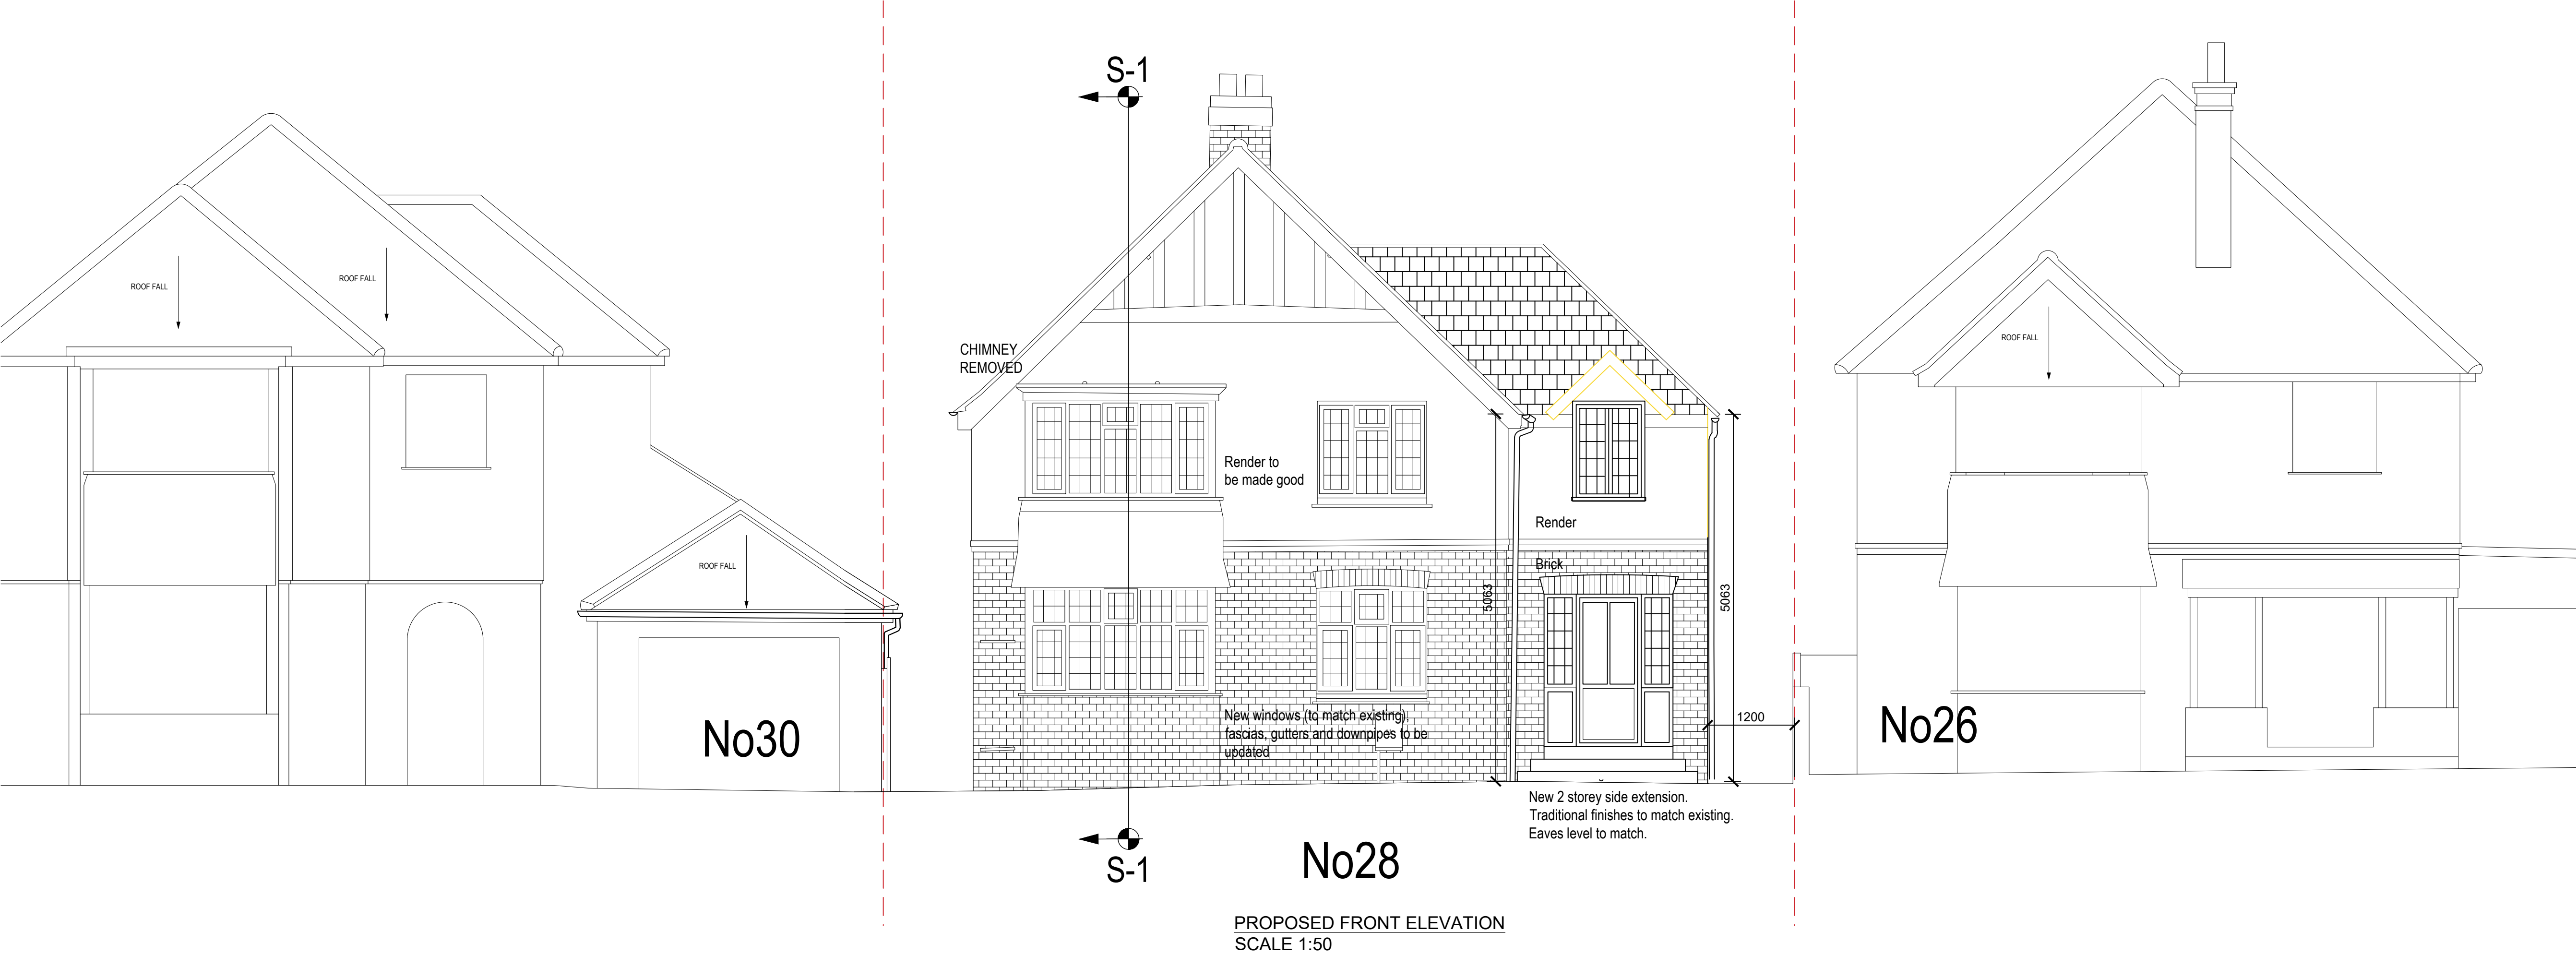

- NOTES:
1. All dimensions to be checked and verified on site prior to construction commencing: any discrepancies to be reported to client.
 2. This drawing is for planning purposes only.
 3. No dimensions to be scaled from drawing except for the purposes of Planning Applications. The contractor should check all dimensions on site. It is the contractors responsibility to ensure compliance with Building Regulations.

CDM 2015 Health and Safety Information:
This information relates only to 'Significant Hazards' identified on this drawing and is to be read in conjunction with the Designer's Risk Assessment Register.

SAFETY, HEALTH AND ENVIRONMENTAL INFORMATION
In addition to the hazards / risks normally associated with the types of work detailed on this drawing, note the following:

CONSTRUCTION:



MAINTENANCE/ CLEANING:

DECOMMISSIONING/ DEMOLITION:

ENVIRONMENT:

It is assumed that all works will be carried out by a competent contractor working, where appropriate, to an approved method statement

LEGEND	
SVP	SOIL VENT PIPE
HWC	HOT WATER CYLINDER
FL	FLUE
DP	DOWN PIPE
B	BOILER
M/FB	METER/FUSE BOX
LH	LOFT HATCH
MF	MEGA FLO
	EXISTING WALL
	PROPOSED WALL

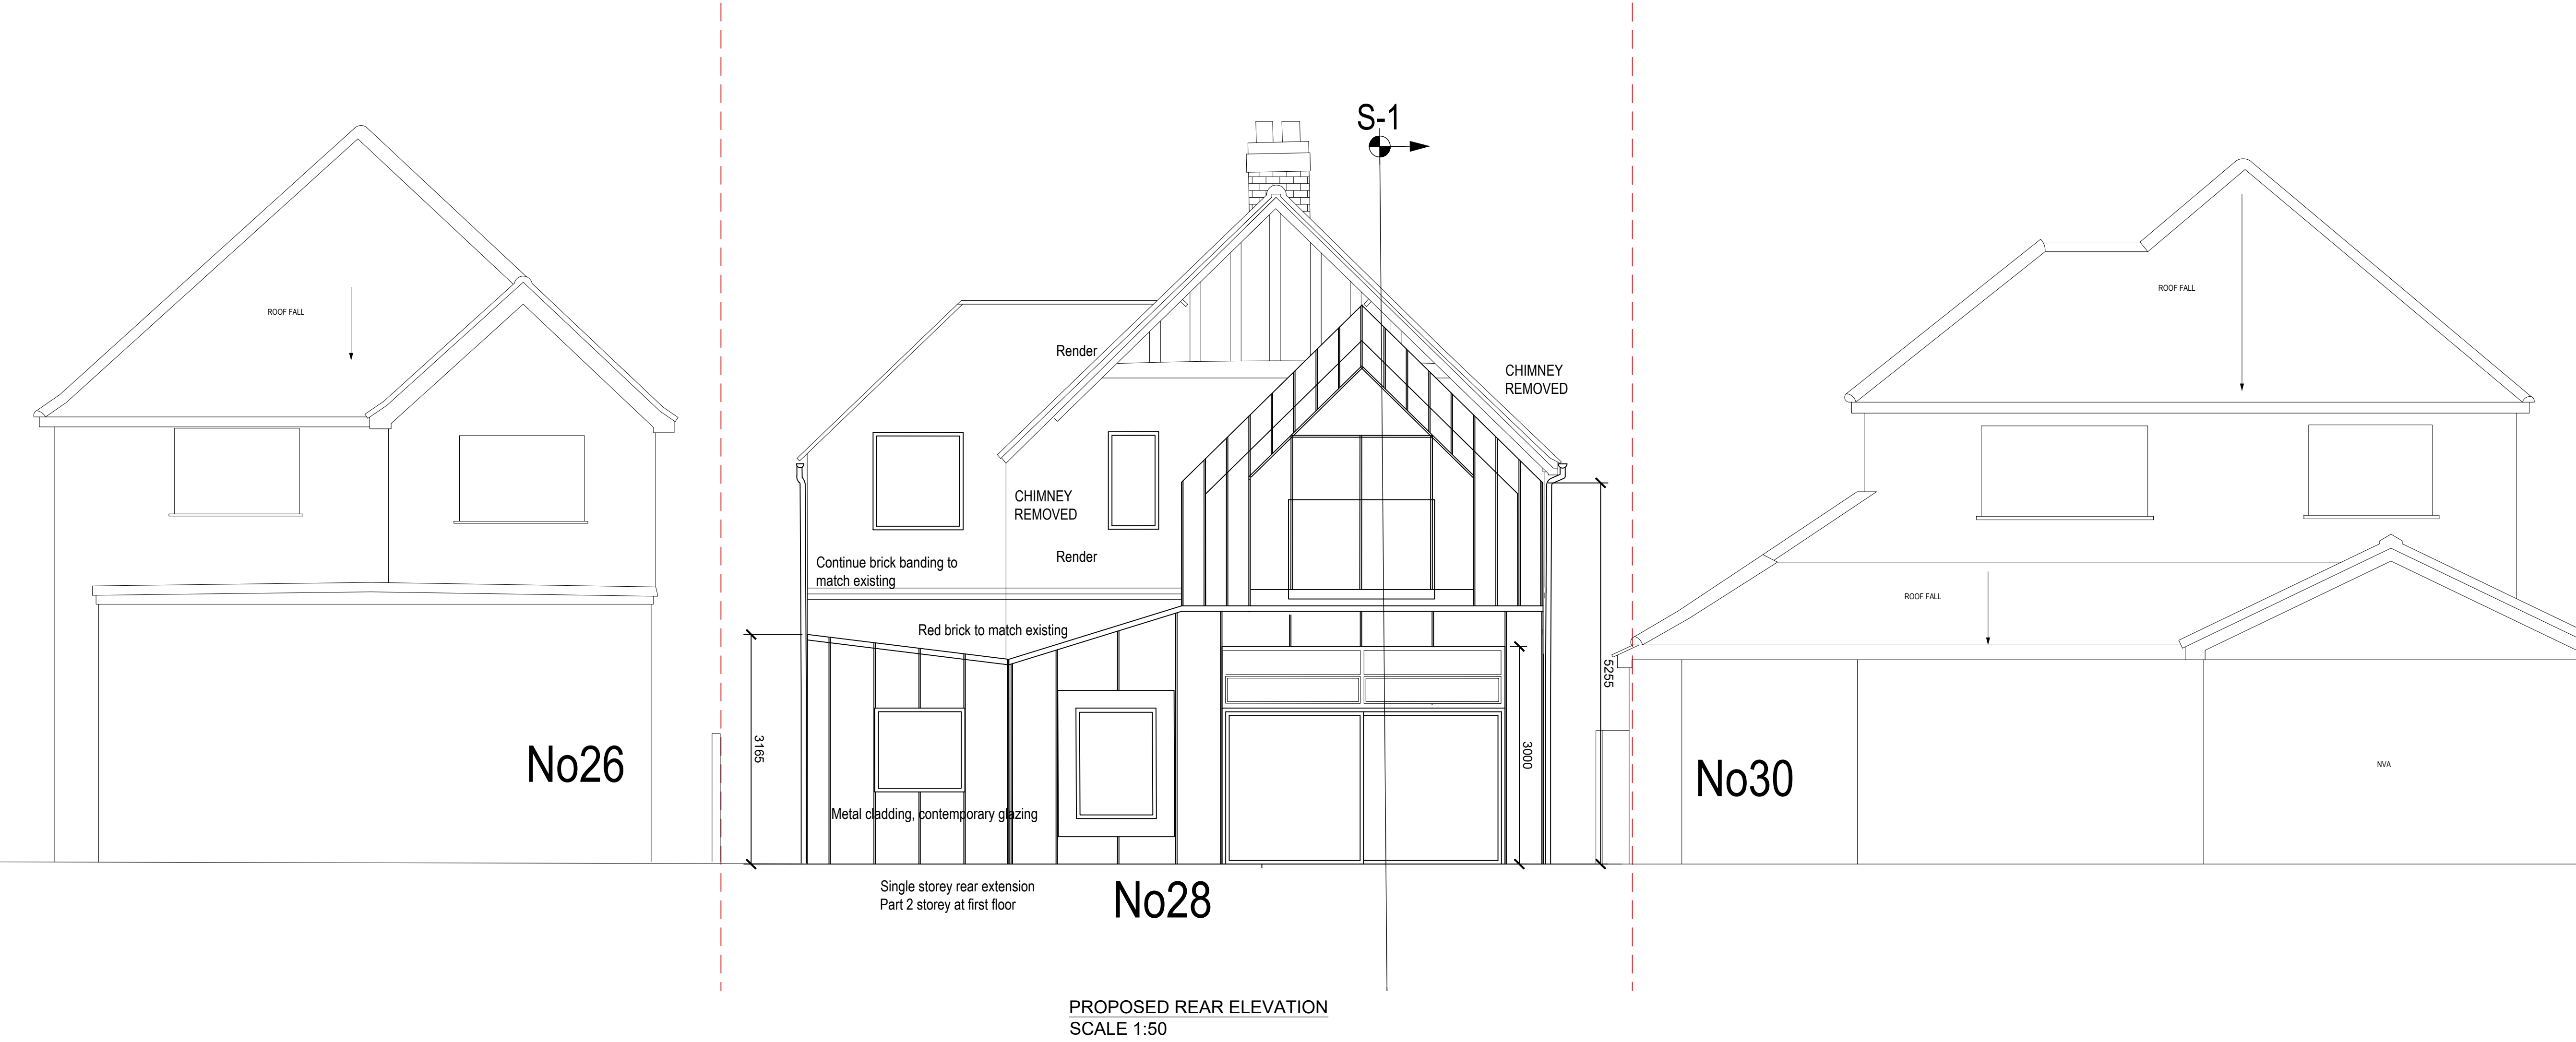 

P1	DEC 2025	FOR PLANNING	SL	SL
Rev	Rev. Date	Purpose of revision	Drawn	Checked
Project		28 WINDSOR ROAD WORTHING BN11 2LX		
Drawing title		PROPOSED FRONT AND REAR ELEVATIONS		
Drawing status		PLANNING		
Scale	1:50	@ A1	DO NOT SCALE	
Drawing number		130/SK13		Rev P1