



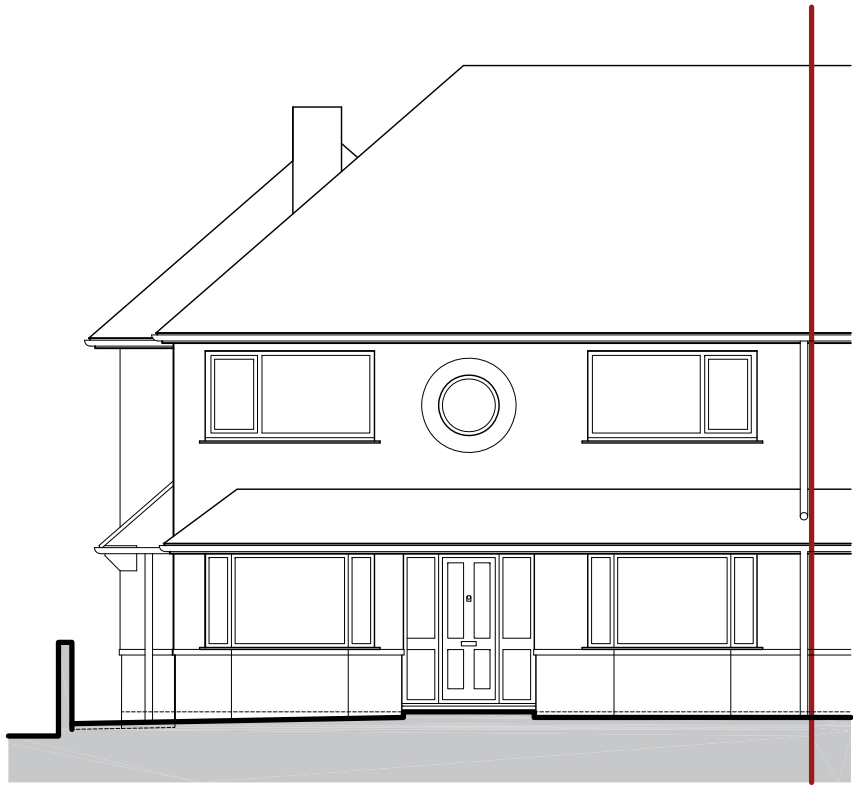


FRONT ELEVATION



NORTH WEST ELEVATION

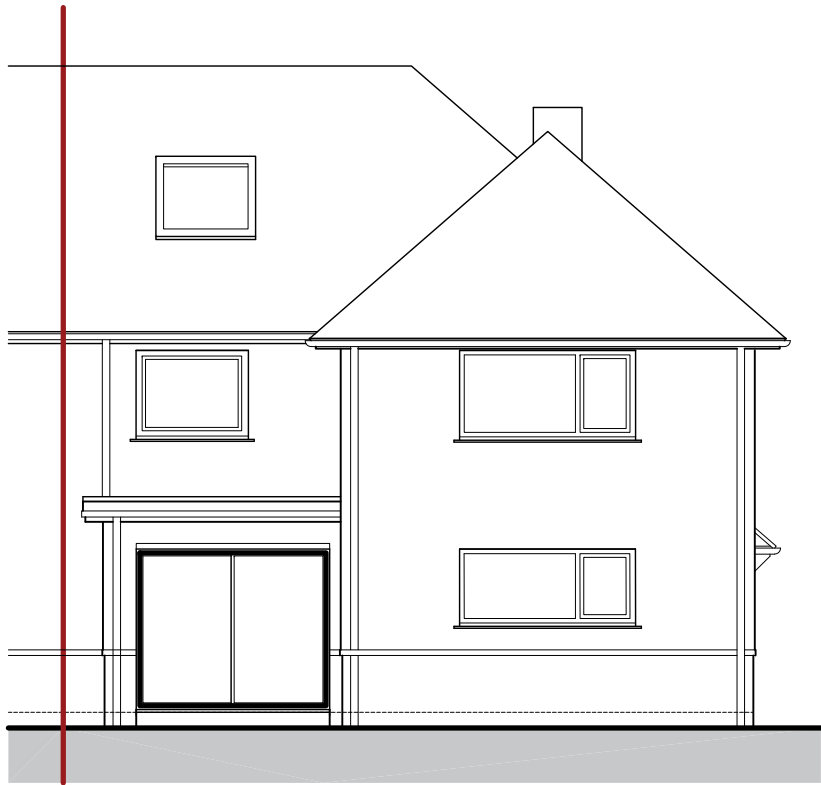


REAR ELEVATION

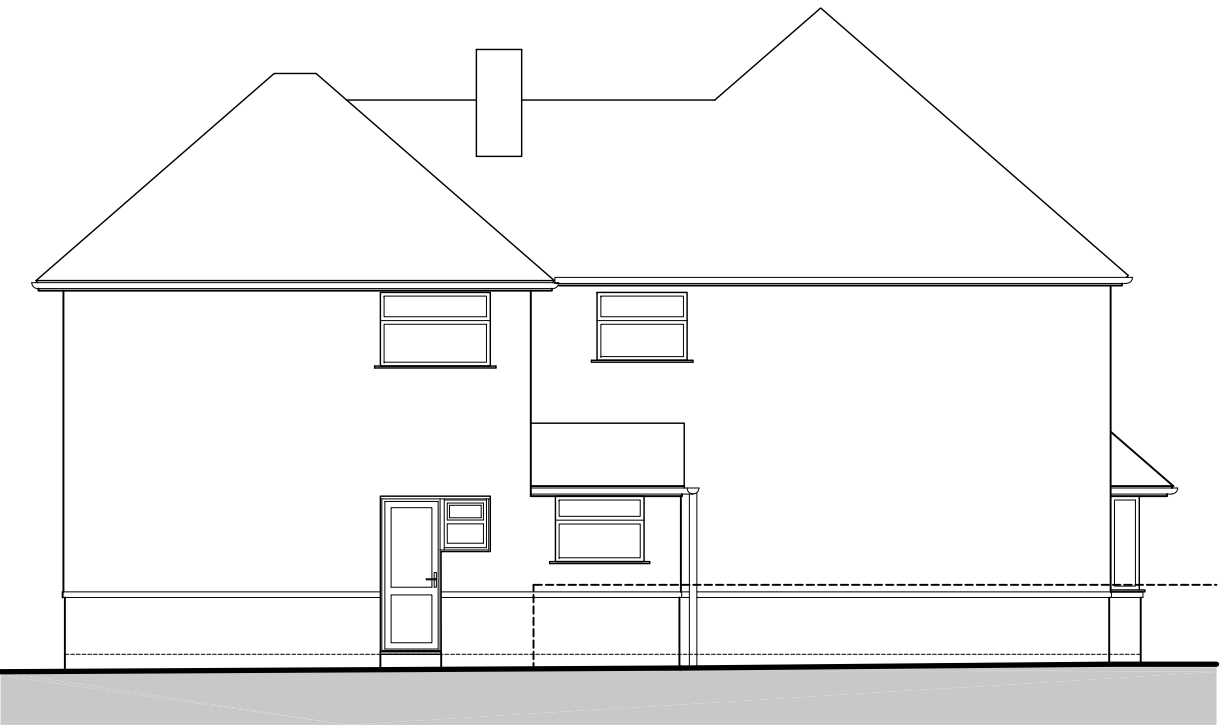

SOUTH EAST SIDE ELEVATION

This drawing was produced by Justine Rattray Architecture Ltd for Planning purposes only. Drawn information is based on a visual survey and plans provided by the client. Justine Rattray Architecture Ltd can not be liable for any other use of the drawing other than use for the work it was drawn for. It is the main contractors responsibility to ensure all dimensions are checked on site. The architect is to be informed of any errors before work proceeds.

 

00 Planning application

Rev. I Date & Notes

justine rattray architecture
www.j-architecture.com

Project name
59 Connaught Avenue, BN43 5WL

Drawing name

EXISTING ELEVATIONS

Scale 1:100 Size A3 Job Ref J45 Dwg No PE2 Rev 00

Status
planning