




All work to comply with building regulations and planning consent.
 Workmanship and materials to comply with British standards and code of practice.
 Scaled dimensions are approximate, take exact dimensions from site.
 This drawing was prepared for local authority approval and not as a working drawing.
 LOCAL AUTHORITY MAY SCALE THE DRAWING
 Any deviation from the drawing to be agreed with the local authority.
 Any queries to be agreed prior to construction.
 See separate details for Structural engineers calculations

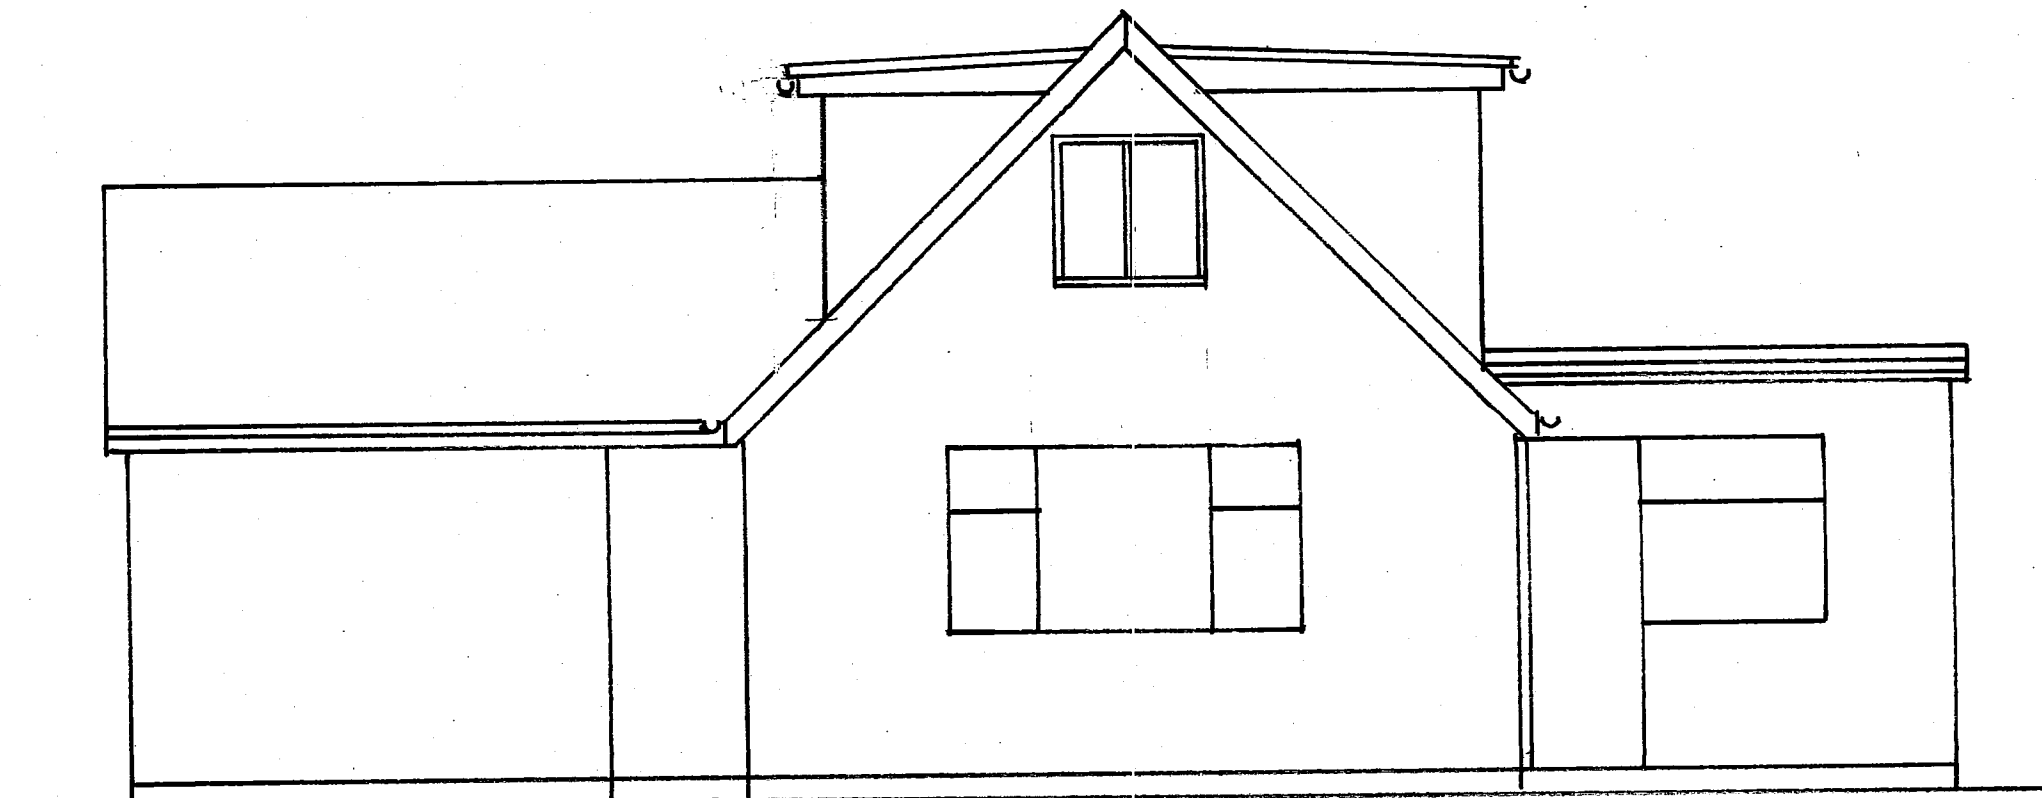


SIDE ELEVATION (WEST) 1:50 AT A1

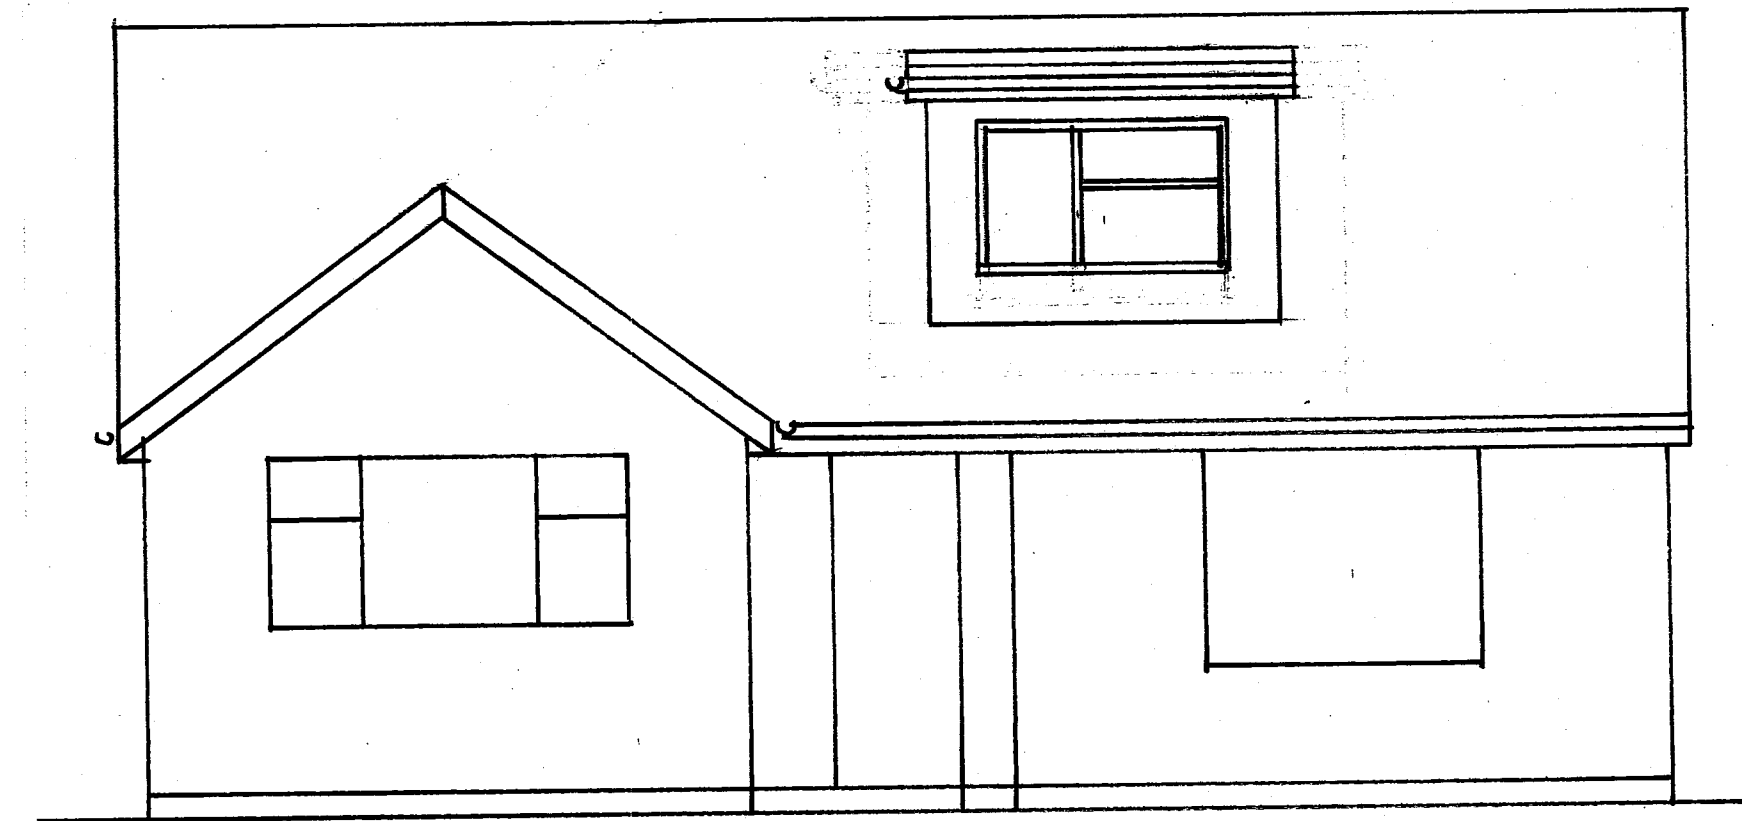

FRONT ELEVATION (NORTH) 1:50 AT A1

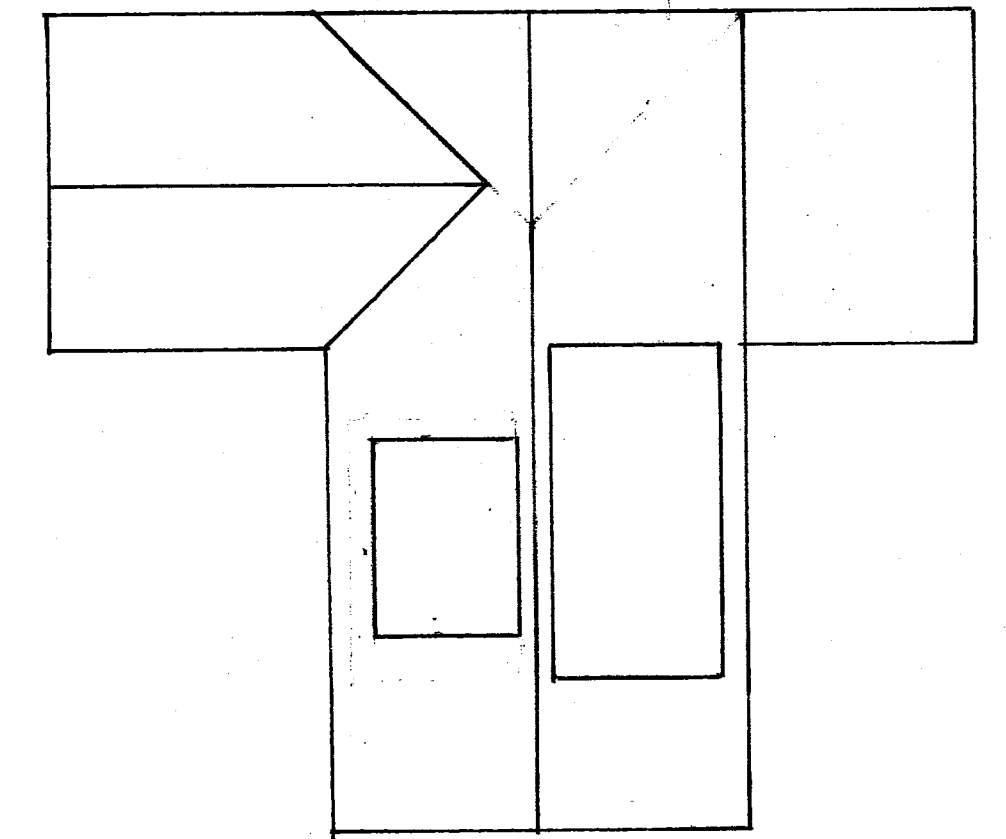


ROOF PLAN 1:100 AT A1

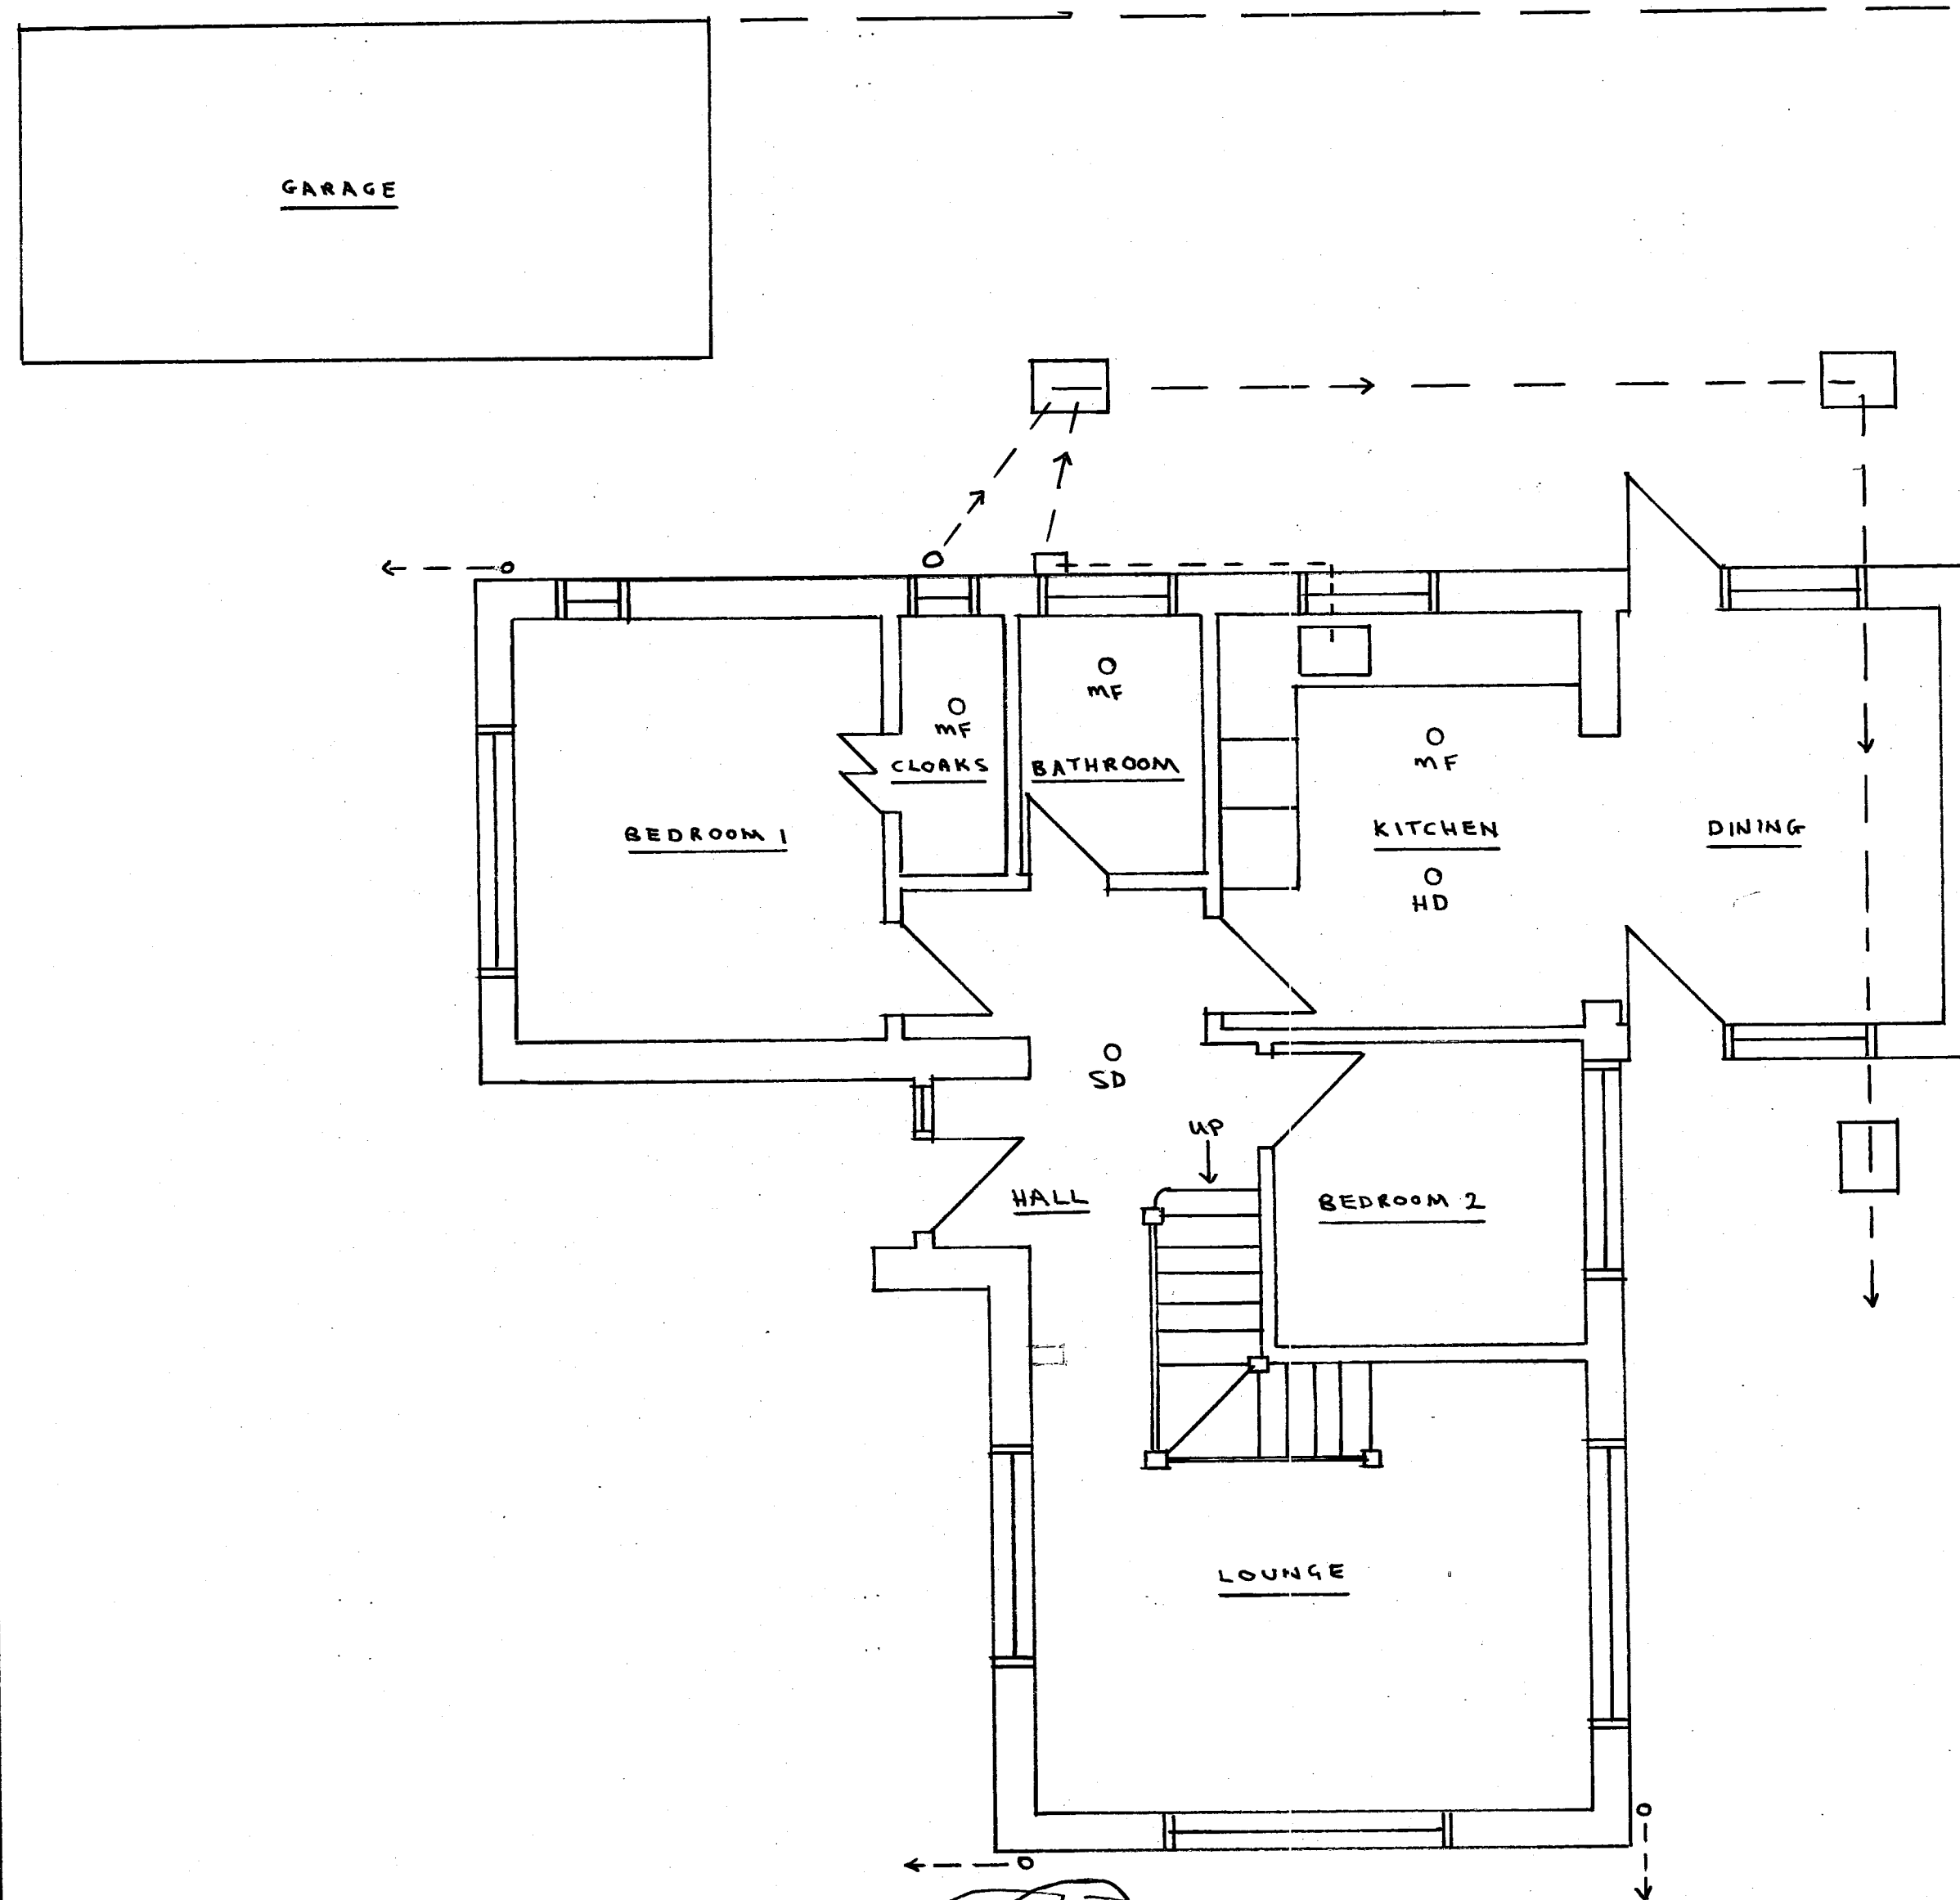


SIDE ELEVATION (WEST)


GROUND FLOOR PLAN 1:50 AT A1

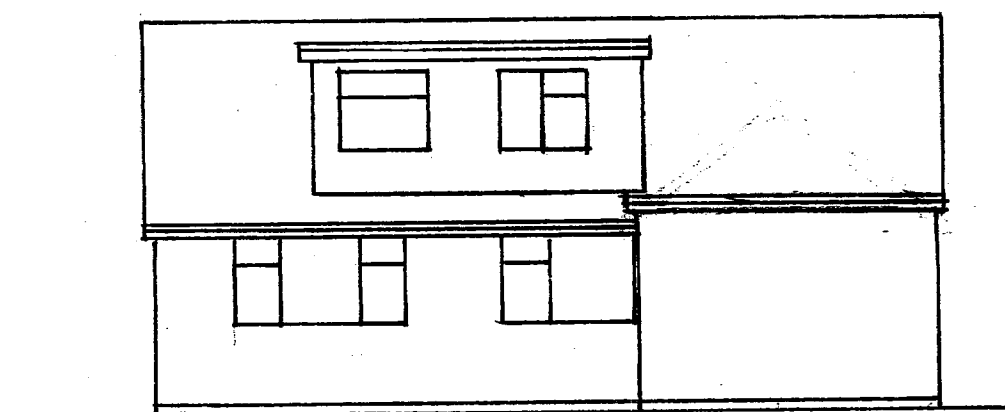

REAR ELEVATION (SOUTH) 1:100 AT A1


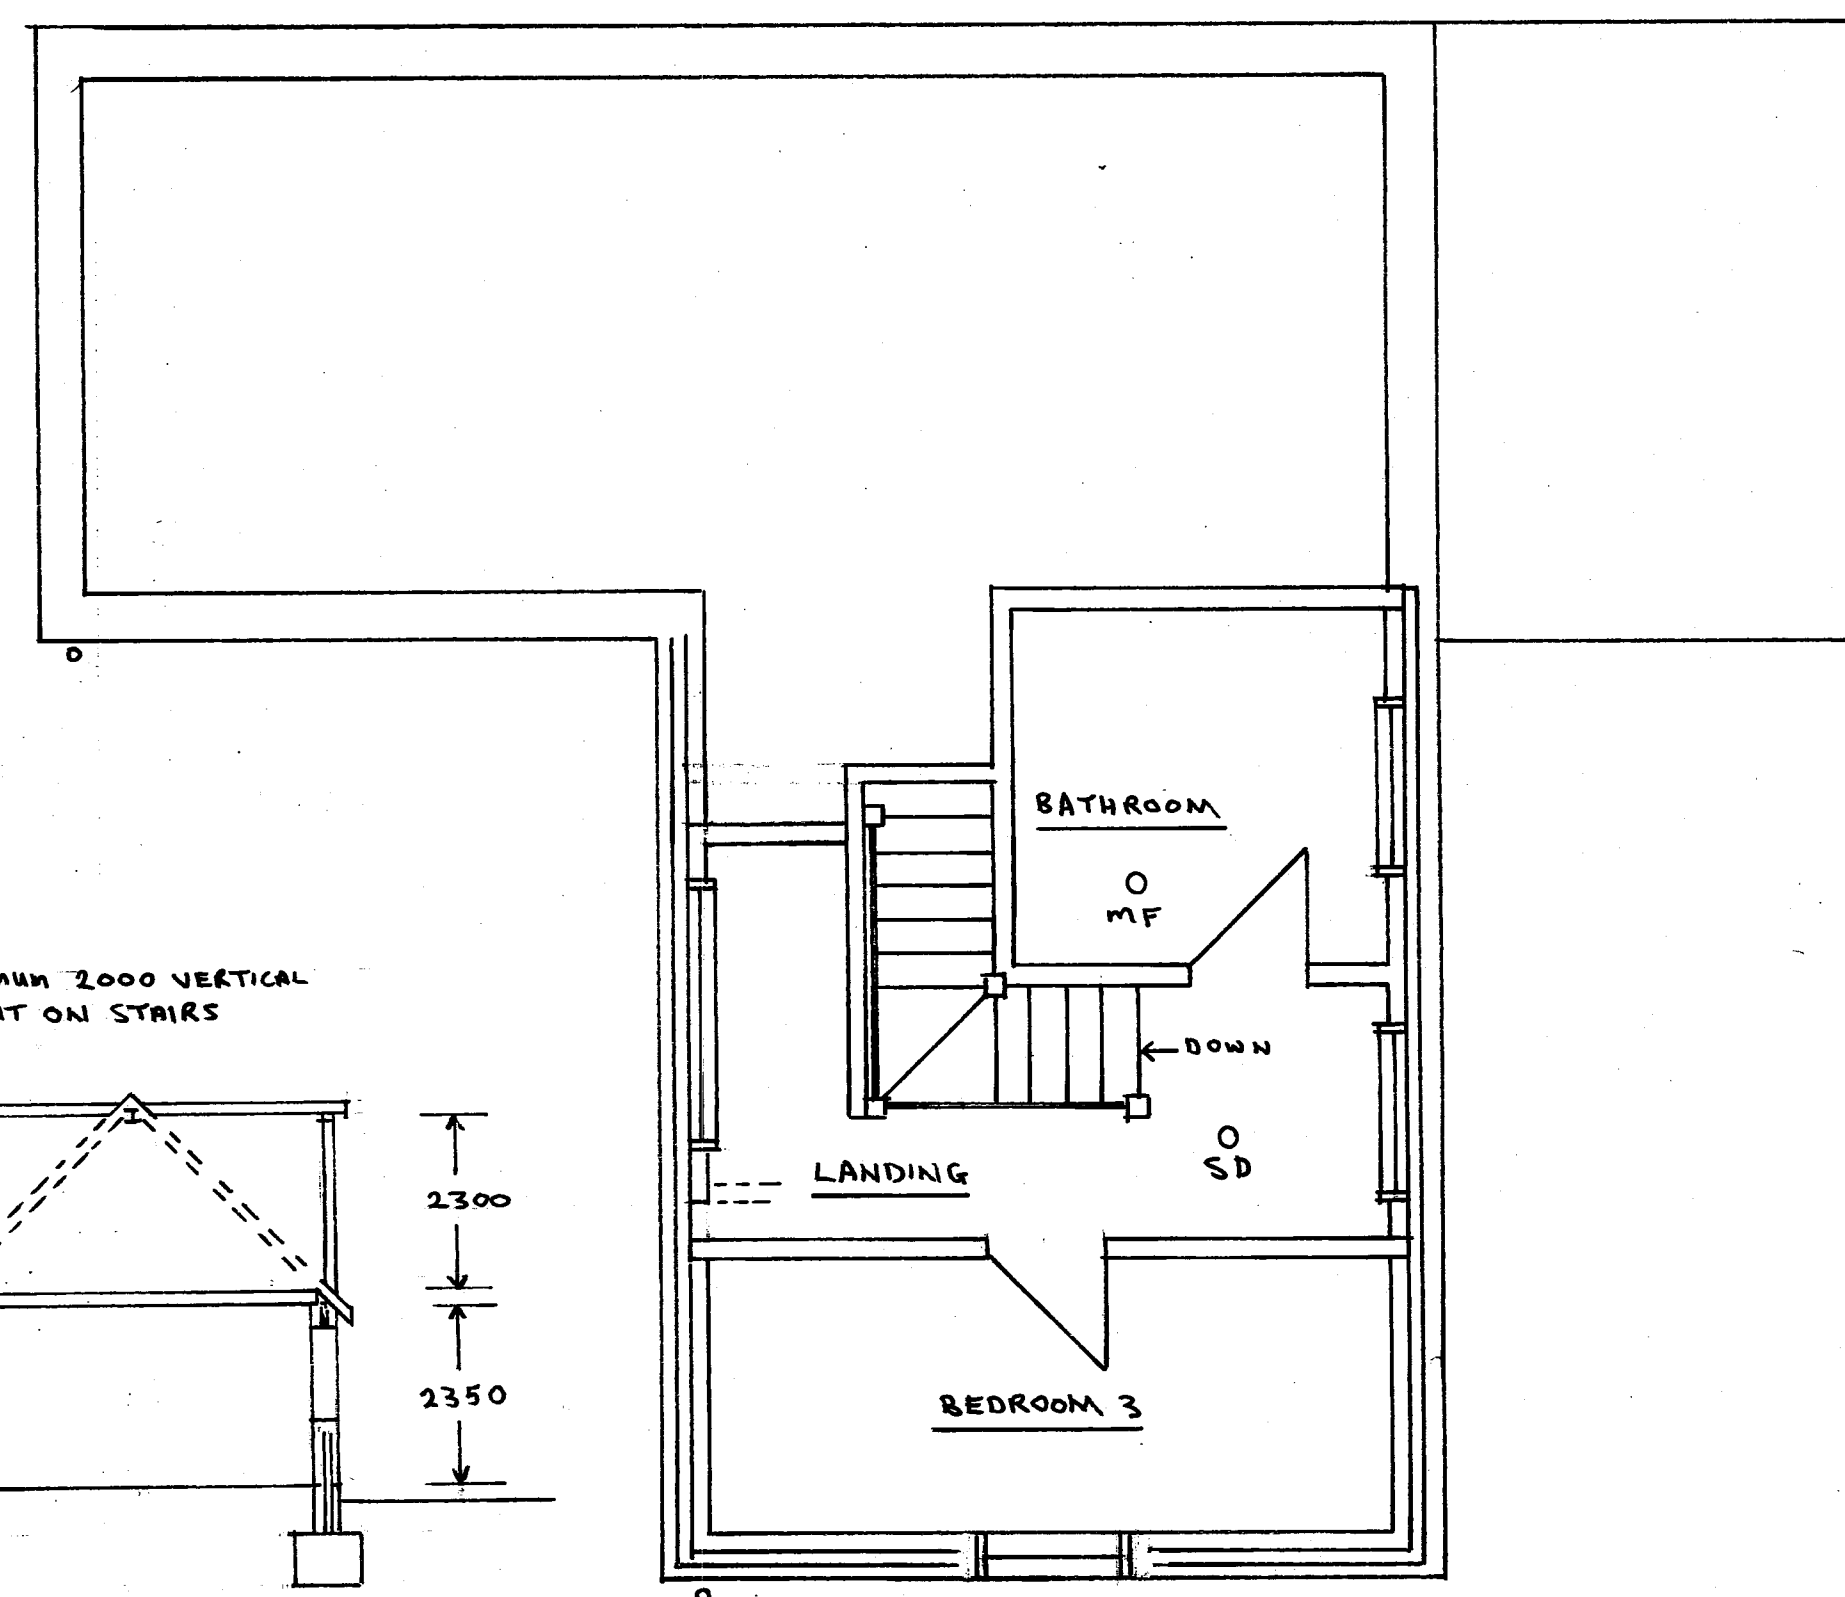


MINIMUM 2000 VERTICAL
HEIGHT ON STAIRS

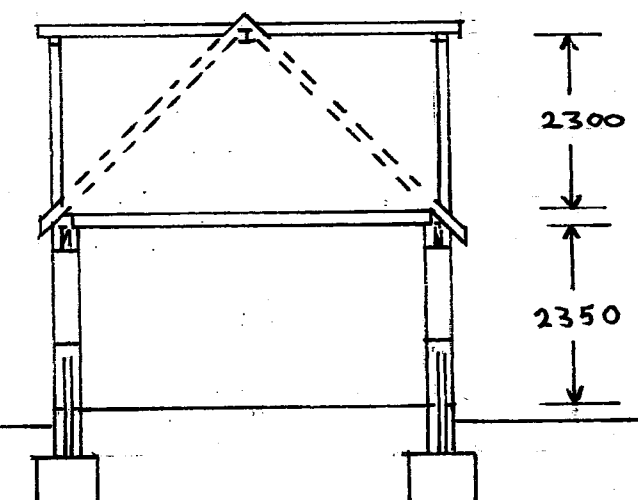

SECTION 1:100 AT A1

FIRST FLOOR PLAN 1:50 AT A1

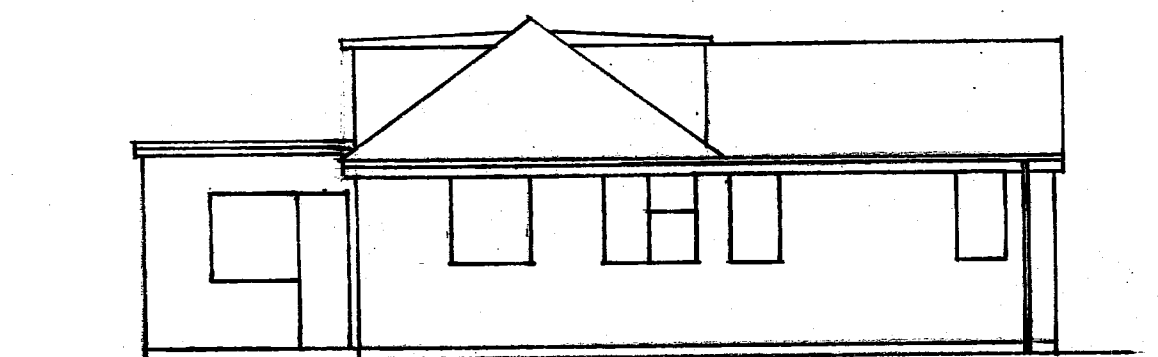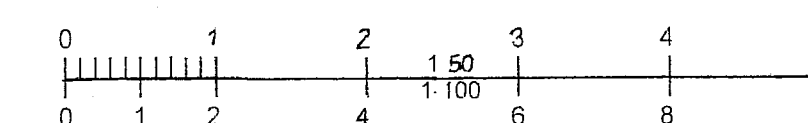

SIDE ELEVATION (EAST) 1:100 AT A1

Tony Standing Designs Drawing for Domestic Extensions

Title	PROPOSED ROOF ENLARGEMENT INVOLVING RAISED ROOF RIDGE WITH DORMERS TO NORTH AND SOUTH. 41 ROGATE ROAD, WORTHING, BN13 2DY.			
Client	MR. R. GUNGER.			
Drawn By:	TS	Drawing	C1221-3	Scale
Date	JAN. 26	Revision	ABCD	AS SHOWN
Mr A J Standing 4 Coombe Road, Steyning BN44 3LF		Phone: 01903 814151 / 07595 277995		