







1 SITE PLAN
1 : 500

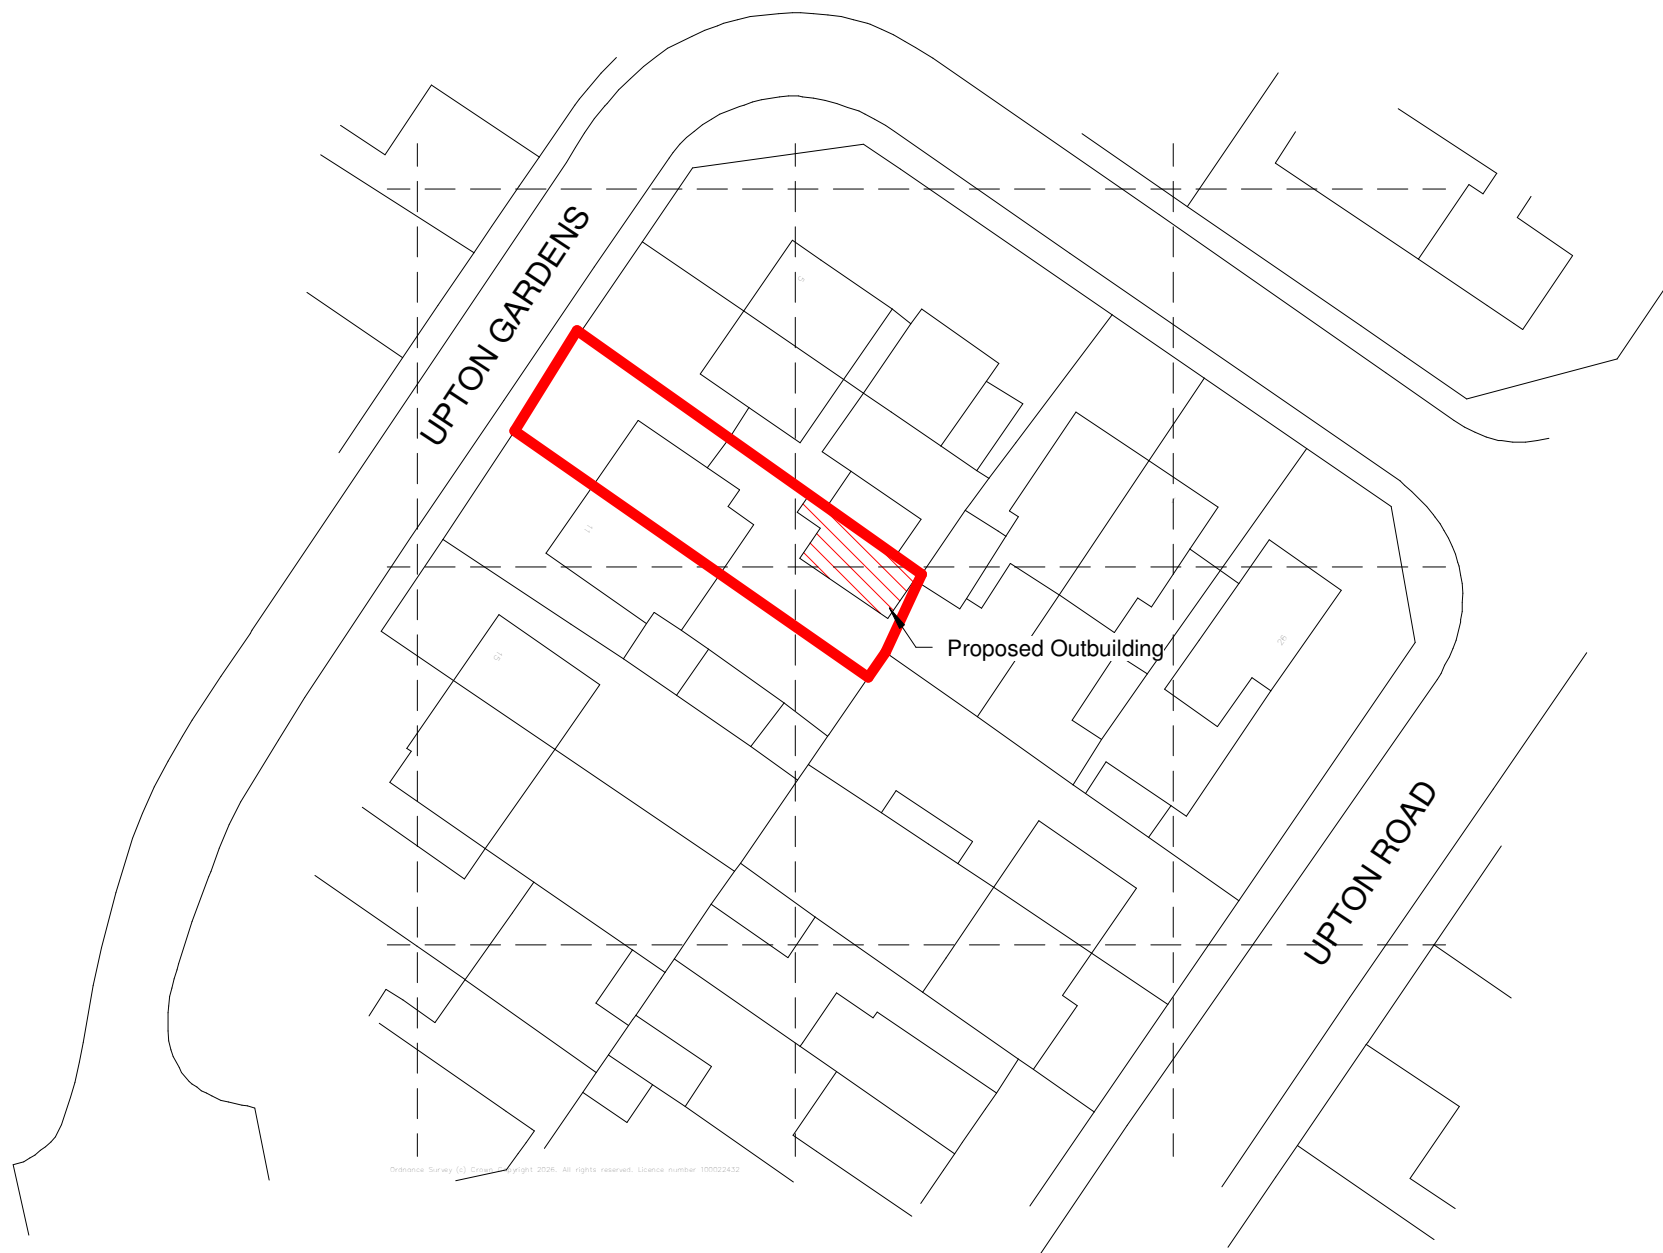

VISUAL SCALE 1:500 @ A2

 

VISUAL SCALE 1:1250 @ A2

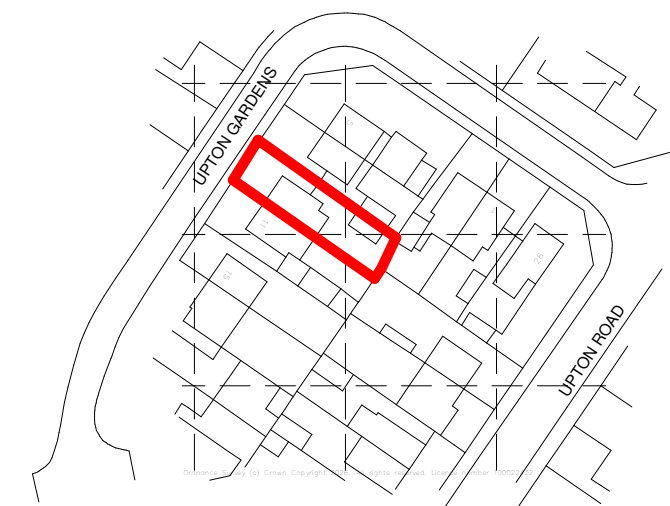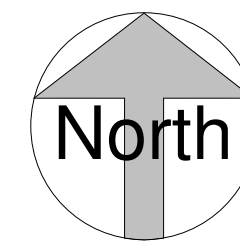

2 LOCATION PLAN
1 : 1250

Rev	Description	Date



4 Union Place | Worthing | BN11 1LG
info@kronadesign.co.uk
kronadesign.co.uk
01903 256150

PROJECT
Garage Conversion
& Extension to
Annex

ADDRESS
9 Upton Gardens
Worthing
West Sussex

TITLE
Site Plan & Location
Plan

CLIENT
James Adams

DRAWN JLB	STATUS Design	DATE 15/12/25
--------------	------------------	------------------

SCALE (@ A2) As indicated	PROJECT NUMBER KD.1791
------------------------------	---------------------------

DRAWING NUMBER A.001	REV
-------------------------	-----

© KRONA DESIGN