




All work to comply with building regulations and planning consent.
Workmanship and materials to comply with British standards and code of practice.
Scaled dimensions are approximate, take exact dimensions from site.
This drawing was prepared for local authority approval and not as a working drawing.
LOCAL AUTHORITY MAY SCALE THE DRAWING
Any deviation from the drawing to be agreed with the local authority.
Any queries to be agreed prior to construction.
See separate details for Structural engineers calculations

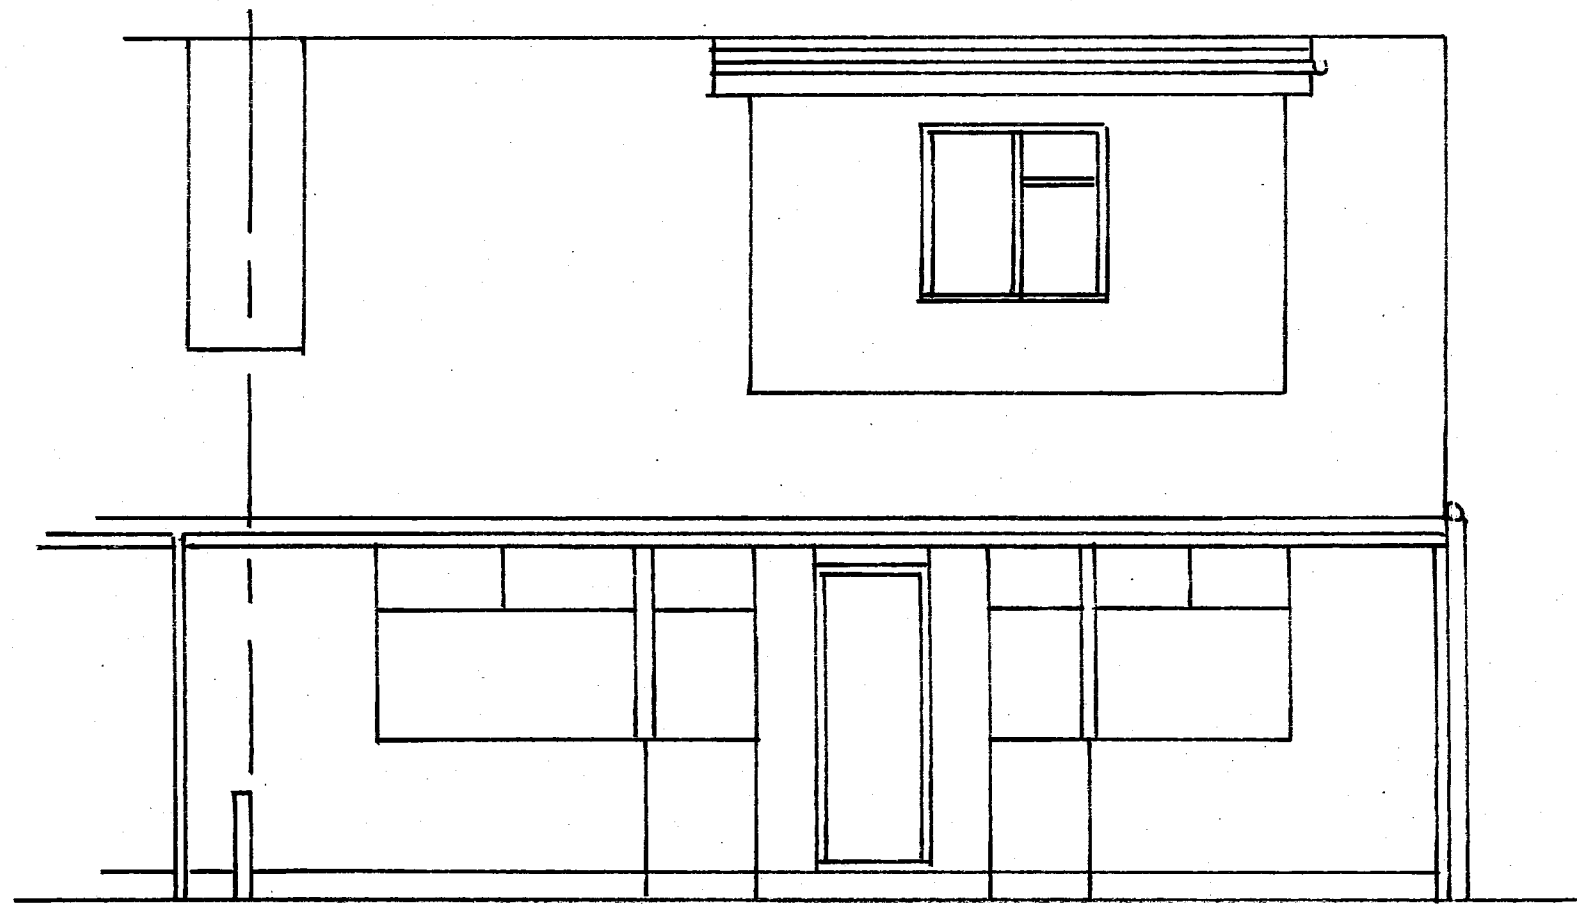


FRONT ELEVATION (WEST) 1:50 AT A1

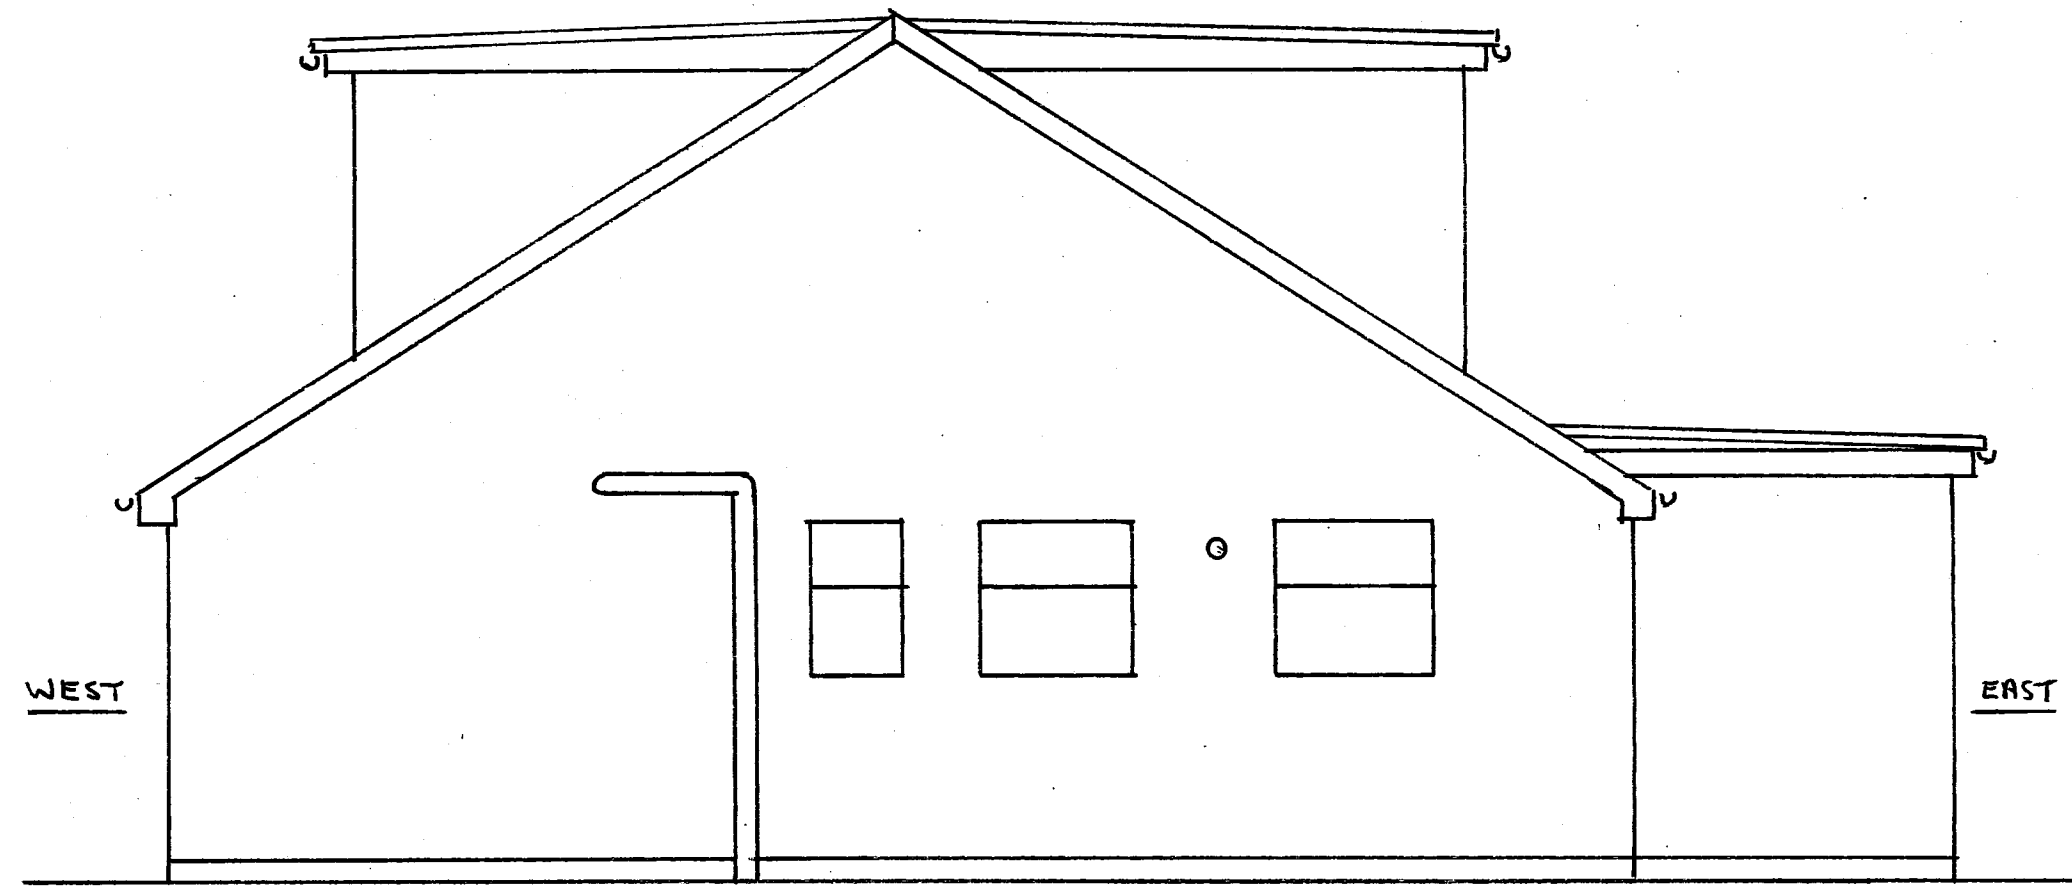


SIDE ELEVATION (SOUTH) 1:50 AT A1

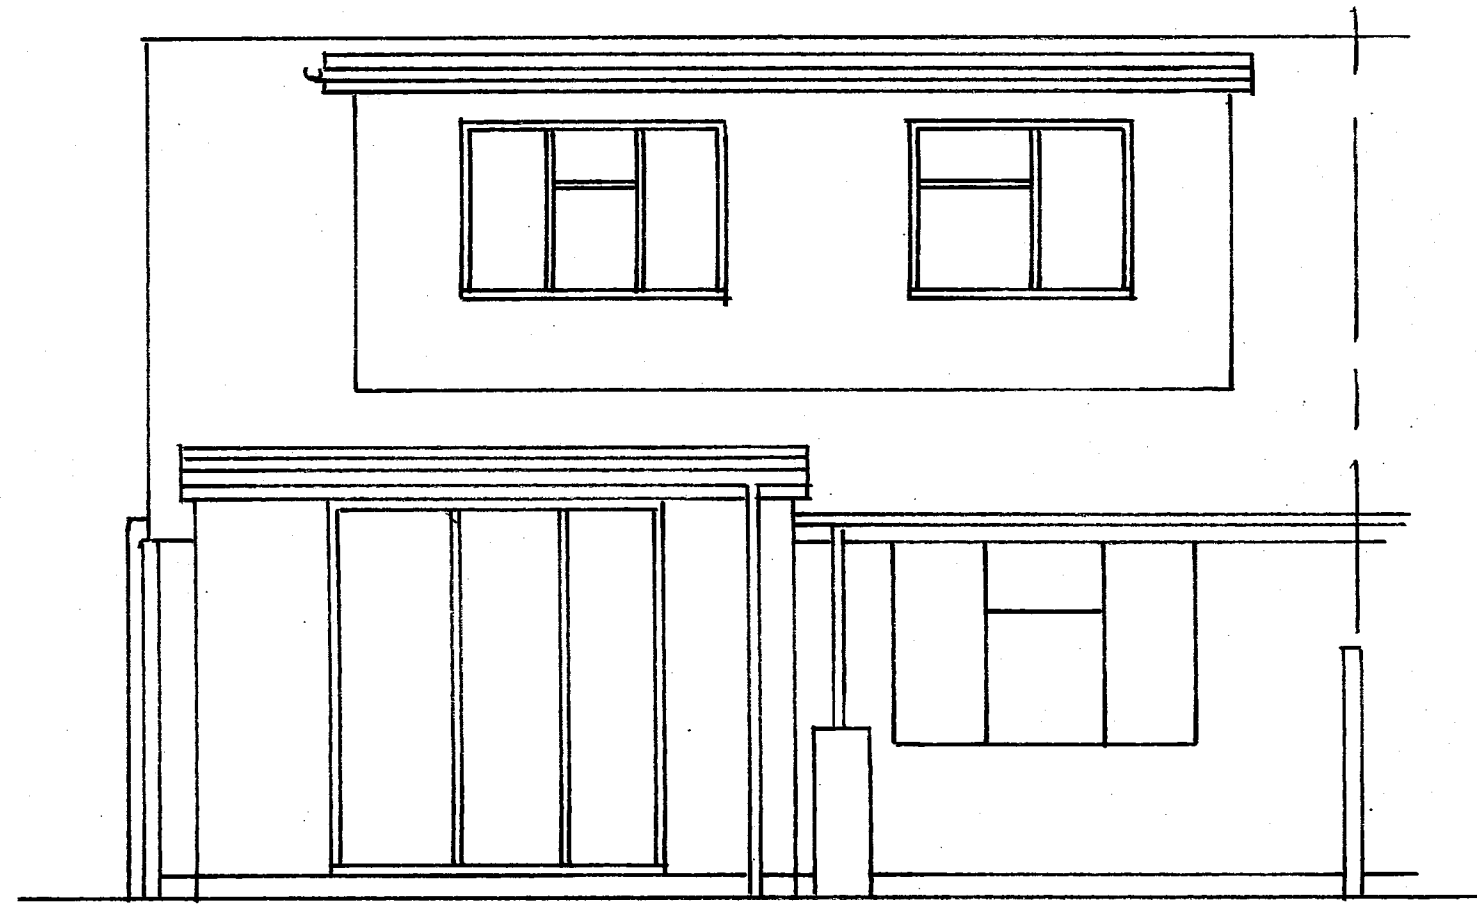


REAR ELEVATION (EAST) 1:50 AT A1

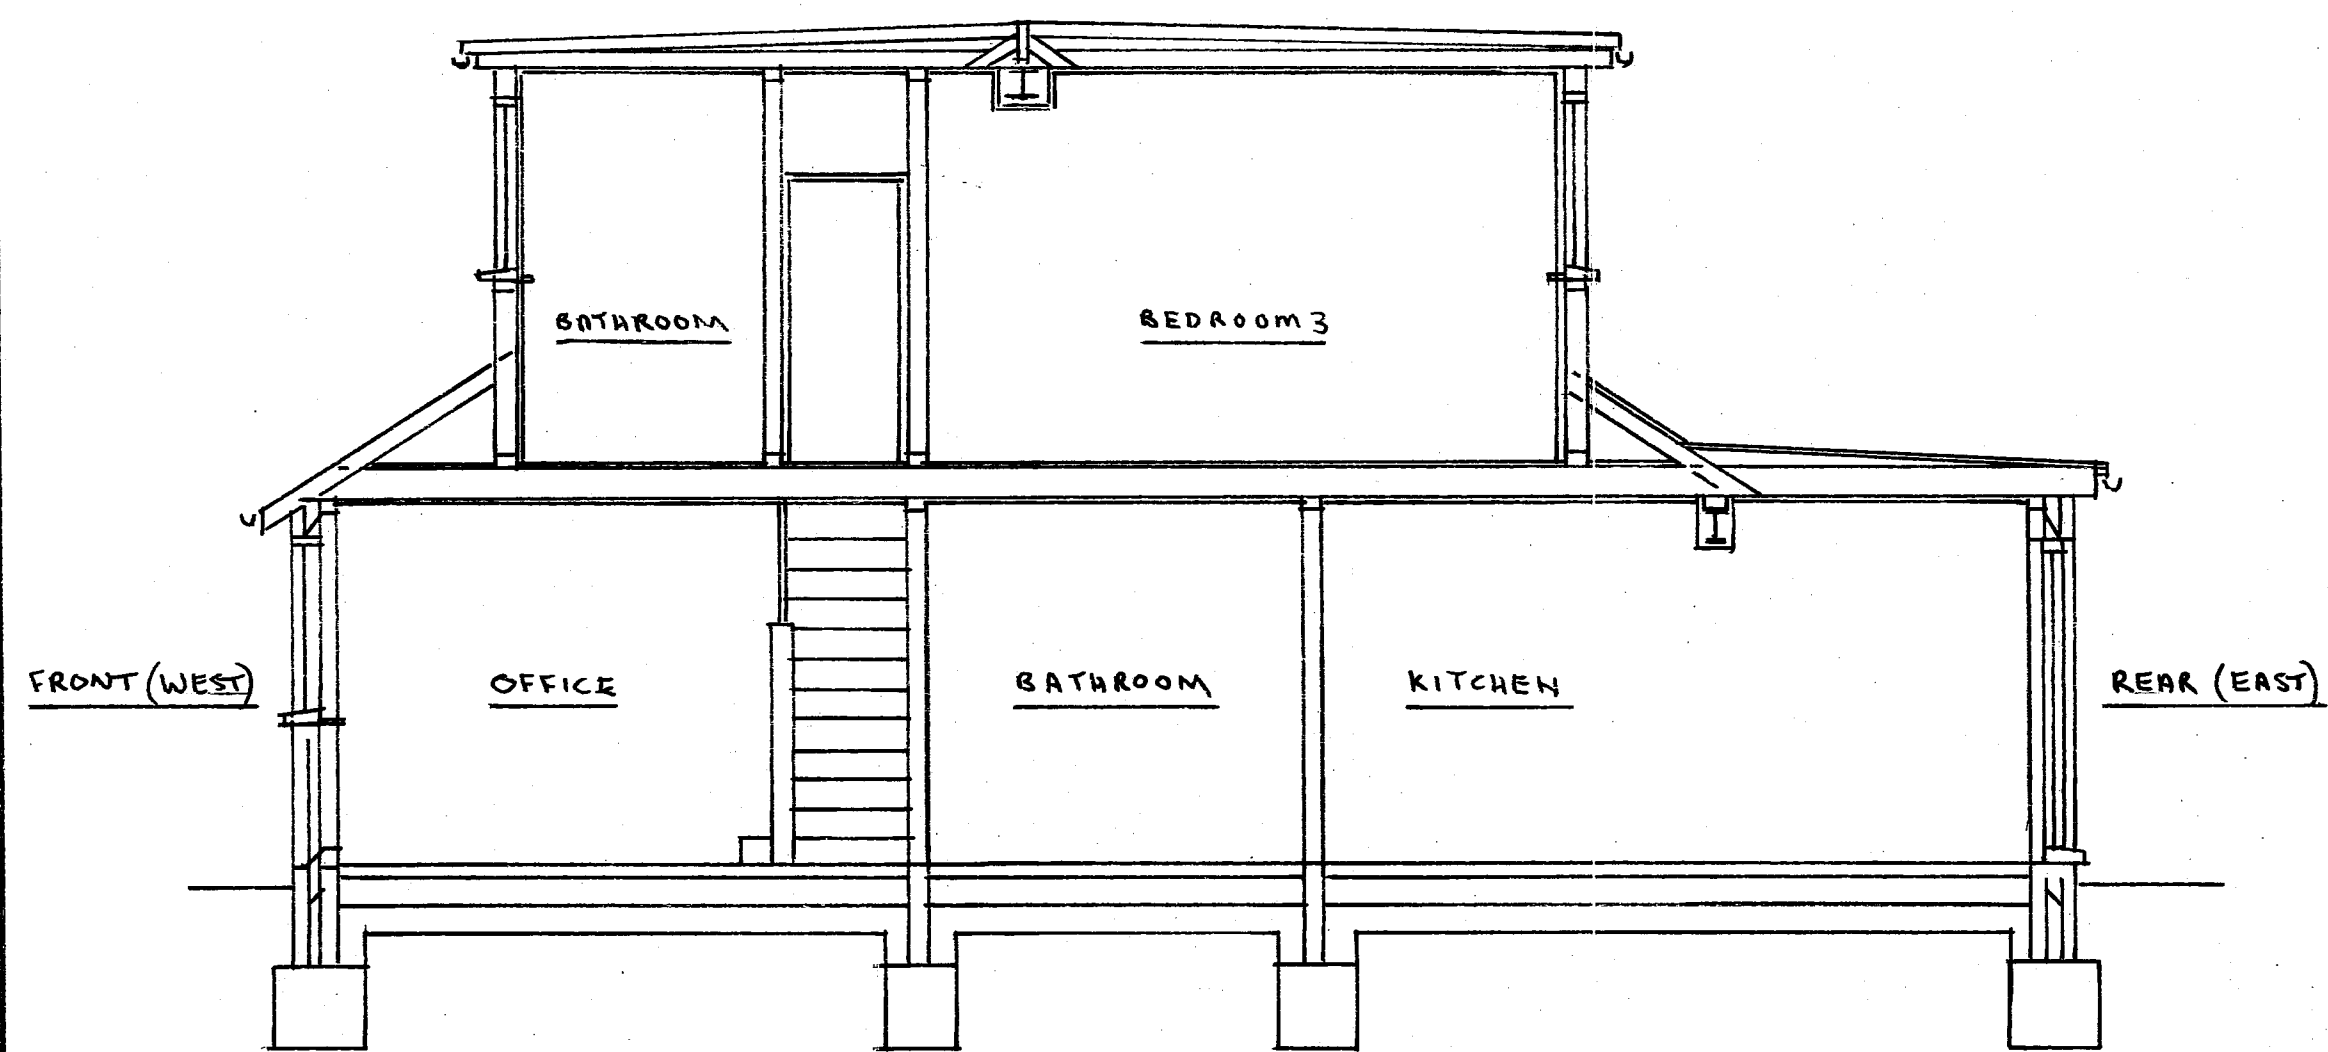


SECTION 1:50 AT A1

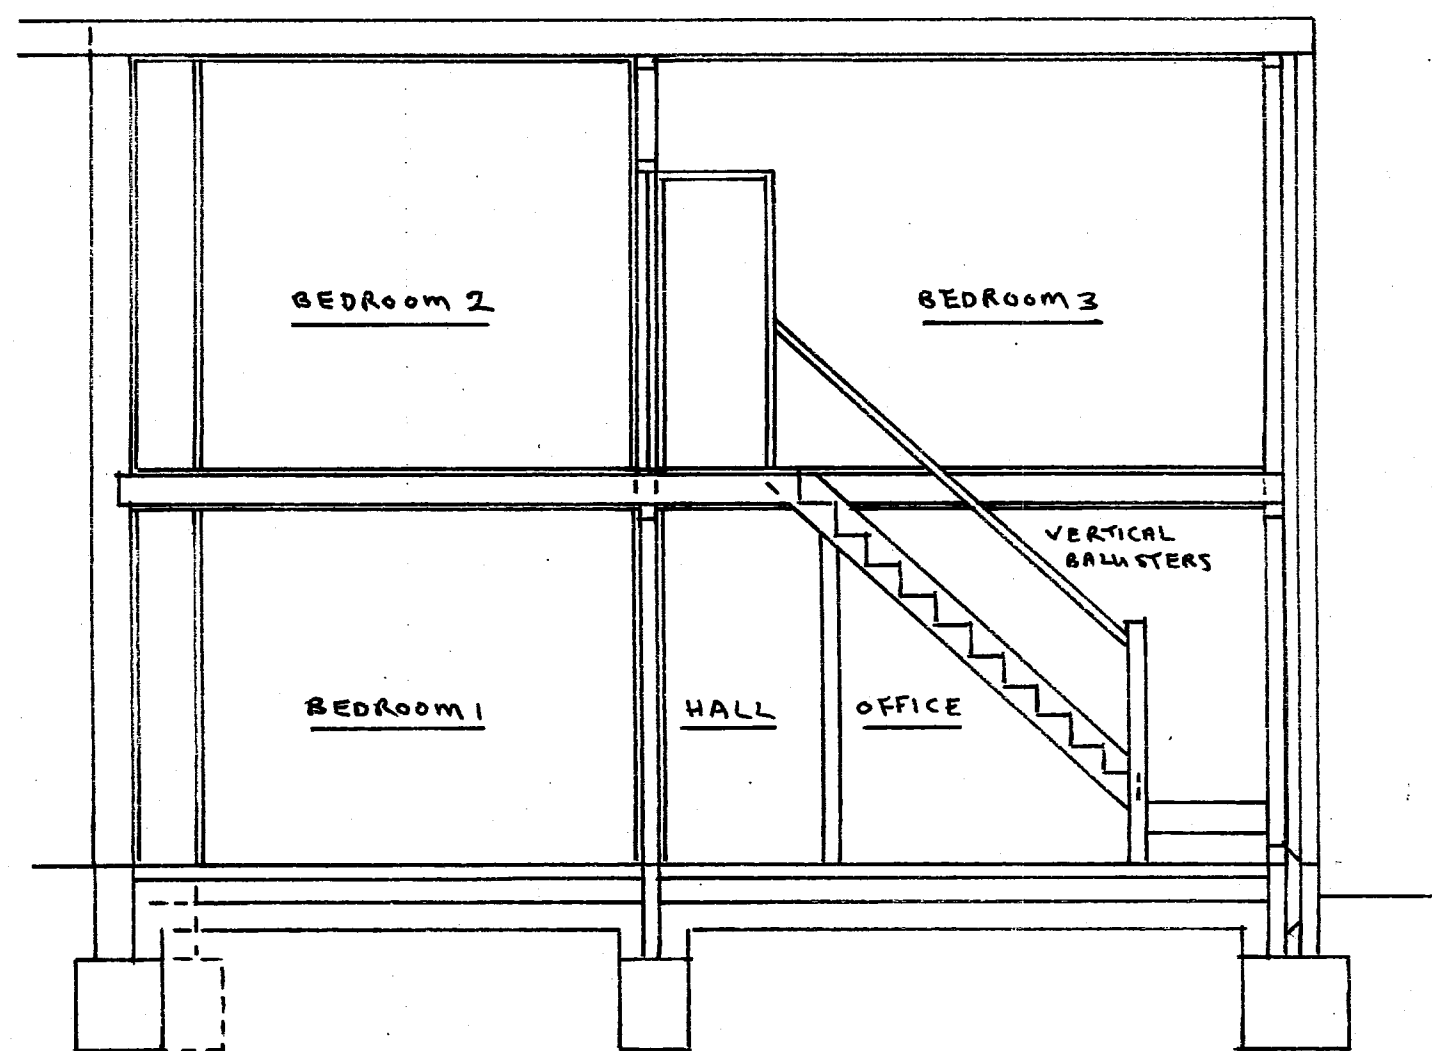

SECTION 1:50 AT A1

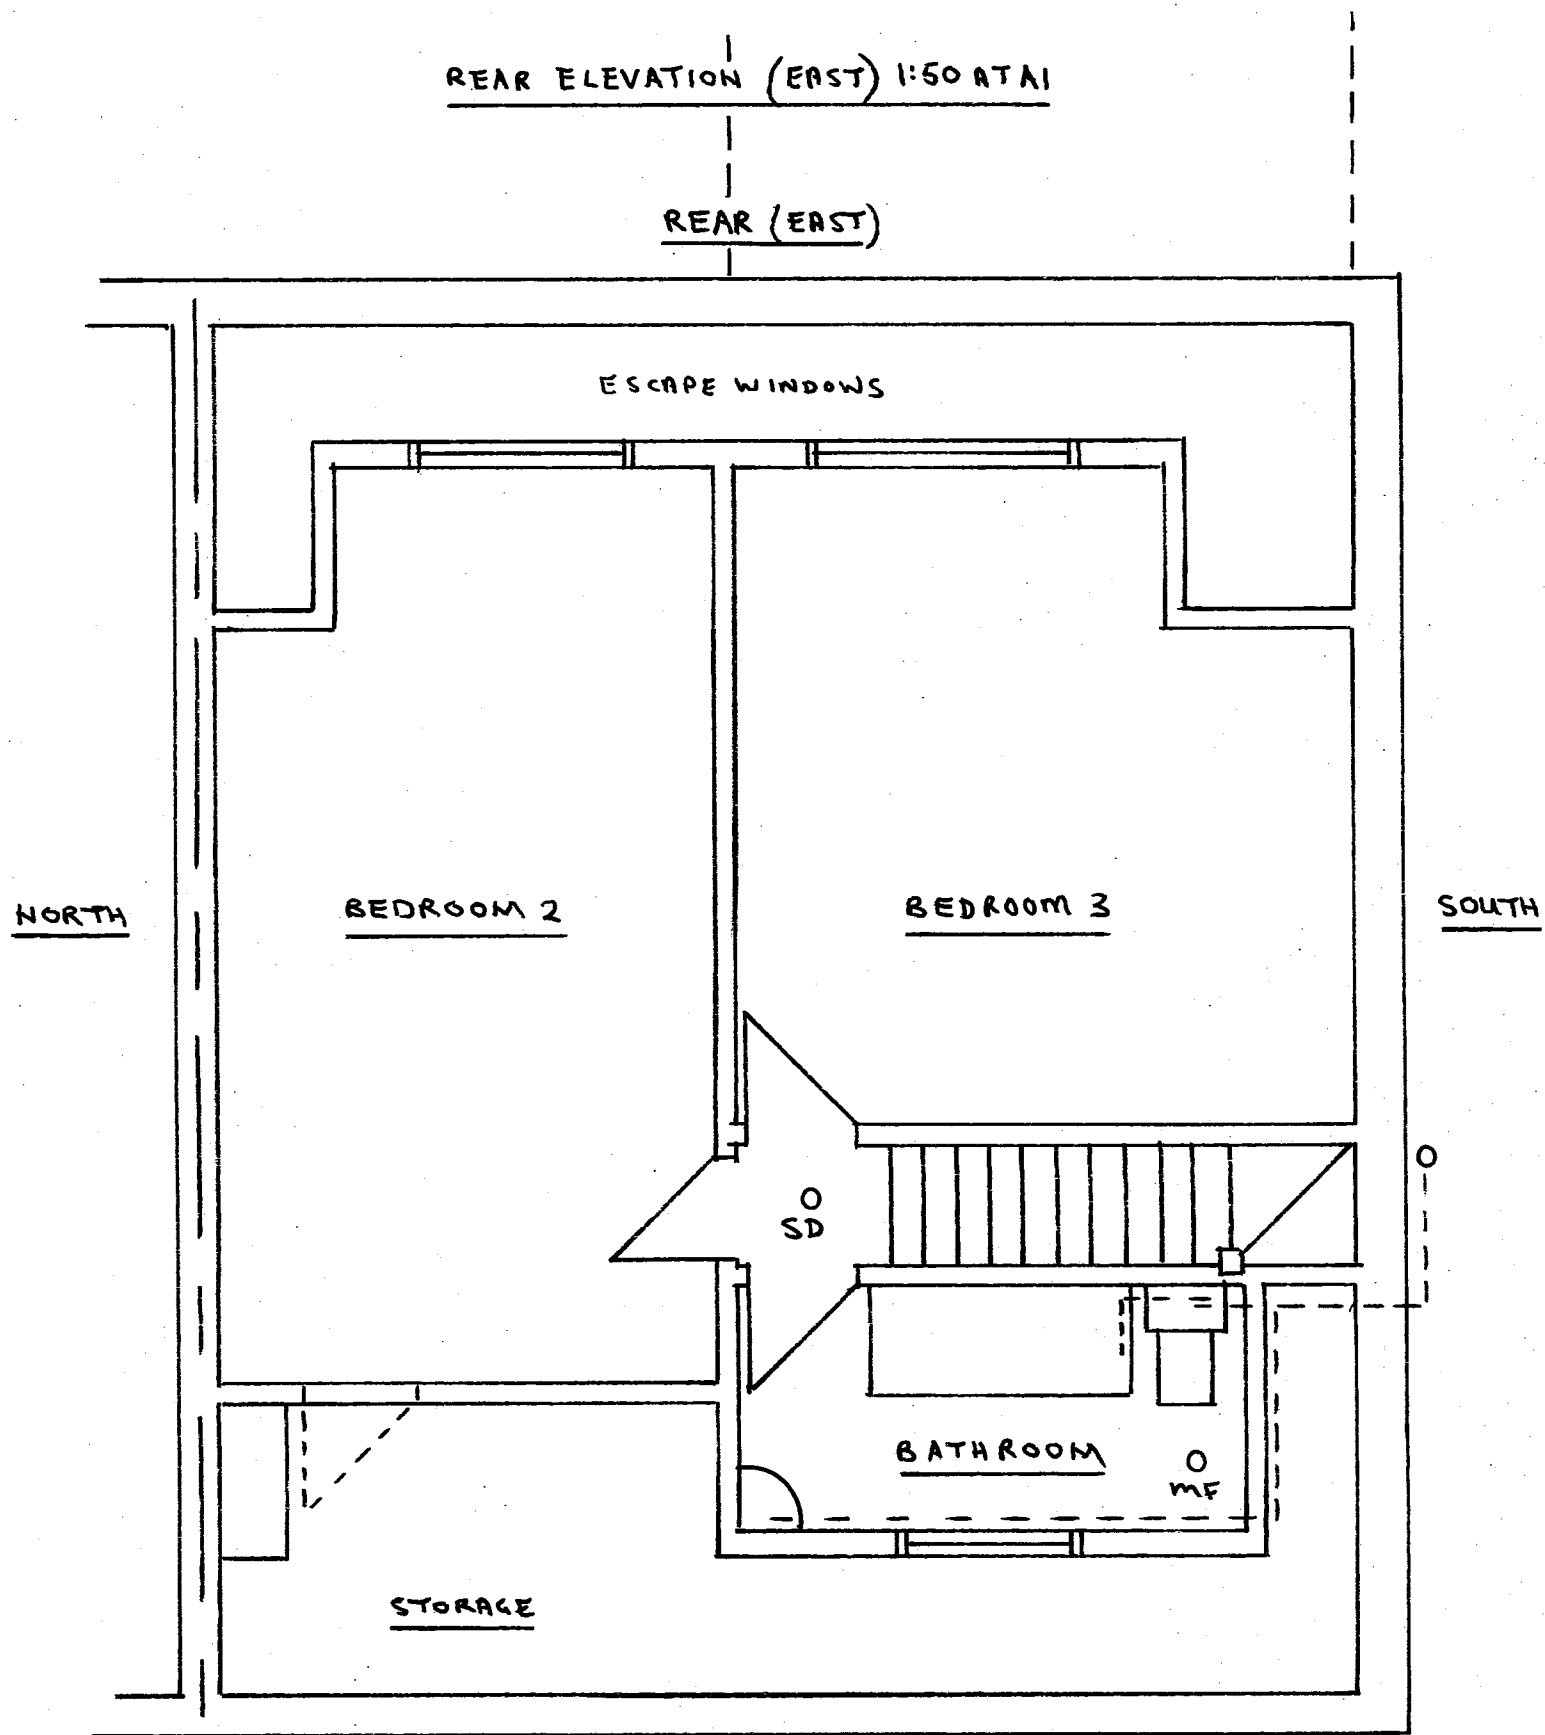

FIRST FLOOR PLAN 1:50 AT A1

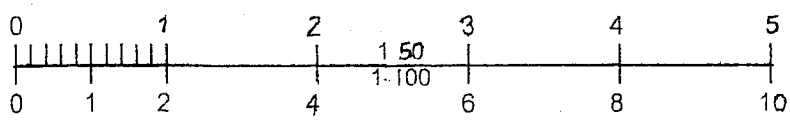

Tony Standing Designs
Drawing for Domestic Extensions

Title	PROPOSED LOFT CONVERSION AT 60 CHESTER AVENUE, LANCING, BN15 8PG			
Client	MR. C. GRITTON			
Drawn By:	TS	Drawing	C1238-3	Scale
Date	AUG 2026	Revision	C	AS SHOWN
Mr A J S Standing 4 Coombe Road, Steyning BN44 3LF		Phone: 01903 814151 / 07595 27799		