
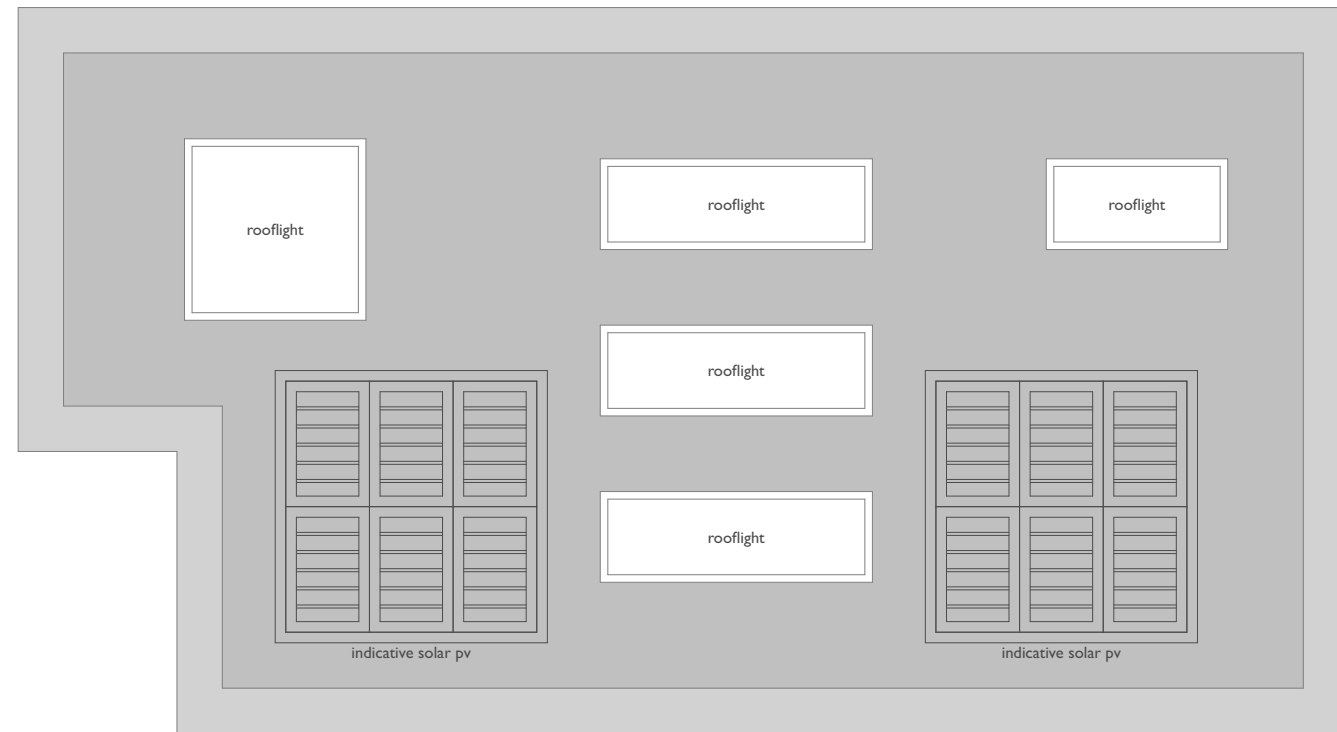


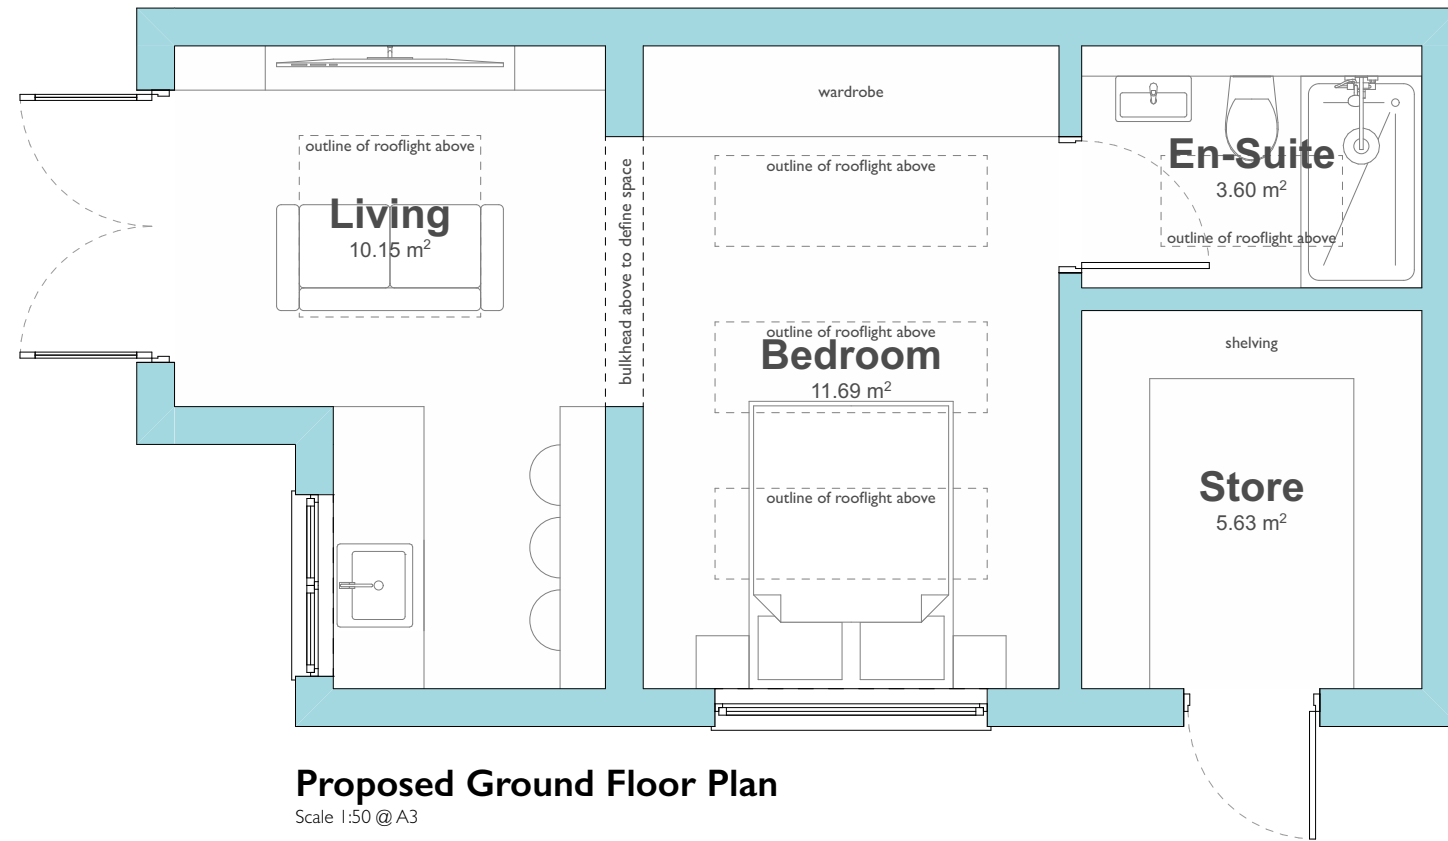

Proposed Roof Plan

Scale 1:50 @ A3