

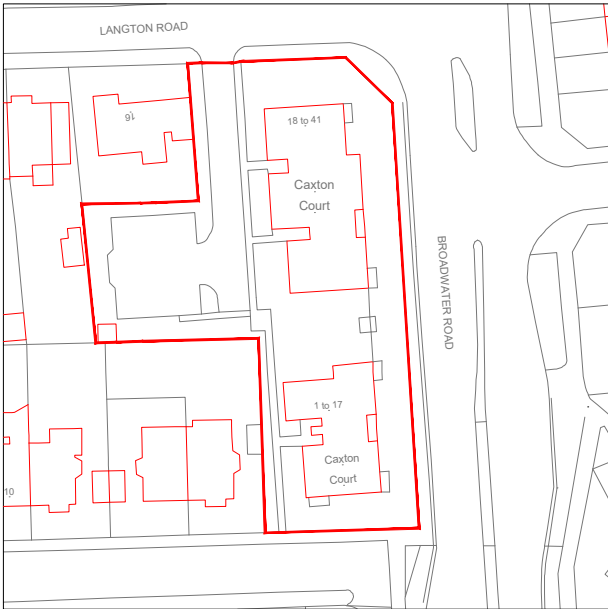


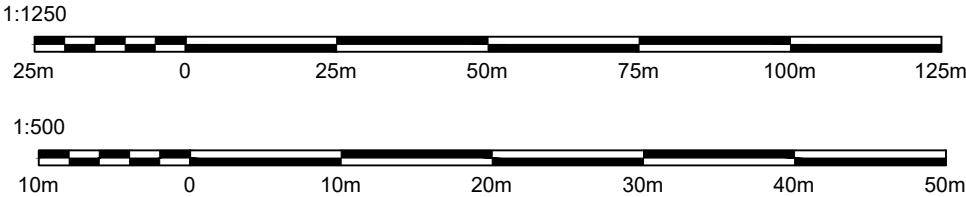

Site Plan - Scale 1:1250

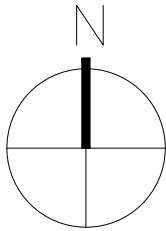

Block Plan - Scale 1:500

- DRAWING ISSUE NOTE:**
- For the purpose of submission to Local Authority for the approval of Planning Consent
 - This drawing is to be read in conjunction with all other relevant drawings & details in this package
 - Do not scale
 - Dimensions are in millimetres unless otherwise stated
 - Do not use for construction
 - Should any third party use these drawings for the purpose of construction, it shall be entirely at their own risk.



CHARTERED
SURVEYORS

GDS Chartered Surveyors
Unit 2, The Old Dairy, Danegate,
Eridge Green, Tunbridge Wells, TN3 9HU

T. 01892 538 700 E. mail@gdsdtd.co.uk
www.gdsdtd.co.uk

Project	1 to 17 & 18 to 41 Caxton Court	
Drawing	Site Location Plan Existing	
Revisions	15.06.2026 Road names added to site location plan	
Client	Worthing Homes	
Scale	1:1250 & 1:500 @ A3	
Date	Drawn By	Checked By
MAY 26	TE	TH
Issue:	PLANNING	
Drawing No.	Revision	
2461 - 101	- A	