



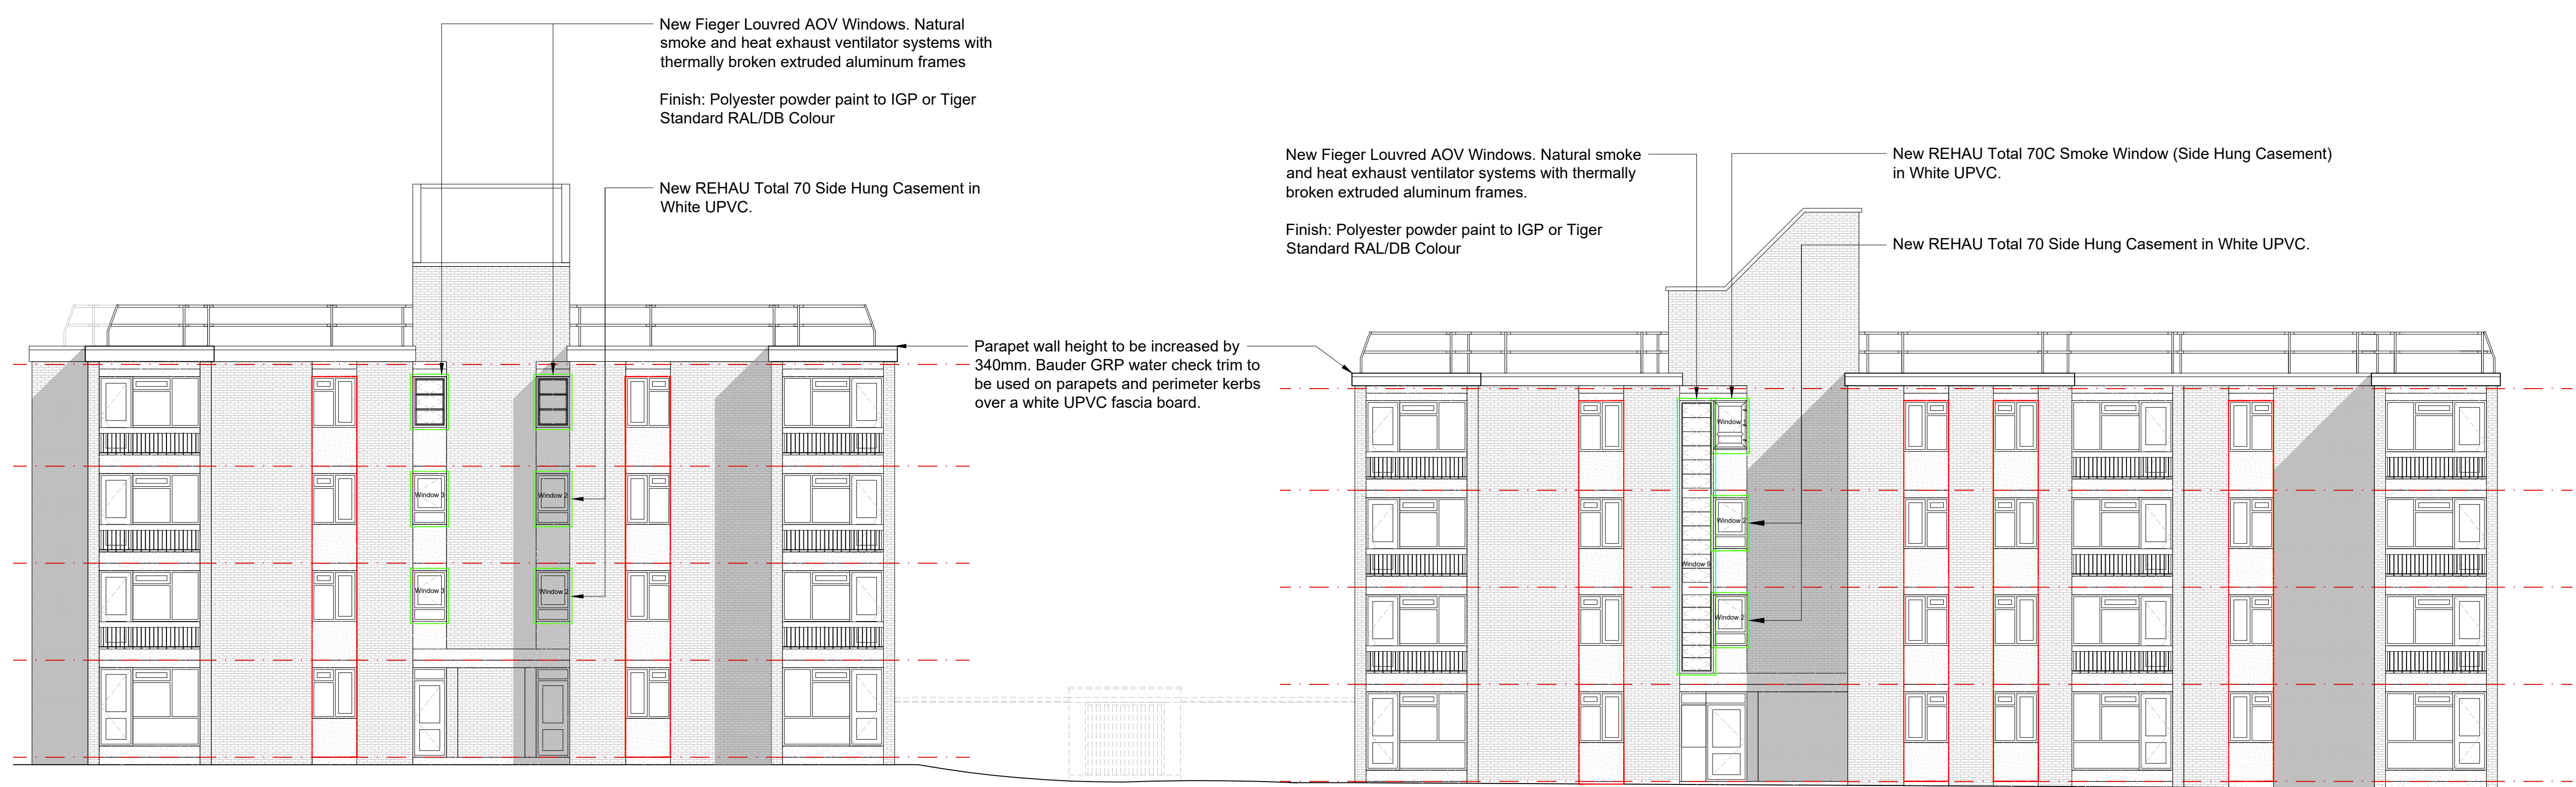


BLOCK A - (1 - 17)
East Elevation

BLOCK B - (18 - 41)
East Elevation

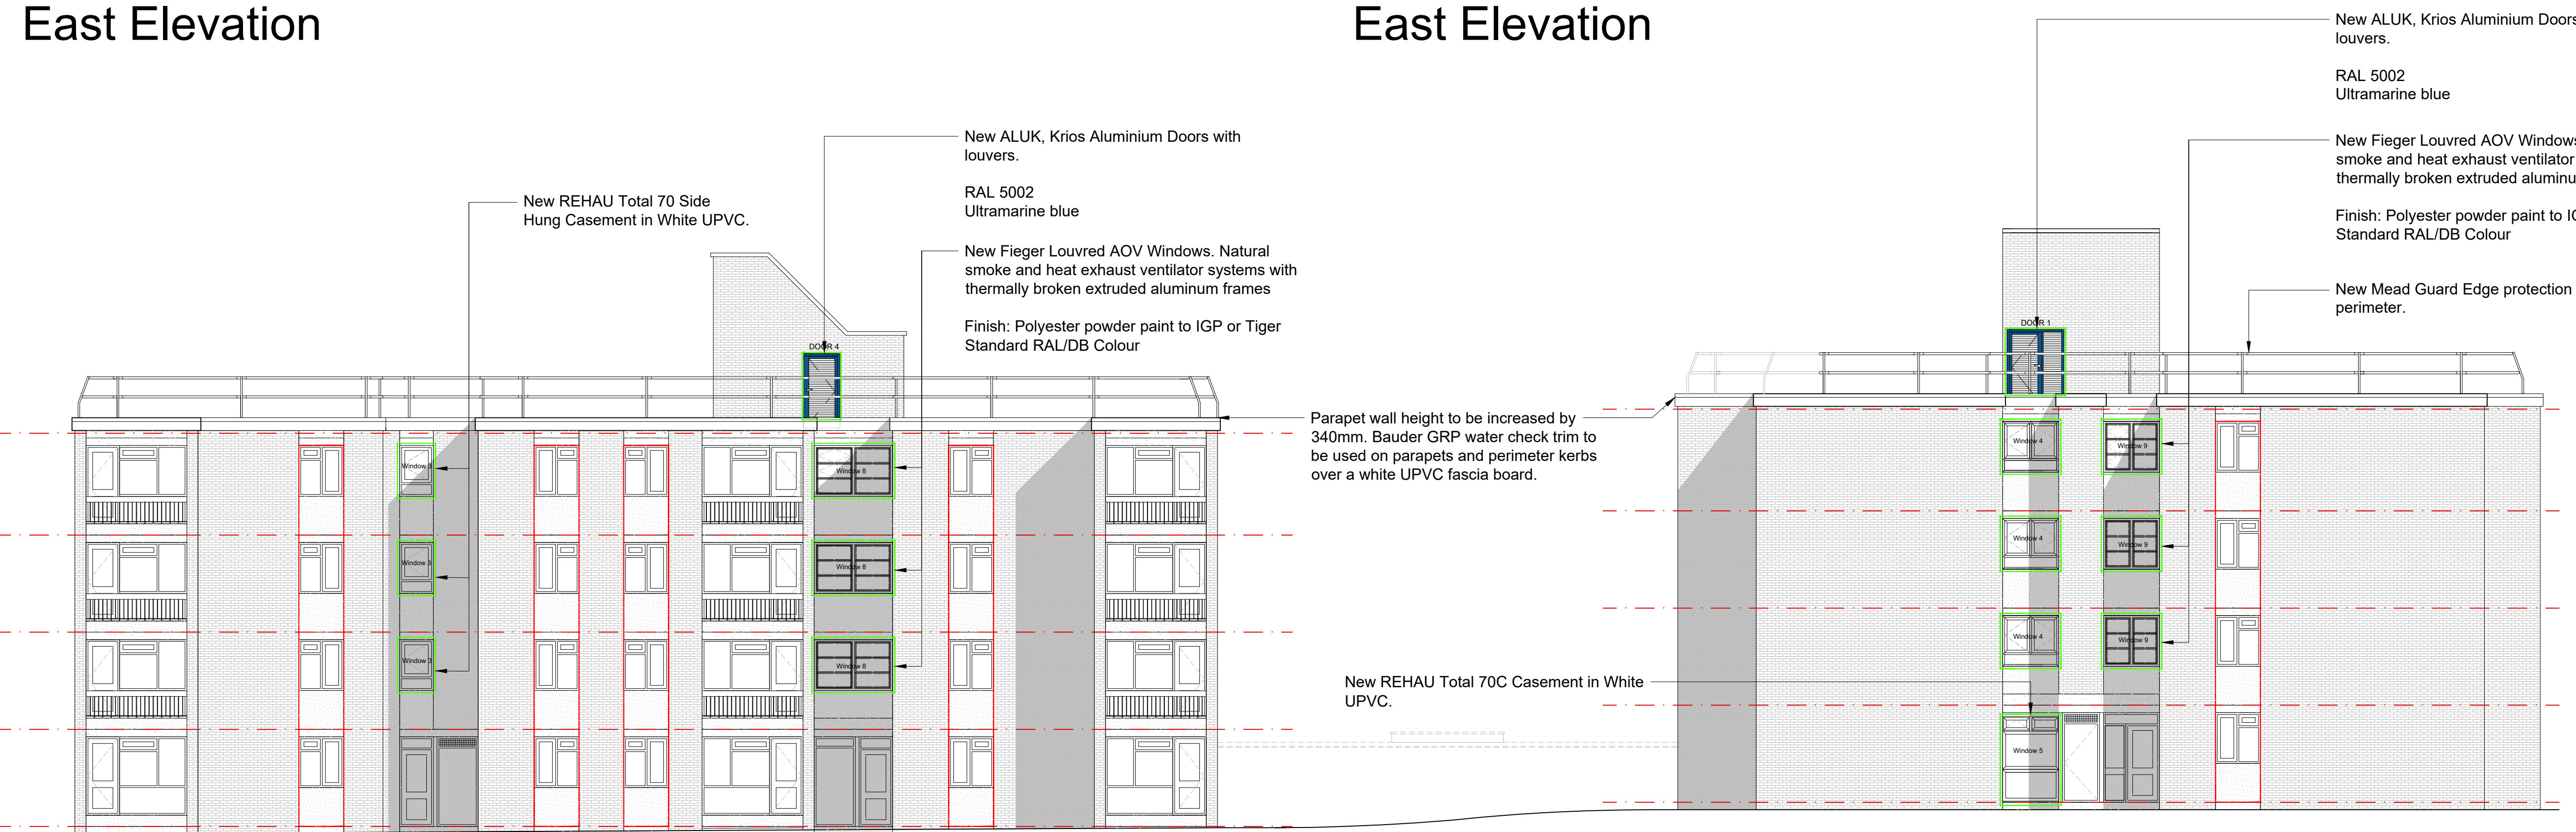

BLOCK B - (18 - 41)
West Elevation

BLOCK A - (1 - 17)
West Elevation

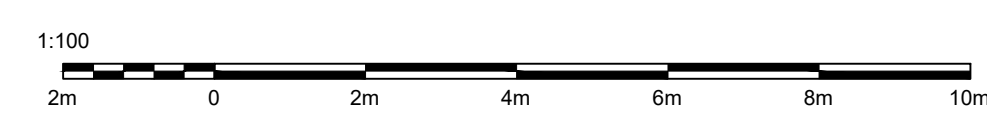



CHARTERED
SURVEYORS

GDS Chartered Surveyors
East Barn, Furnace Farm, Furnace Lane
Lamberhurst, Kent TN16 8LE

T: 01892 538 700 E: mail@gdsdtd.co.uk
www.gdsdtd.co.uk

Project	Caxton Court
Drawing	Proposed Elevations 2
Version	10.01.20 Amendments to window references
Client	Worthing Homes
Scale	1:100@ A1
Date	APR 26
Drawn By	TE
Checked By	TH
Issue:	PLANNING
Drawing No.	2461 - 105 - B
Revision	

© COPYRIGHT 2017

GDS Chartered Surveyors. All rights reserved.