



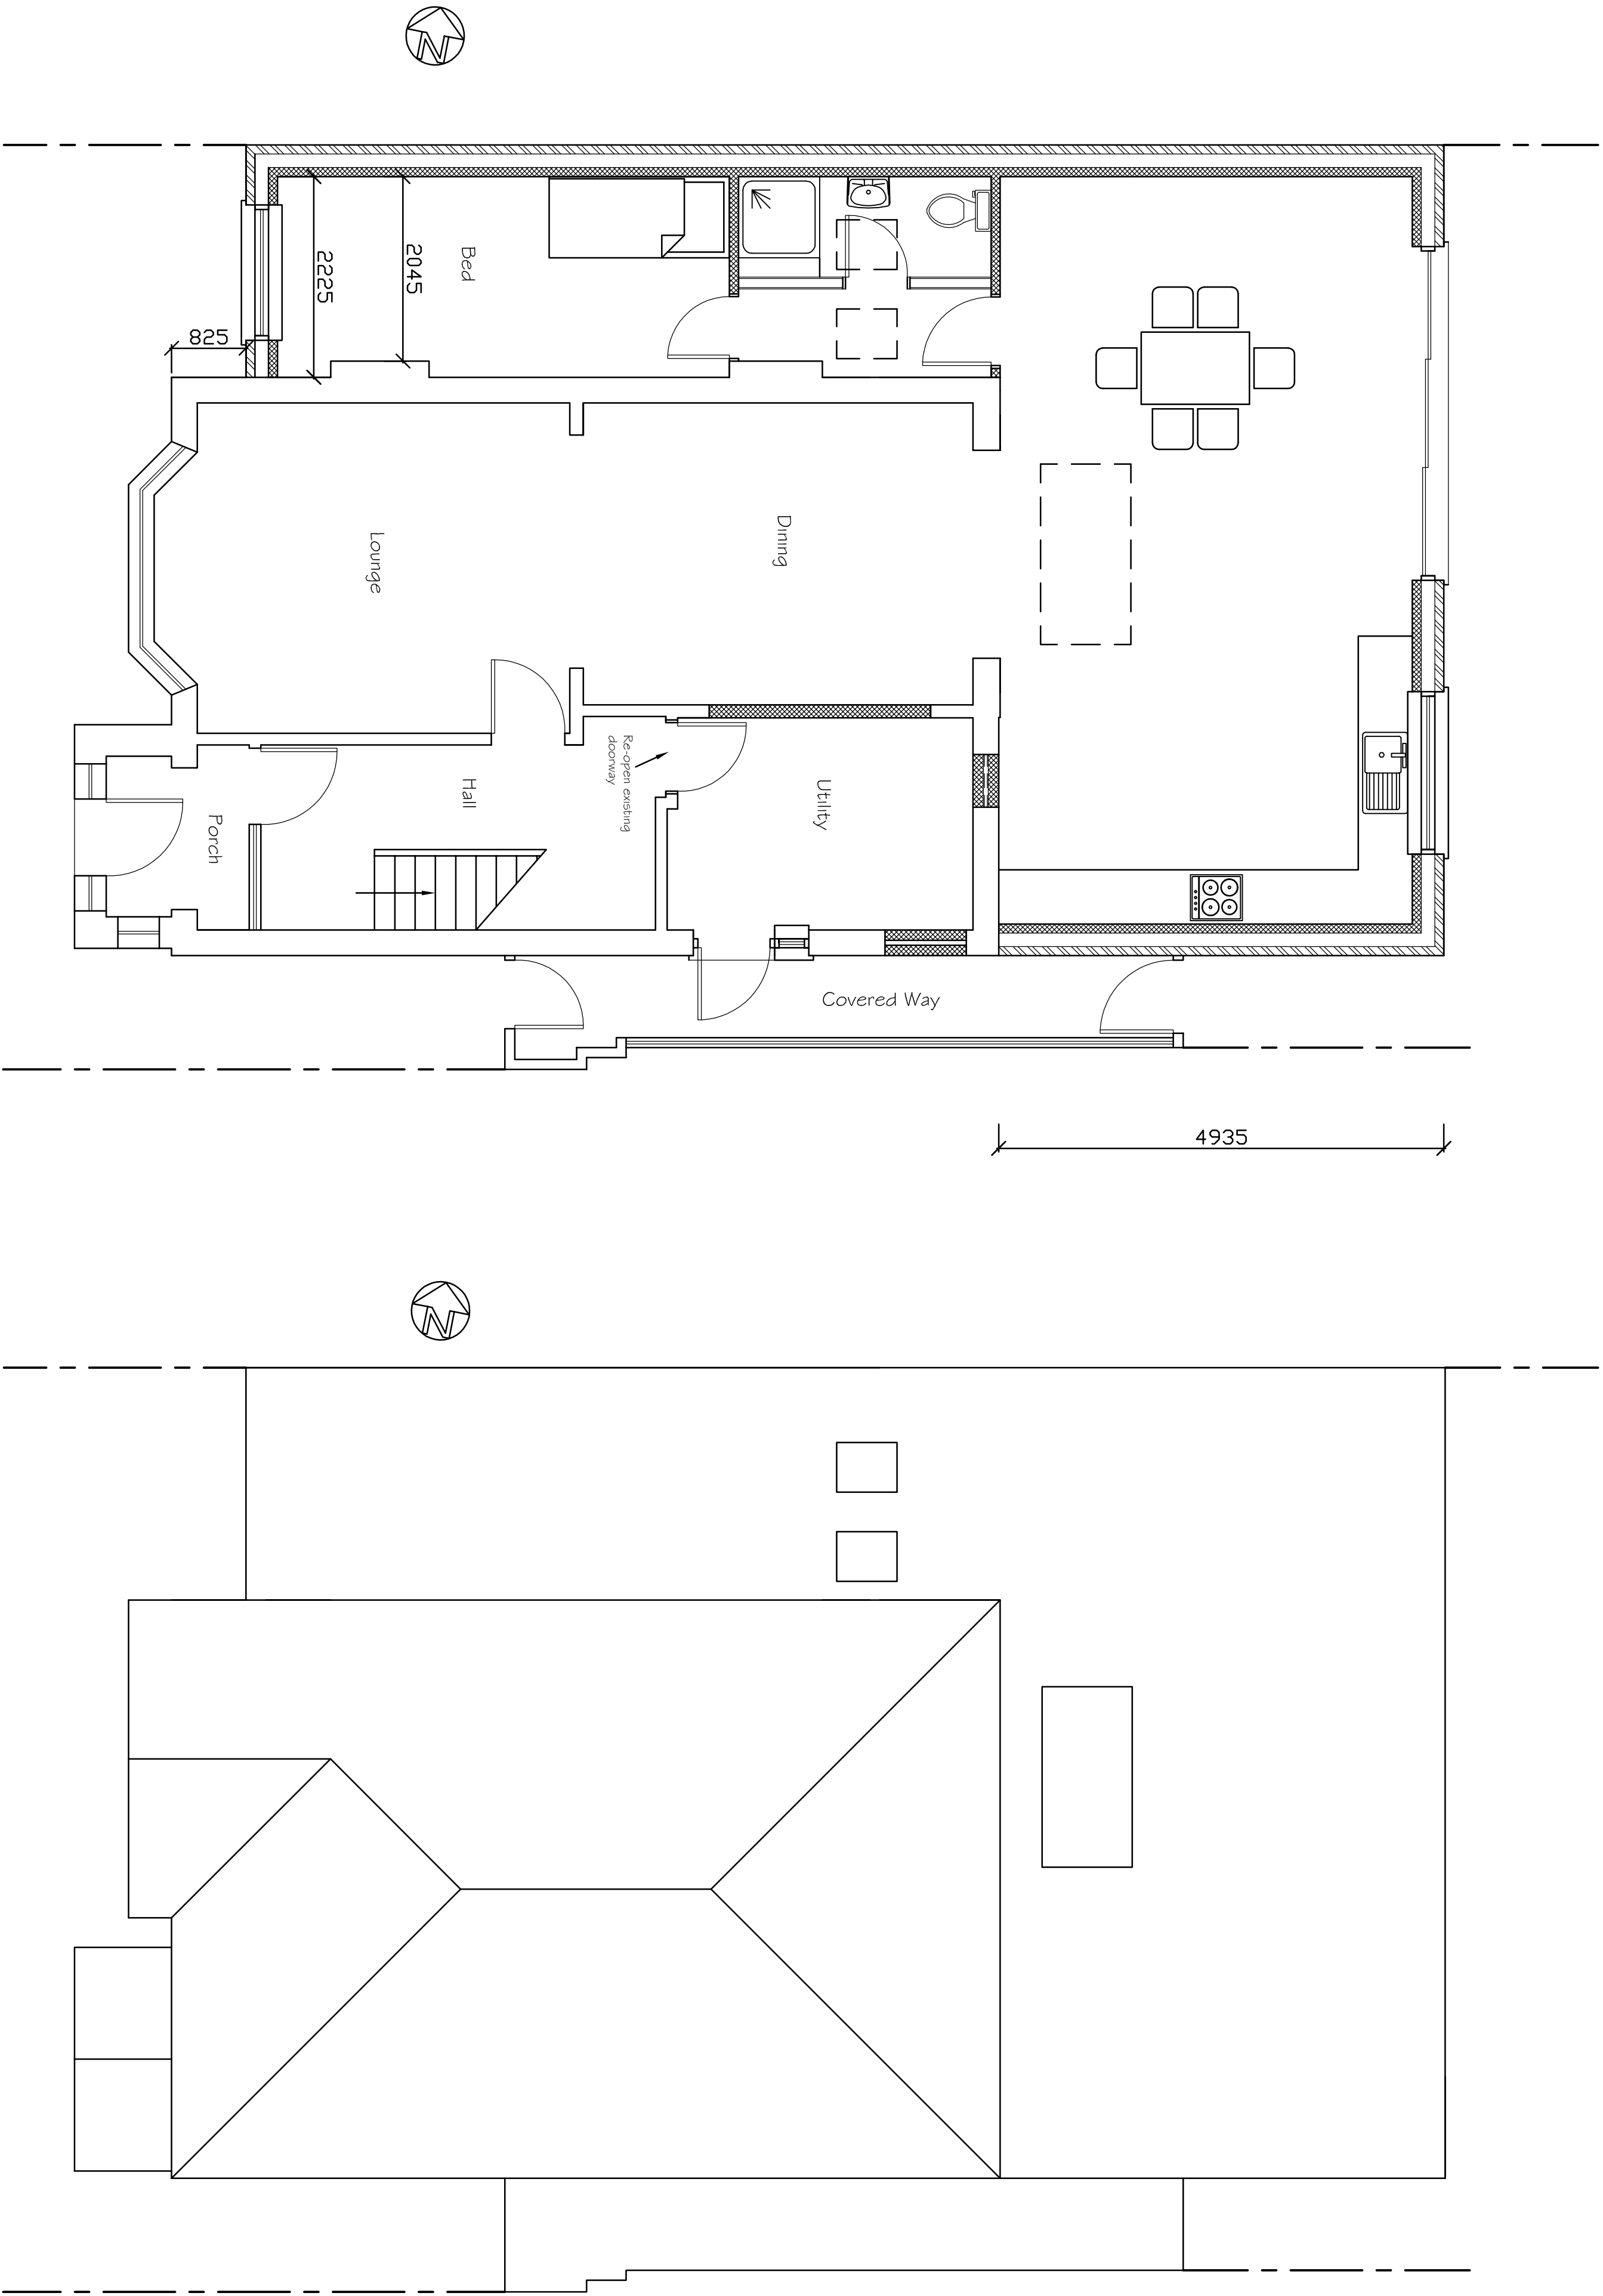

Proposed Ground Floor Plan

Proposed Roof Plan

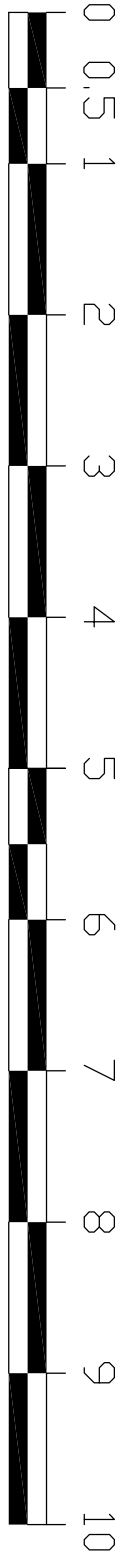

Tony Rogers Building Consultants Address: 40 Dawn Crescent, Upper Beeding West Sussex, BN44 3WH Telephone: 01903 815225 Fax: 01903 815225		
Rev:	Date:	Revision Description:
6	May 2026	Work in progress added
5	June 2026	Single extension reduced in breadth and covered added
4		
3		
2		
1		
Client: Mr & Mrs O Sener		
Address: 14 Penbroke Avenue		
Worthing		
West Sussex		
BN11 5OT		
Project: Single storey		
rear / side extension		
Scale: 1:50		
Paper Size: A1		
Date: May 2026		
Drawing No: 26/1631/02		
Drawn By: AWR	Revision: 3	