
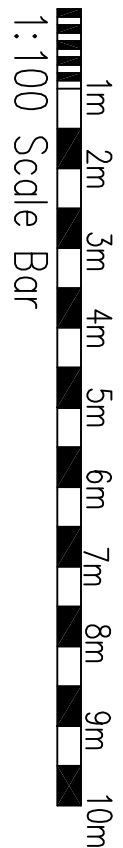
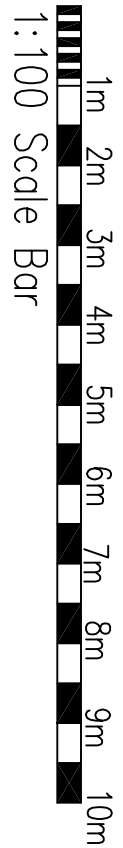
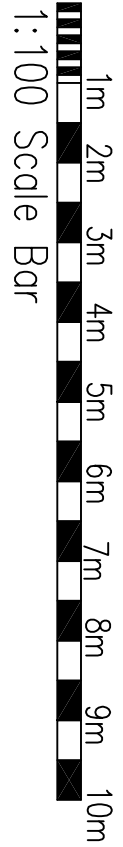


2 West Facing Front Elevation

3 South Facing Side Elevation


4 East Facing Rear Elevation

5 North Facing Side Elevation

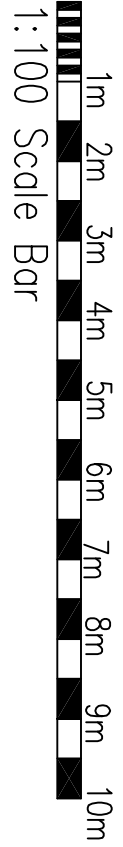

garden

northern boundary line

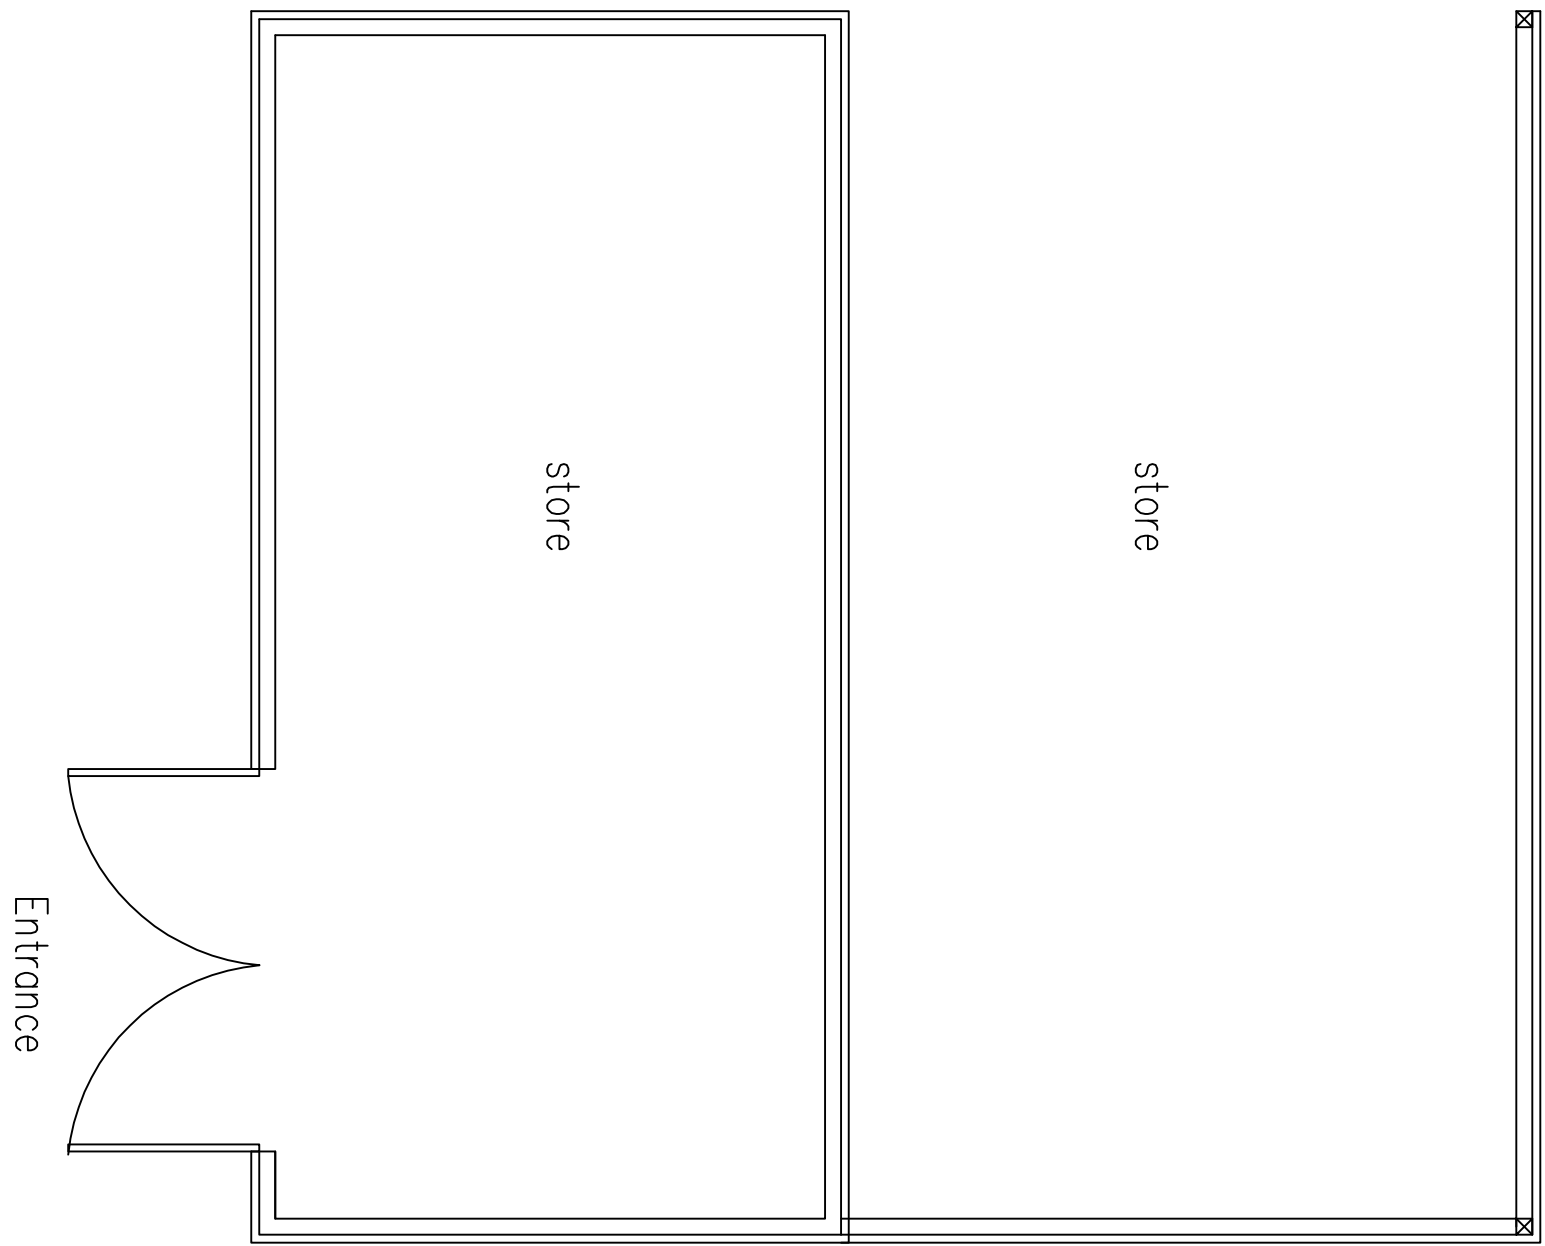

garden

DO NOT SCALE FROM THIS DRAWING EXCEPT FOR PLANNING AS PHOTOCOPIES WILL BE SUBJECT TO DISTORTION. DRAWINGS TO BE READ IN CONJUNCTION WITH ALL OTHER DOCUMENTS. ANY DISCREPANCIES MUST BE BROUGHT TO THE ATTENTION OF THE ARCHITECT IMMEDIATELY. THE CONTRACTOR MUST VERIFY ALL DIMENSIONS BY SITE MEASUREMENT BEFORE ORDERING MATERIALS OR MANUFACTURING COMPONENTS. SUBSTITUTE MATERIALS & PRODUCTS TO THOSE NAMED WILL BE ACCEPTABLE IF PROVEN TO BE OF EQUAL OR HIGHER PERFORMANCE AND NOT IN CONFLICT WITH OTHER ELEMENTS. CONSTRUCTION DESIGNED BY STRUCTURAL ENGINEER TO SUIT LOCAL SOIL CONDITIONS PROXIMITY TO TREES ETC. ALL TO BE APPROVED BY BUILDING CONTROL.

Project:
Proposed Games Room
At:
1 Rooks Acres Cottages
West Street
Sampford Village
BN15 0AX

Drawing title:
Plans & Elevations As Existing

Client:
Myles Smith

© Copyright of:
Architectural & Planning Services
7 Errington Rd
Storham By Sea
West Sussex
BN43 5NQ
BJW
01273 441009
07856899101
e-mail: bjw@bjwarchitectural.co.uk
website: bjwarchitectural.co.uk

Scale: 1:50 1:100 Paper size A1

Date: 25.11.2025 Drawn: BJW

Dwg. No. 01 Rev'n

Note: All dimensions to be checked on site.

1 Ground Floor Plan

1:50 Scale Bar

1m 2m 3m 4m 5m 6m 7m 8m 9m 10m

Drive

