

VISUAL SCALE 1:100 @ A2

DO NOT SCALE
ALL QUERIES REGARDING DIMENSIONS/SETTING OUT TO BE
DIRECTED TO ARCHITECT

THIS DRAWING IS TO BE READ IN CONJUNCTION WITH THE ARCHITECT'S SPECIFICATION

THIS DRAWING REMAINS WITHIN THE COPYRIGHT OF THE ARCHITECT




ALL DRAWINGS MUST BE READ IN CONJUNCTION WITH THE
STRUCTURAL ENGINEER'S DRAWING PACKAGE

SUBJECT TO BCO COMMENTS


PLEASE REFER TO THE STRUCTURAL ENGINEER'S DRAWINGS FOR
ALL STRUCTURAL
DESIGN AND SPECIFICATIONS

PLANNING CONDITIONS:
CONTRACTOR TO NOTE ALL PLANNING CONDITIONS OF PLANNING
APPROVAL, ADVISE ARCHITECT OF ANY POSSIBLE CONFLICTS OR
DEVIATIONS IN WRITING AS EARLY AS POSSIBLE.


PLEASE NOTE:
ALL DRAWINGS TO BE READ IN CONJUNCTION WITH THE DESIGN
AND ACCESS STATEMENT AND ALL OTHER RELEVANT REPORTS
ASSOCIATED WITH THE PLANNING SUBMISSION.

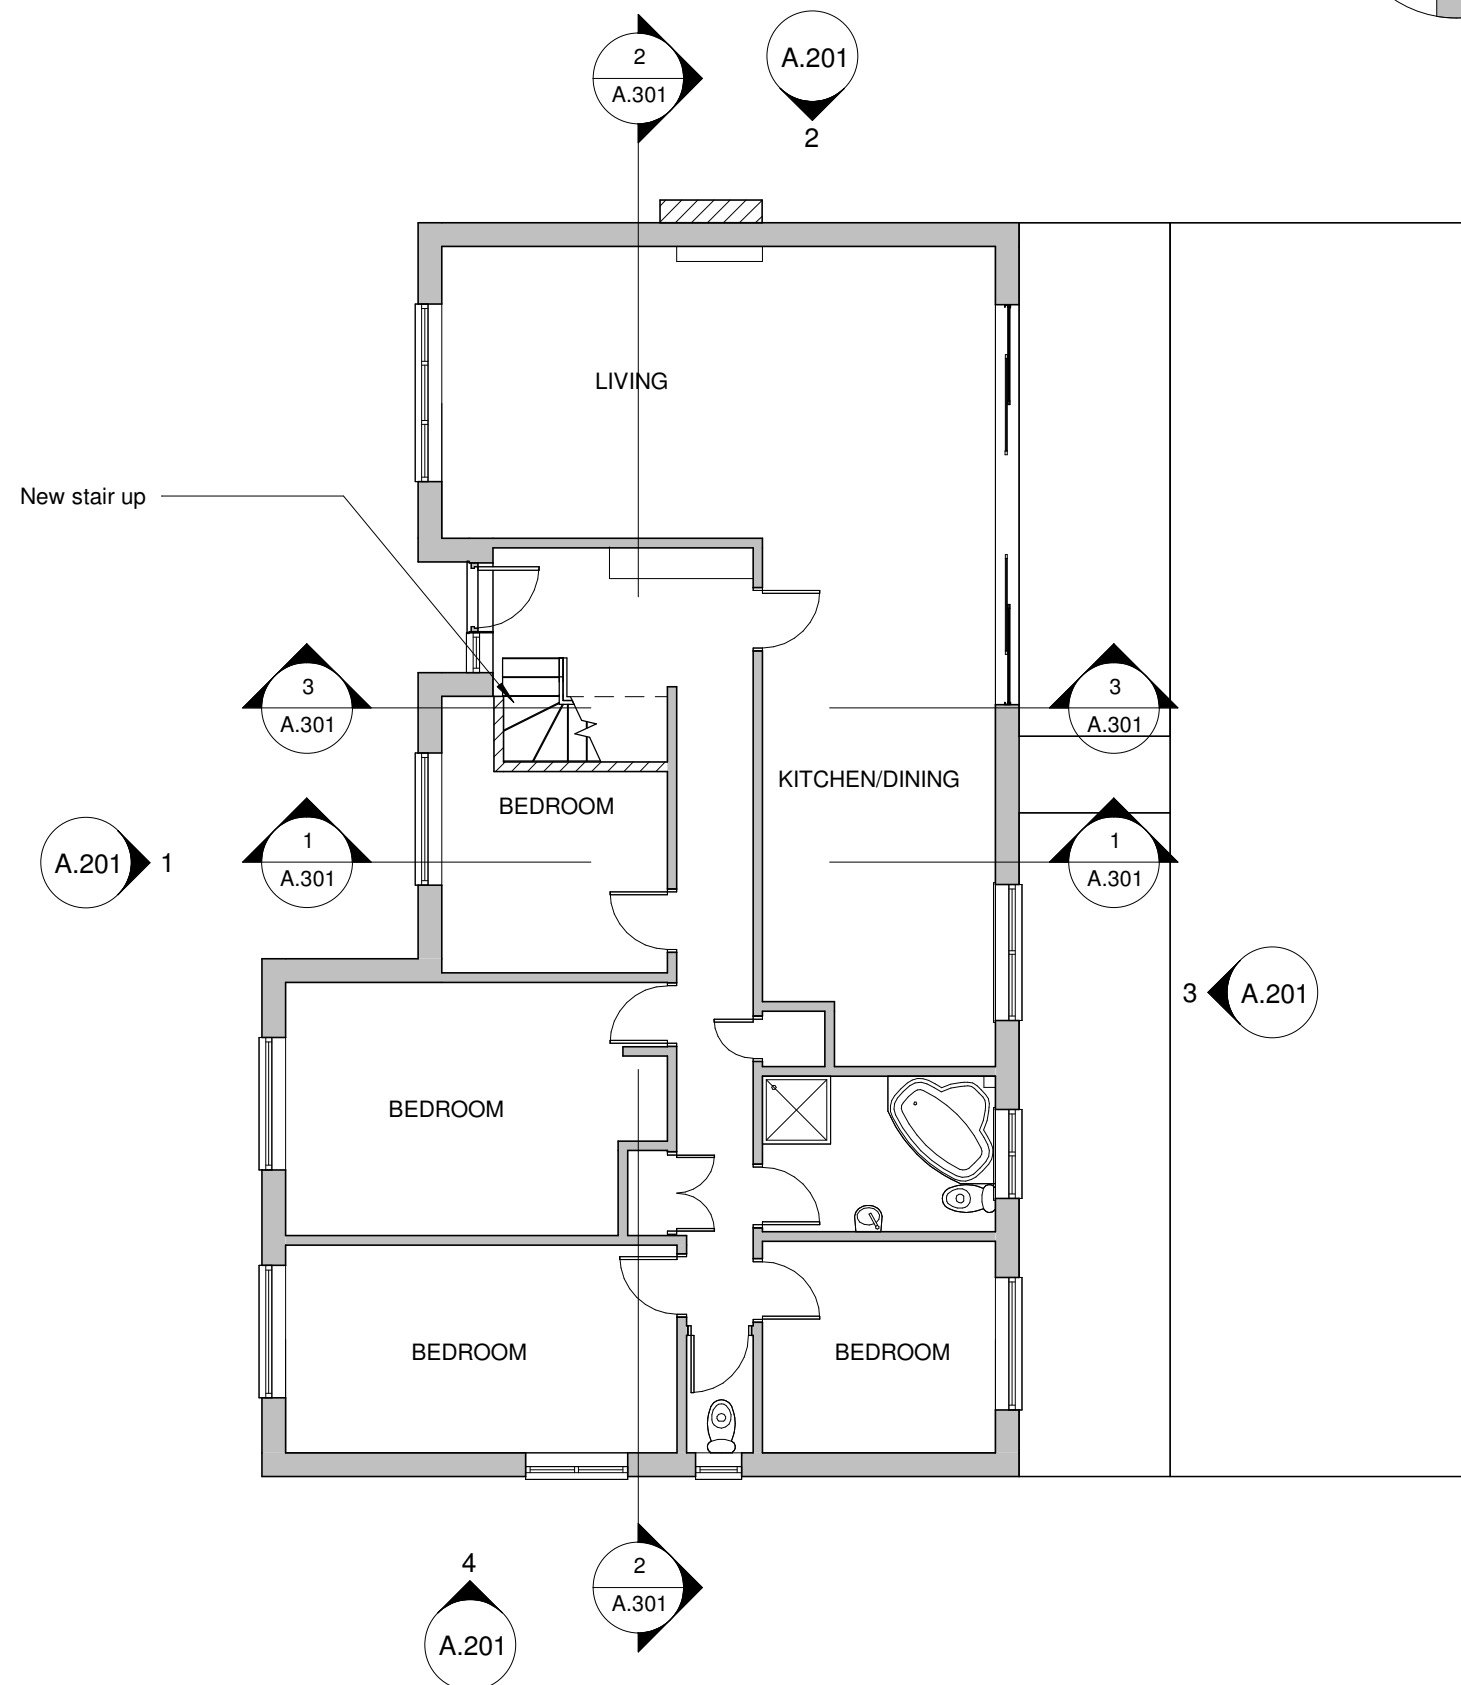 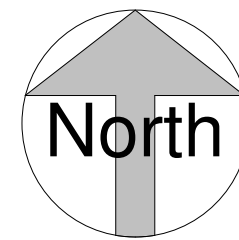

1 GROUND FLOOR
1 : 100

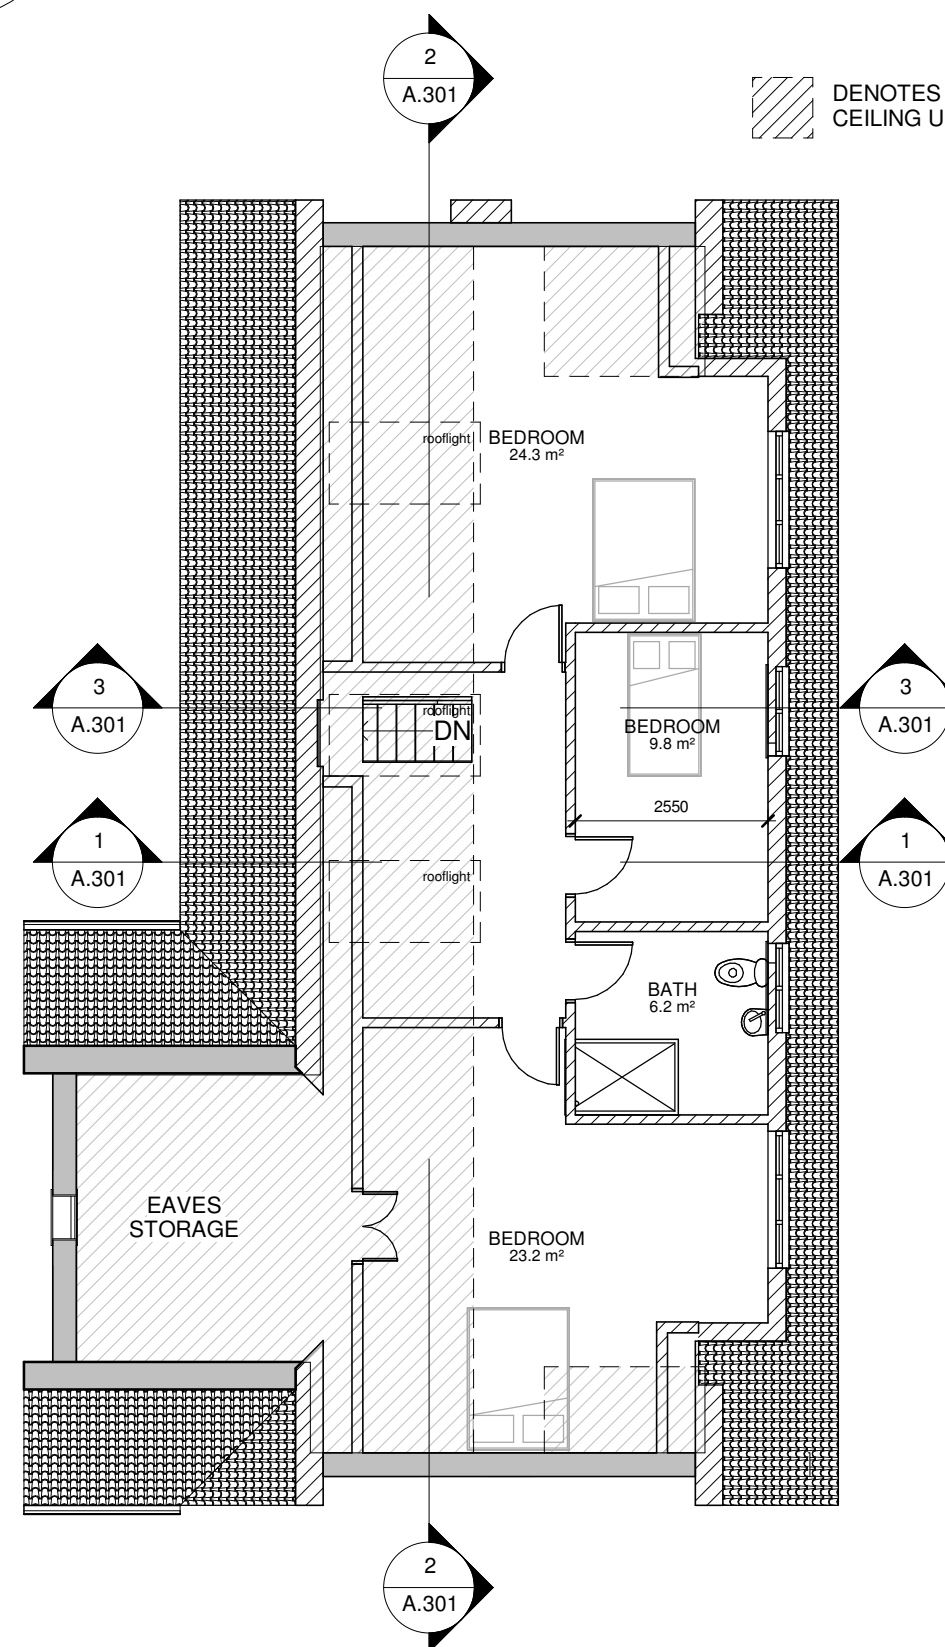

2 FIRST FLOOR
1 : 100

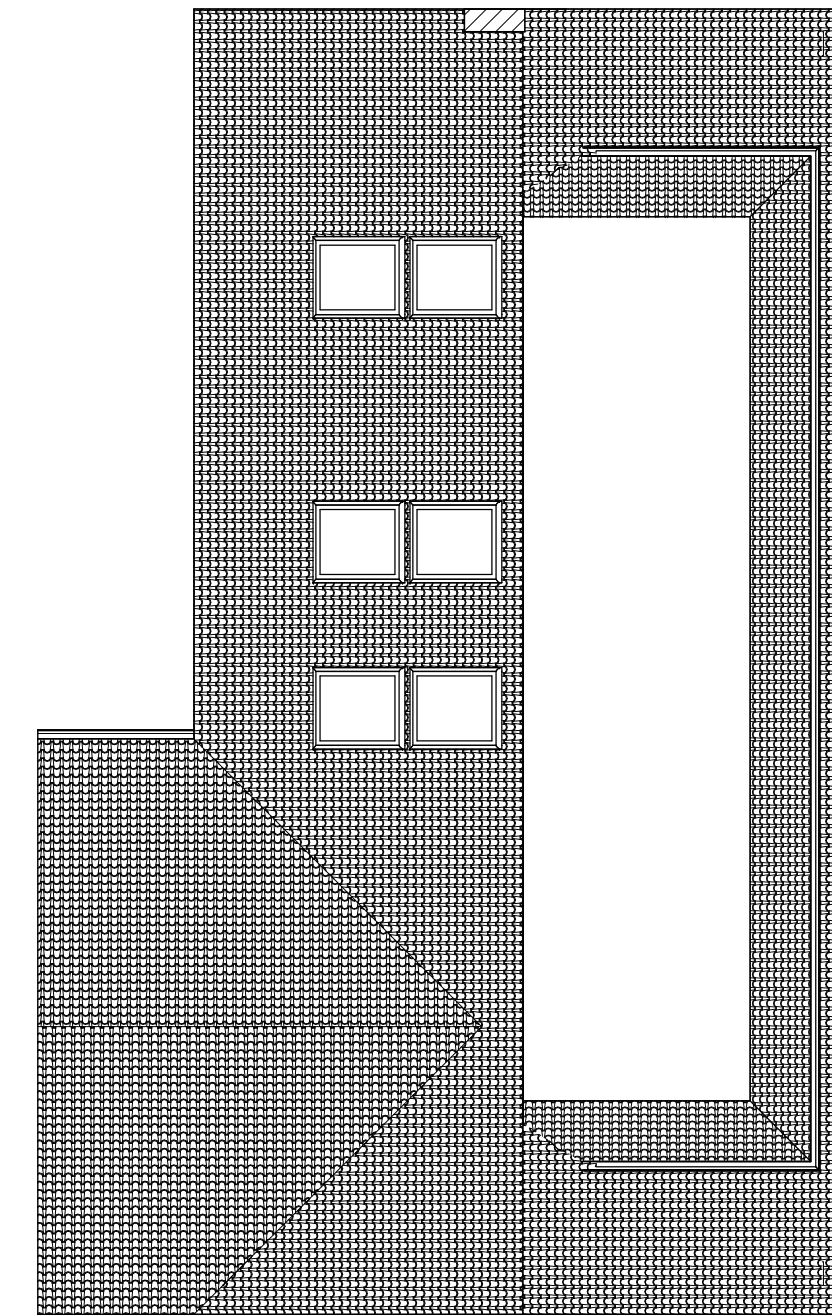

3 ROOF PLAN
1 : 100

[illegible]

info@kronadesign.co.uk
kronadesign.co.uk
01903 256150

PROJECT

Loft Conversion

ADDRESS

12 Rectory Road
Worthing

TITLE

Proposed Plans

CLIENT

Mark Russell

DRAWN JLB	STATUS Design	DATE 17/04/26
SCALE (@ A2) 1 : 100	PROJECT NUMBER KD.1885	
DRAWING NUMBER A.101		REV A

© KRONA DESIGN