


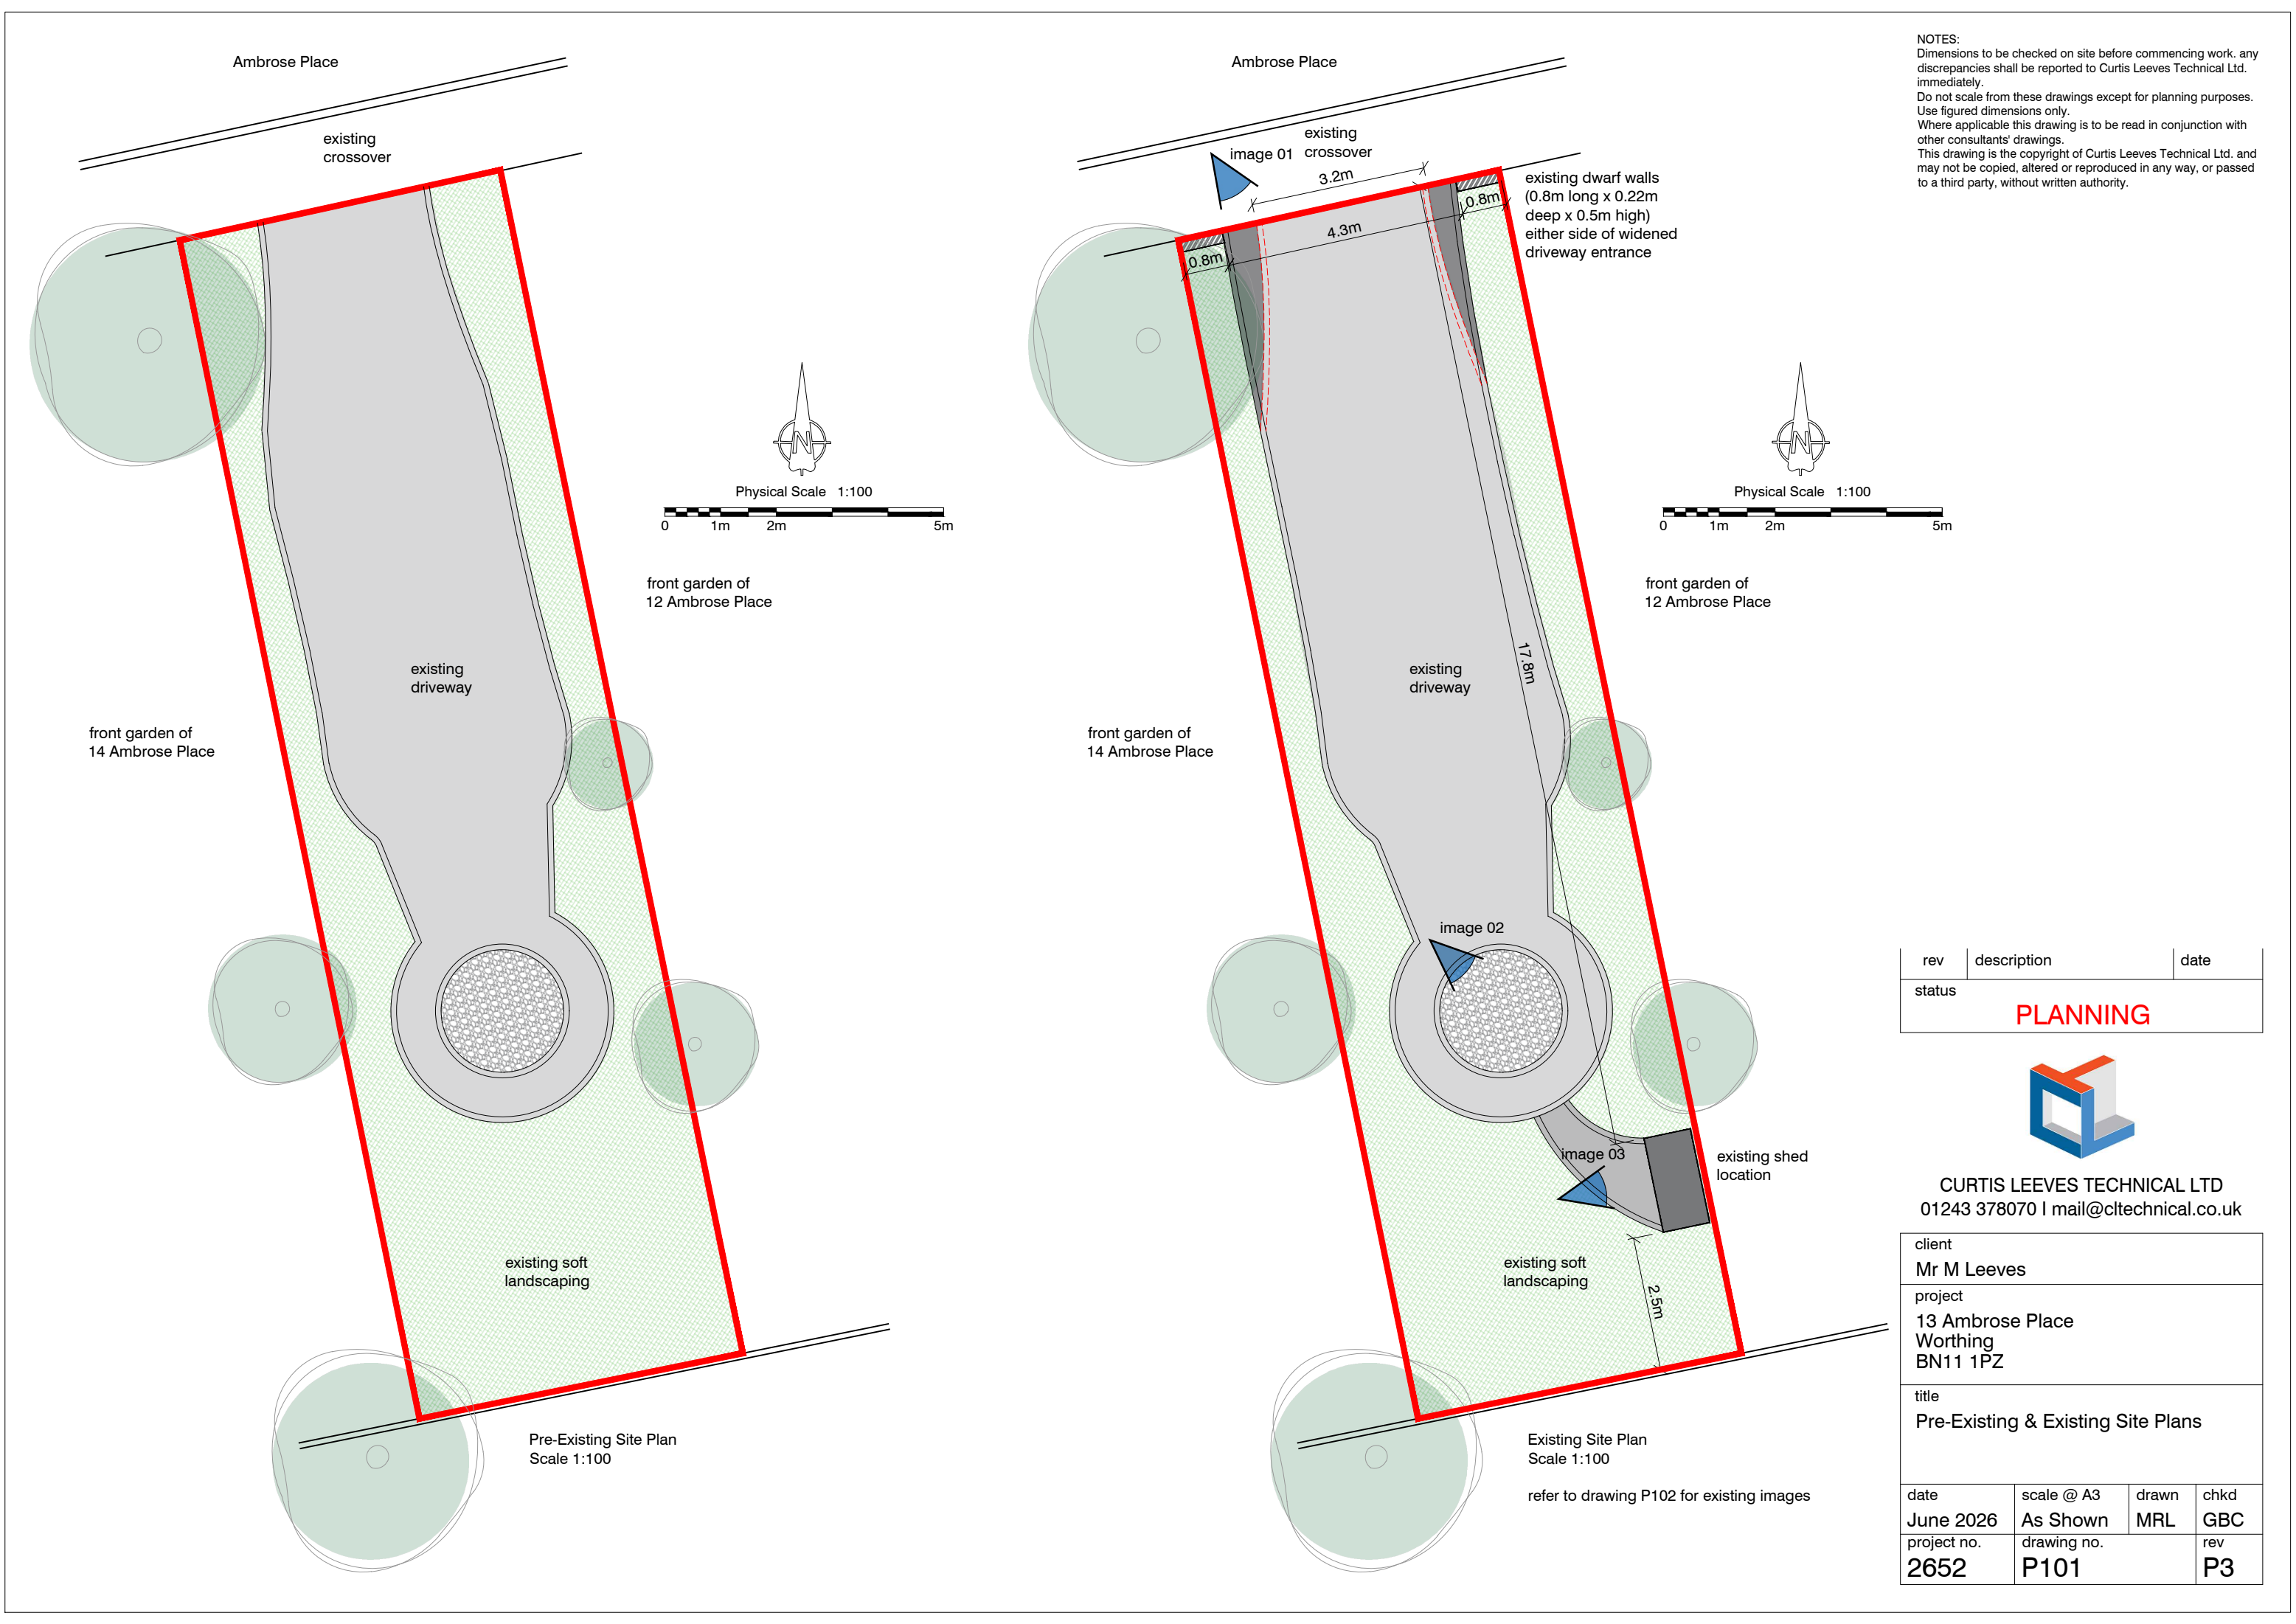

NOTES:
Dimensions to be checked on site before commencing work. any discrepancies shall be reported to Curtis Leeves Technical Ltd. immediately.
Do not scale from these drawings except for planning purposes. Use figured dimensions only.
Where applicable this drawing is to be read in conjunction with other consultants' drawings.
This drawing is the copyright of Curtis Leeves Technical Ltd. and may not be copied, altered or reproduced in any way, or passed to a third party, without written authority.

rev	description	date
status		
PLANNING		



CURTIS LEEVES TECHNICAL LTD
01243 378070 | mail@cltechnical.co.uk

client			
Mr M Leeves			
project			
13 Ambrose Place Worthing BN11 1PZ			
title			
Pre-Existing & Existing Site Plans			
date	scale @ A3	drawn	chkd
June 2026	As Shown	MRL	GBC
project no.	drawing no.	rev	
2652	P101	P3	