

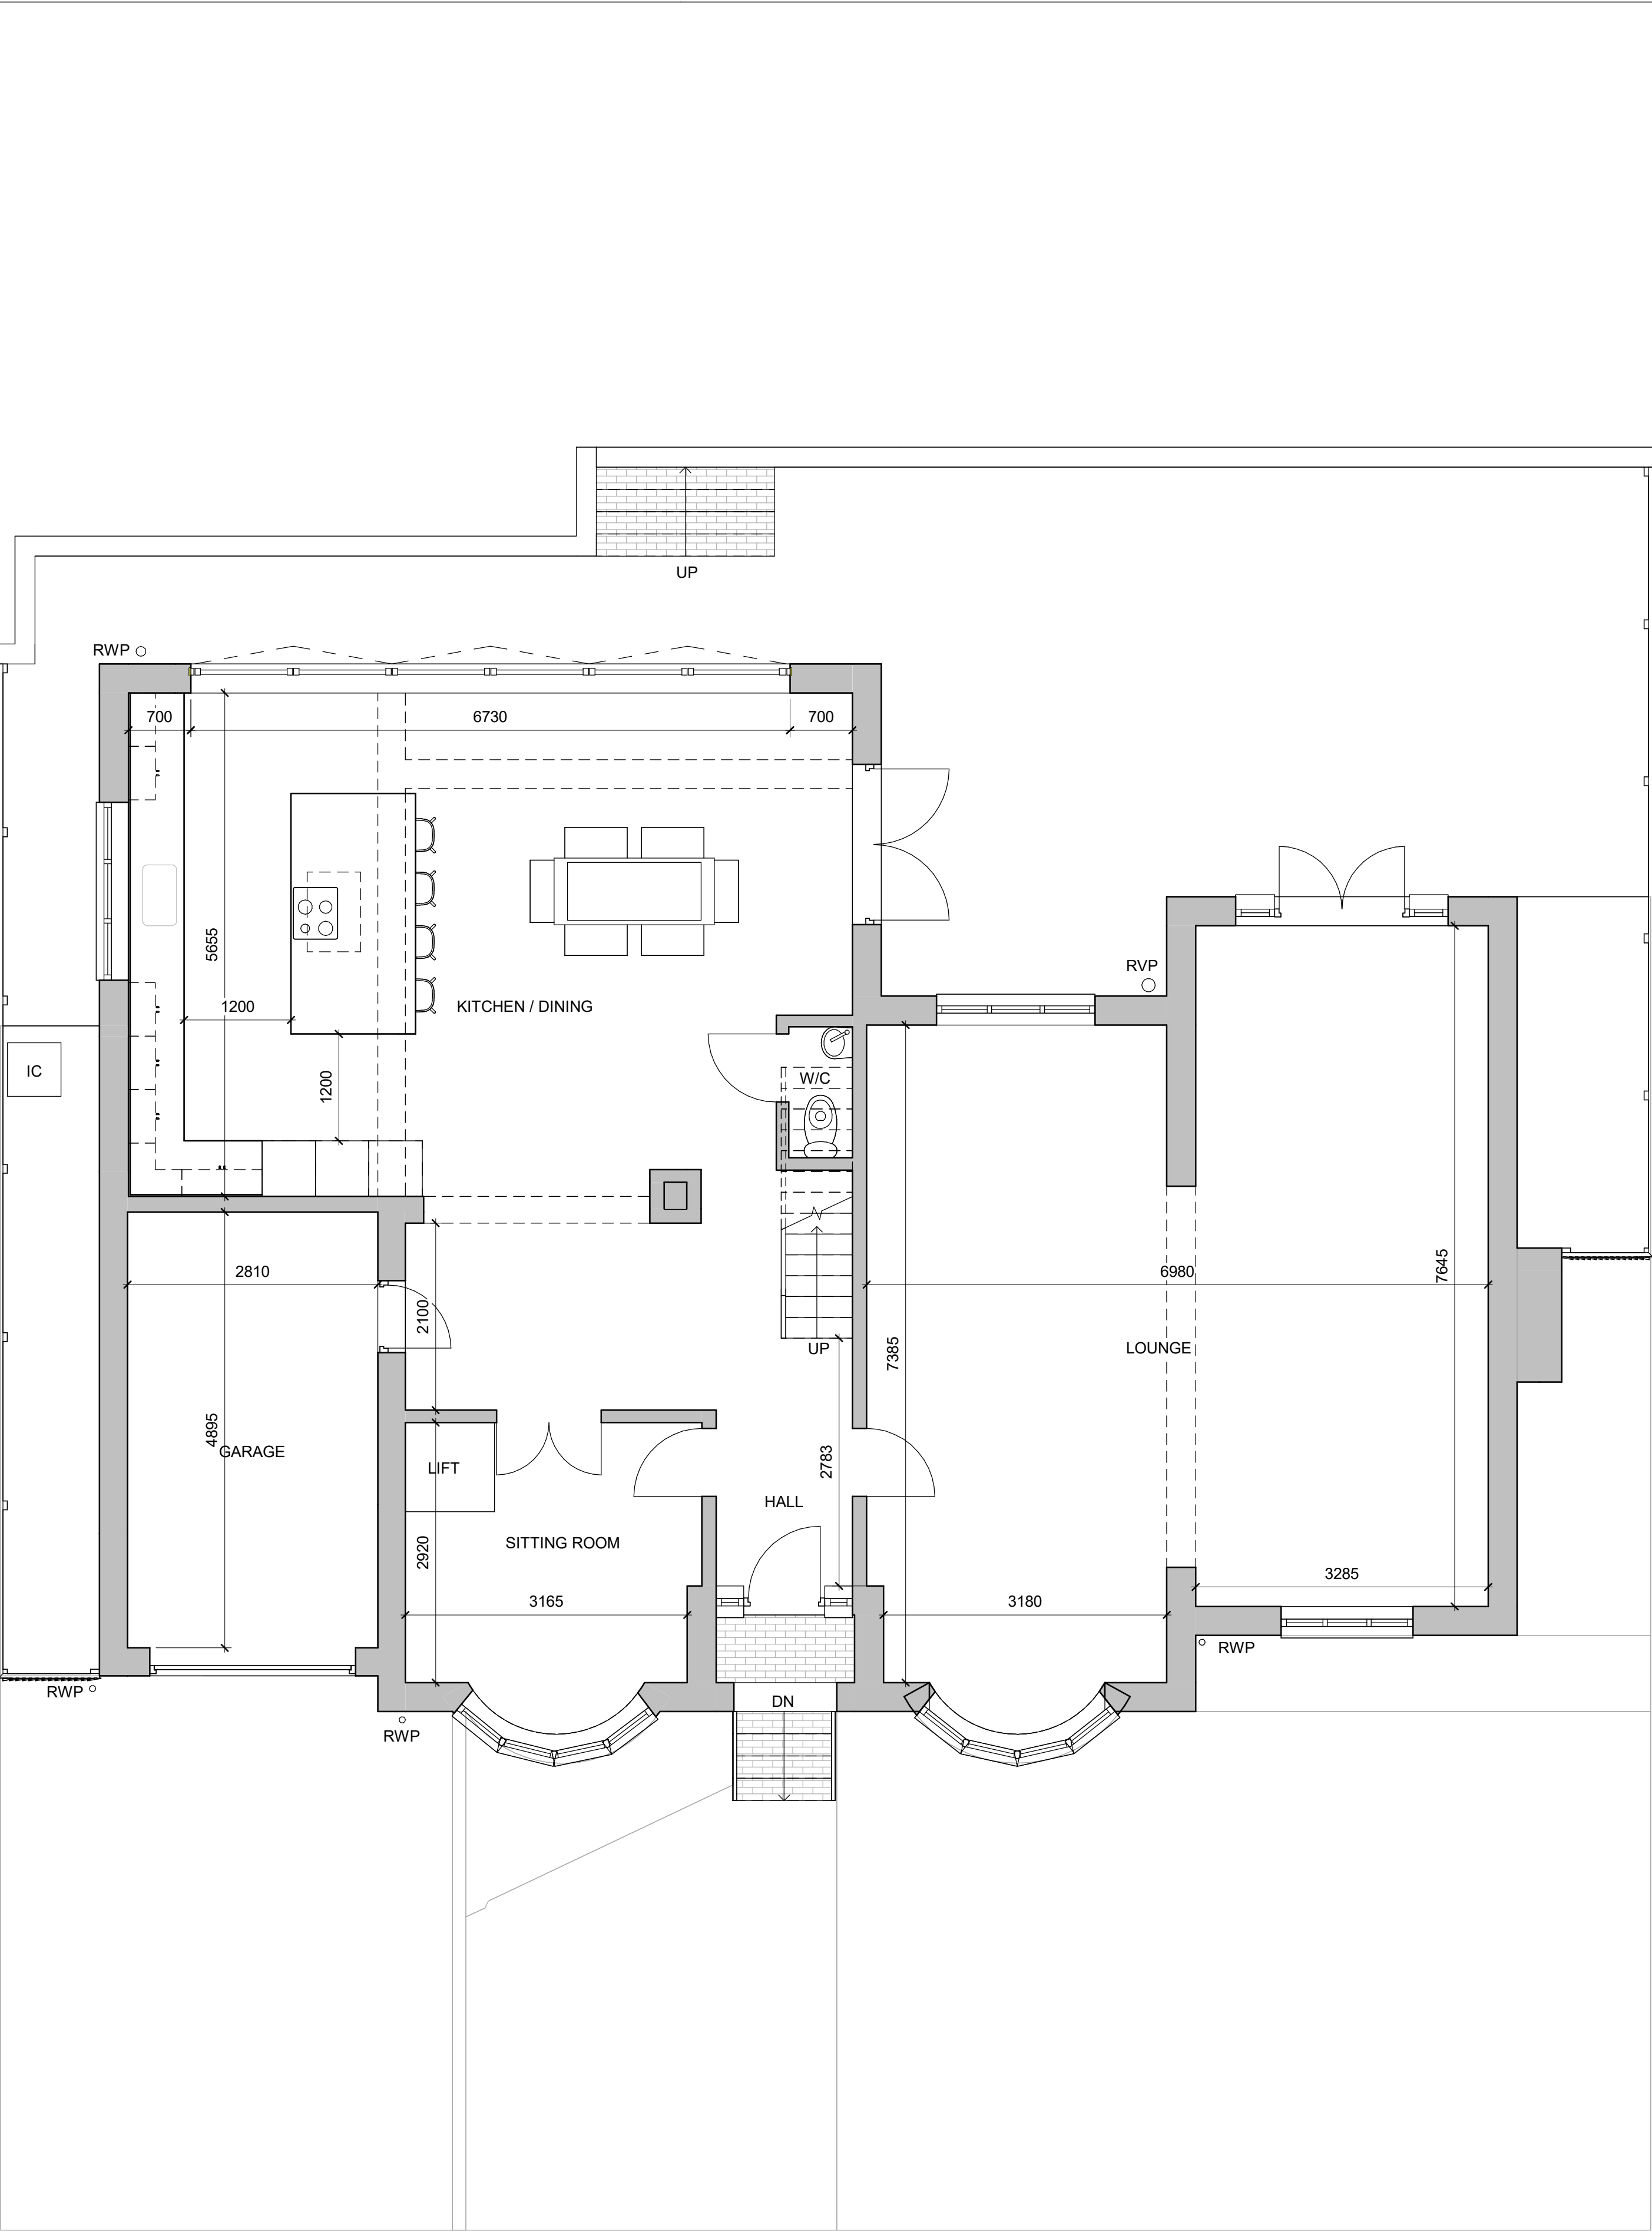


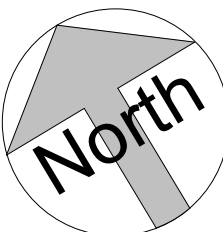

1 Proposed Ground Floor
1 : 50

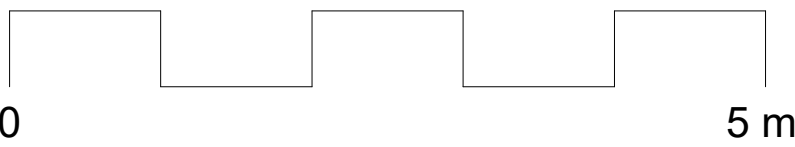

All dimensions must be checked on site and not scaled from this drawing, apart from by Local Authority.

No work is to be commenced until full Planning Permission/ Building Regulations have been approved and any conditions discharged. Any work started prior to approval is entirely at clients/ contractors risk.

The contractor is responsible for taking and checking all levels, dimensions etc, prior to ordering materials and starting work. Any discrepancies are to be reported back to Coastline Architects prior of commencement of works.

Drawings have been produced for Planning Permission/ Building Regulations submissions only and do not constitute full working drawings.

REV	DATE	DESCRIPTION
 Contact: 01803 357 047 info@coastlinearchitects.com www.coastlinearchitects.com		
CLIENT Mr & Mrs Murray		
SITE ADDRESS 36 Ring Road, Lancing, BN15 0QE		
PROJECT TITLE Proposed second storey extension and internal alterations		
DRAWING TITLE Proposed Ground Floor Plan		
STATUS Planning		
DATE 30/07/26	DRAWN BY AP	CHECKED BY EL
SCALE 1 : 50 @A1		
DRAWING NO. A-P-201		