


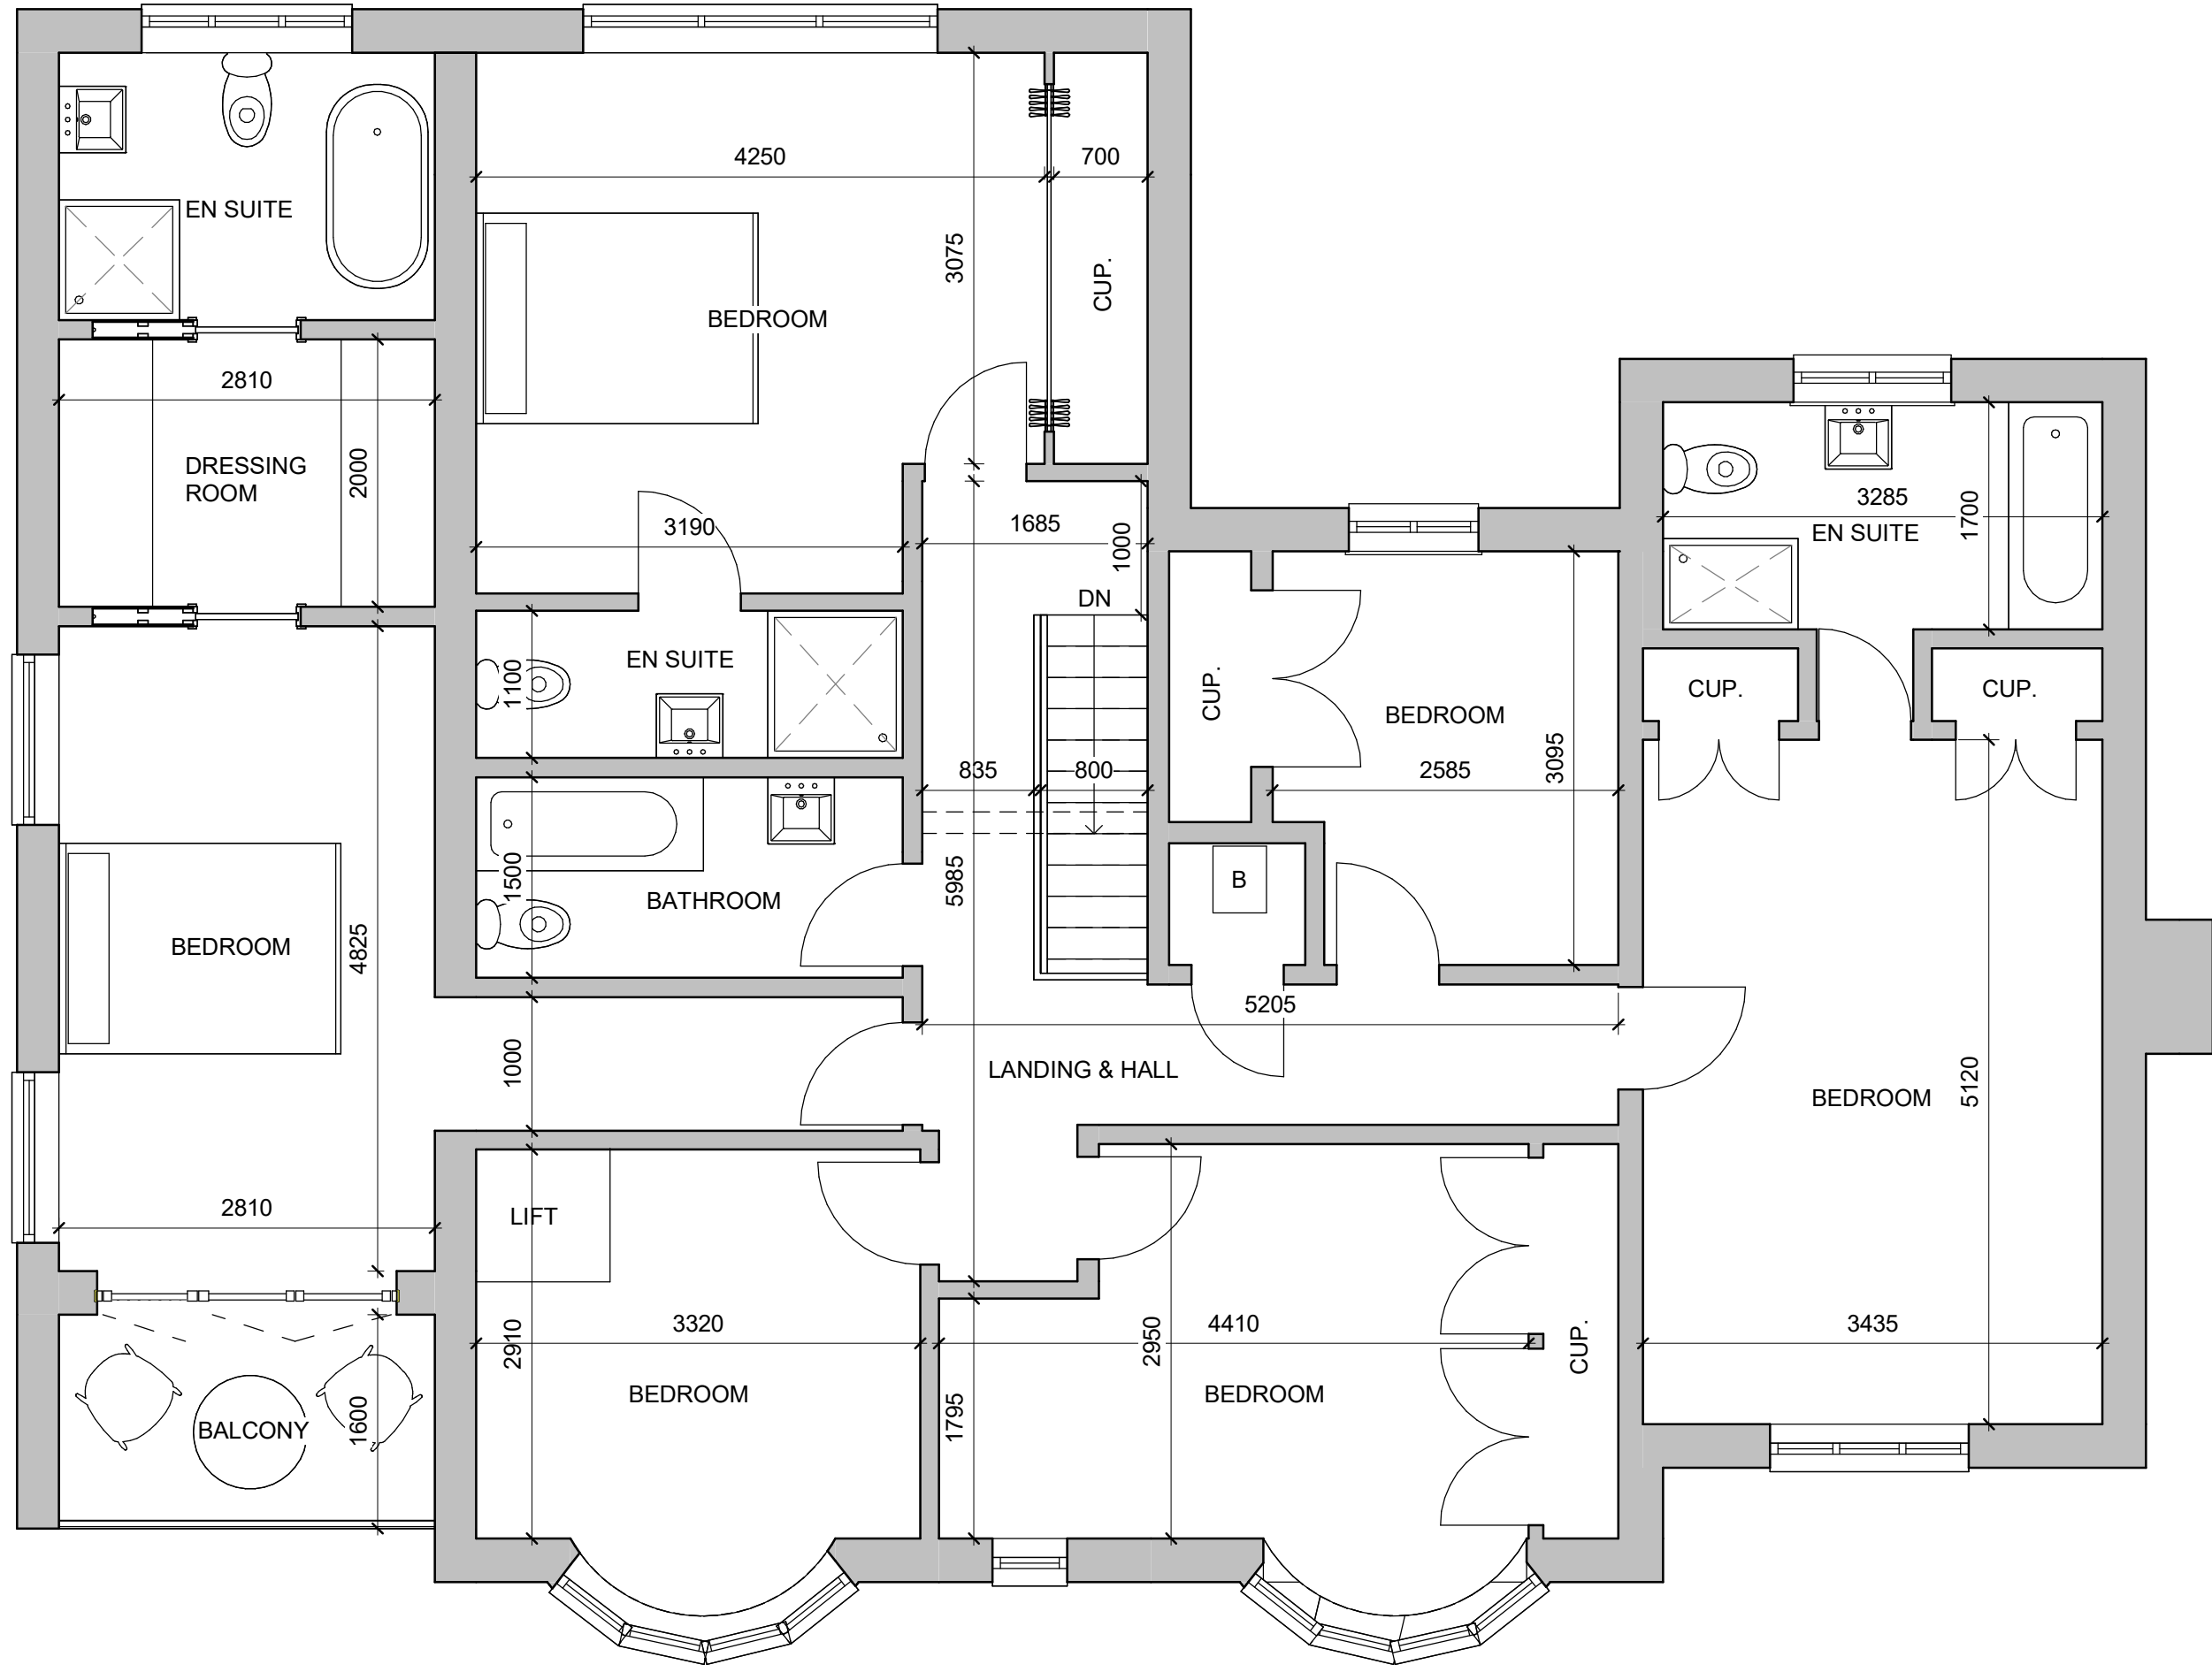


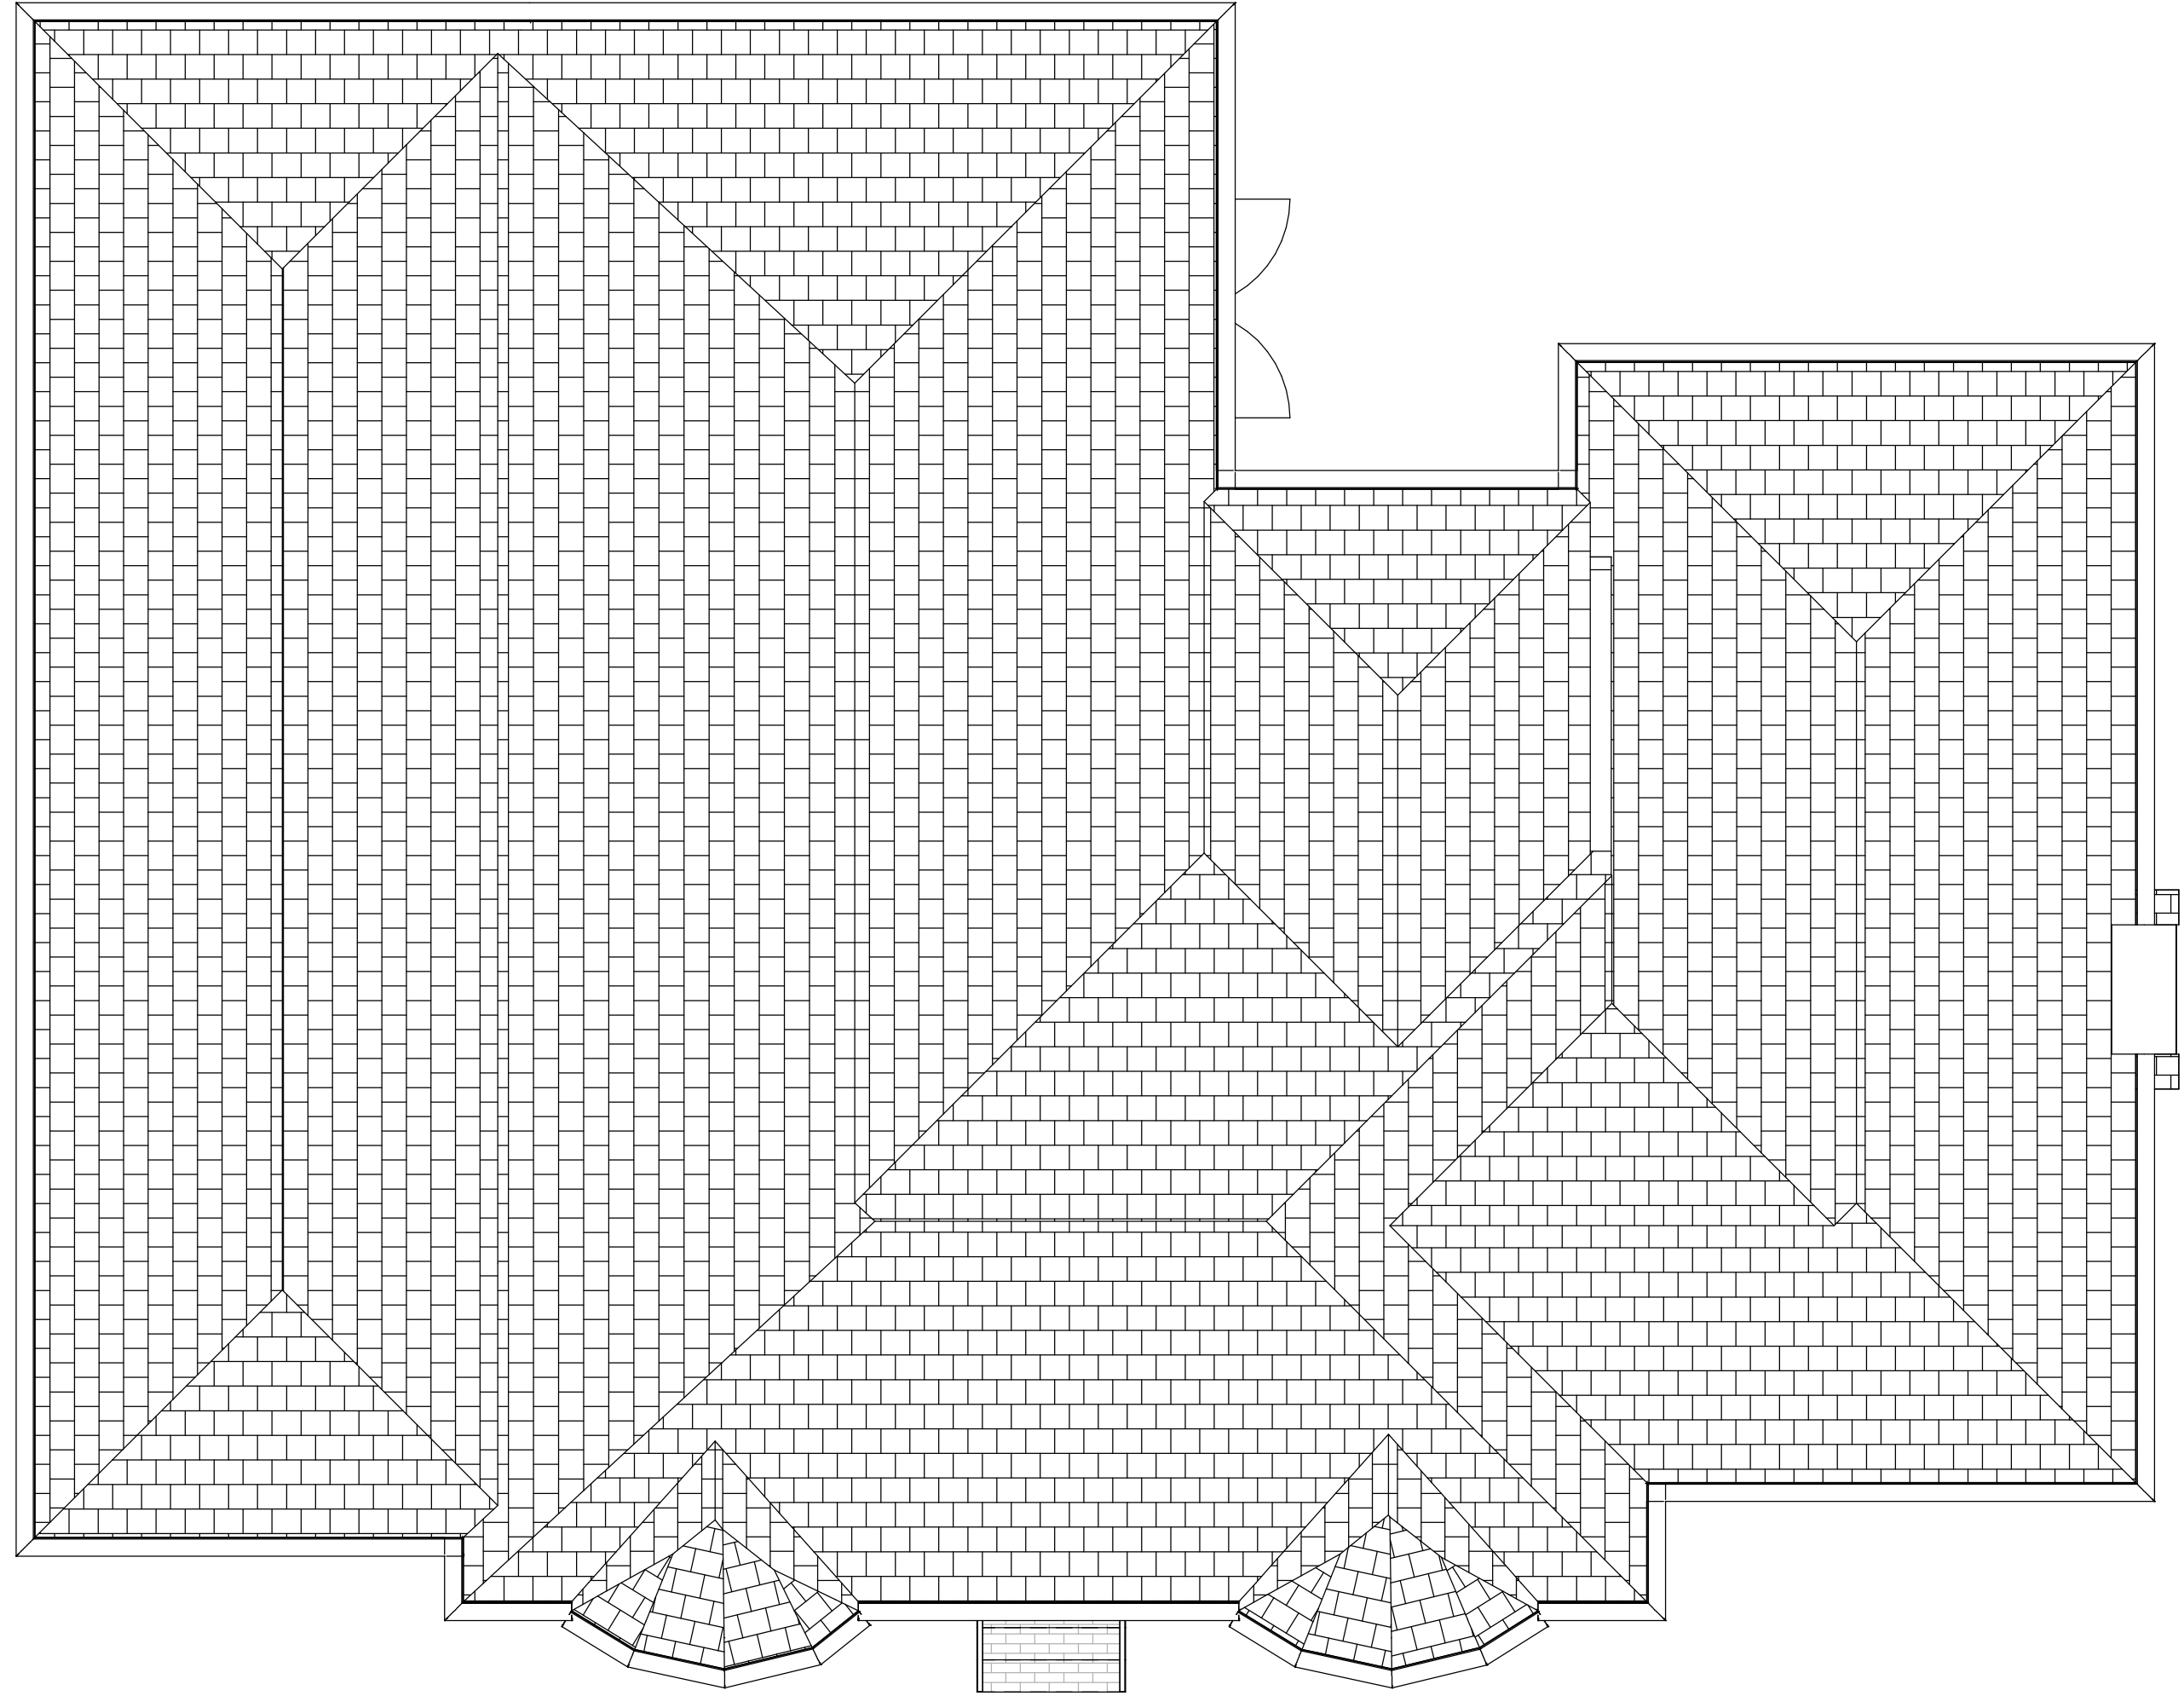

1 Proposed First Floor
1 : 50

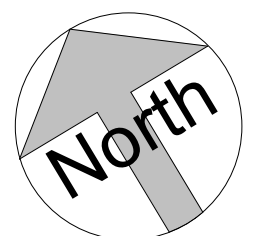

2 Proposed Roof Plan
1 : 50

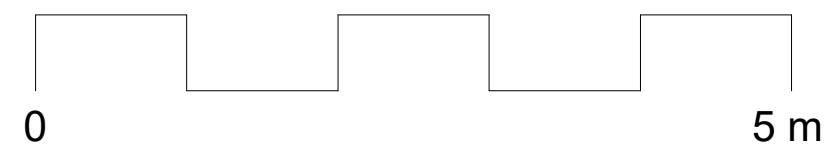

All dimensions must be checked on site and not scaled from this drawing, apart from by Local Authority.

No work is to be commenced until full Planning Permission/ Building Regulations have been approved and any conditions discharged. Any work started prior to approval is entirely at clients' contractors risk.

The contractor is responsible for taking and checking all levels, dimensions etc. prior to ordering materials and starting work. Any discrepancies are to be reported back to Coastline Architects prior of commencement of works.

Drawings have been produced for Planning Permission/ Building Regulations submissions only and do not constitute full working drawings.

REV	DATE	DESCRIPTION
-----	------	-------------



Contact:
01803 357 047
info@coastlinearchitects.com
www.coastlinearchitects.com

CLIENT
Mr & Mrs Murray

SITE ADDRESS
36 Ring Road, Lancing, BN15 0QE

PROJECT TITLE
Proposed second storey extension and internal alterations

DRAWING TITLE
Proposed First Floor Plan & Roof Plan

STATUS
Planning

DATE	DRAWN BY
30/07/26	AP

SCALE	CHECKED BY
1 : 50 @A1	EL

DRAWING NO.
A-P-202