


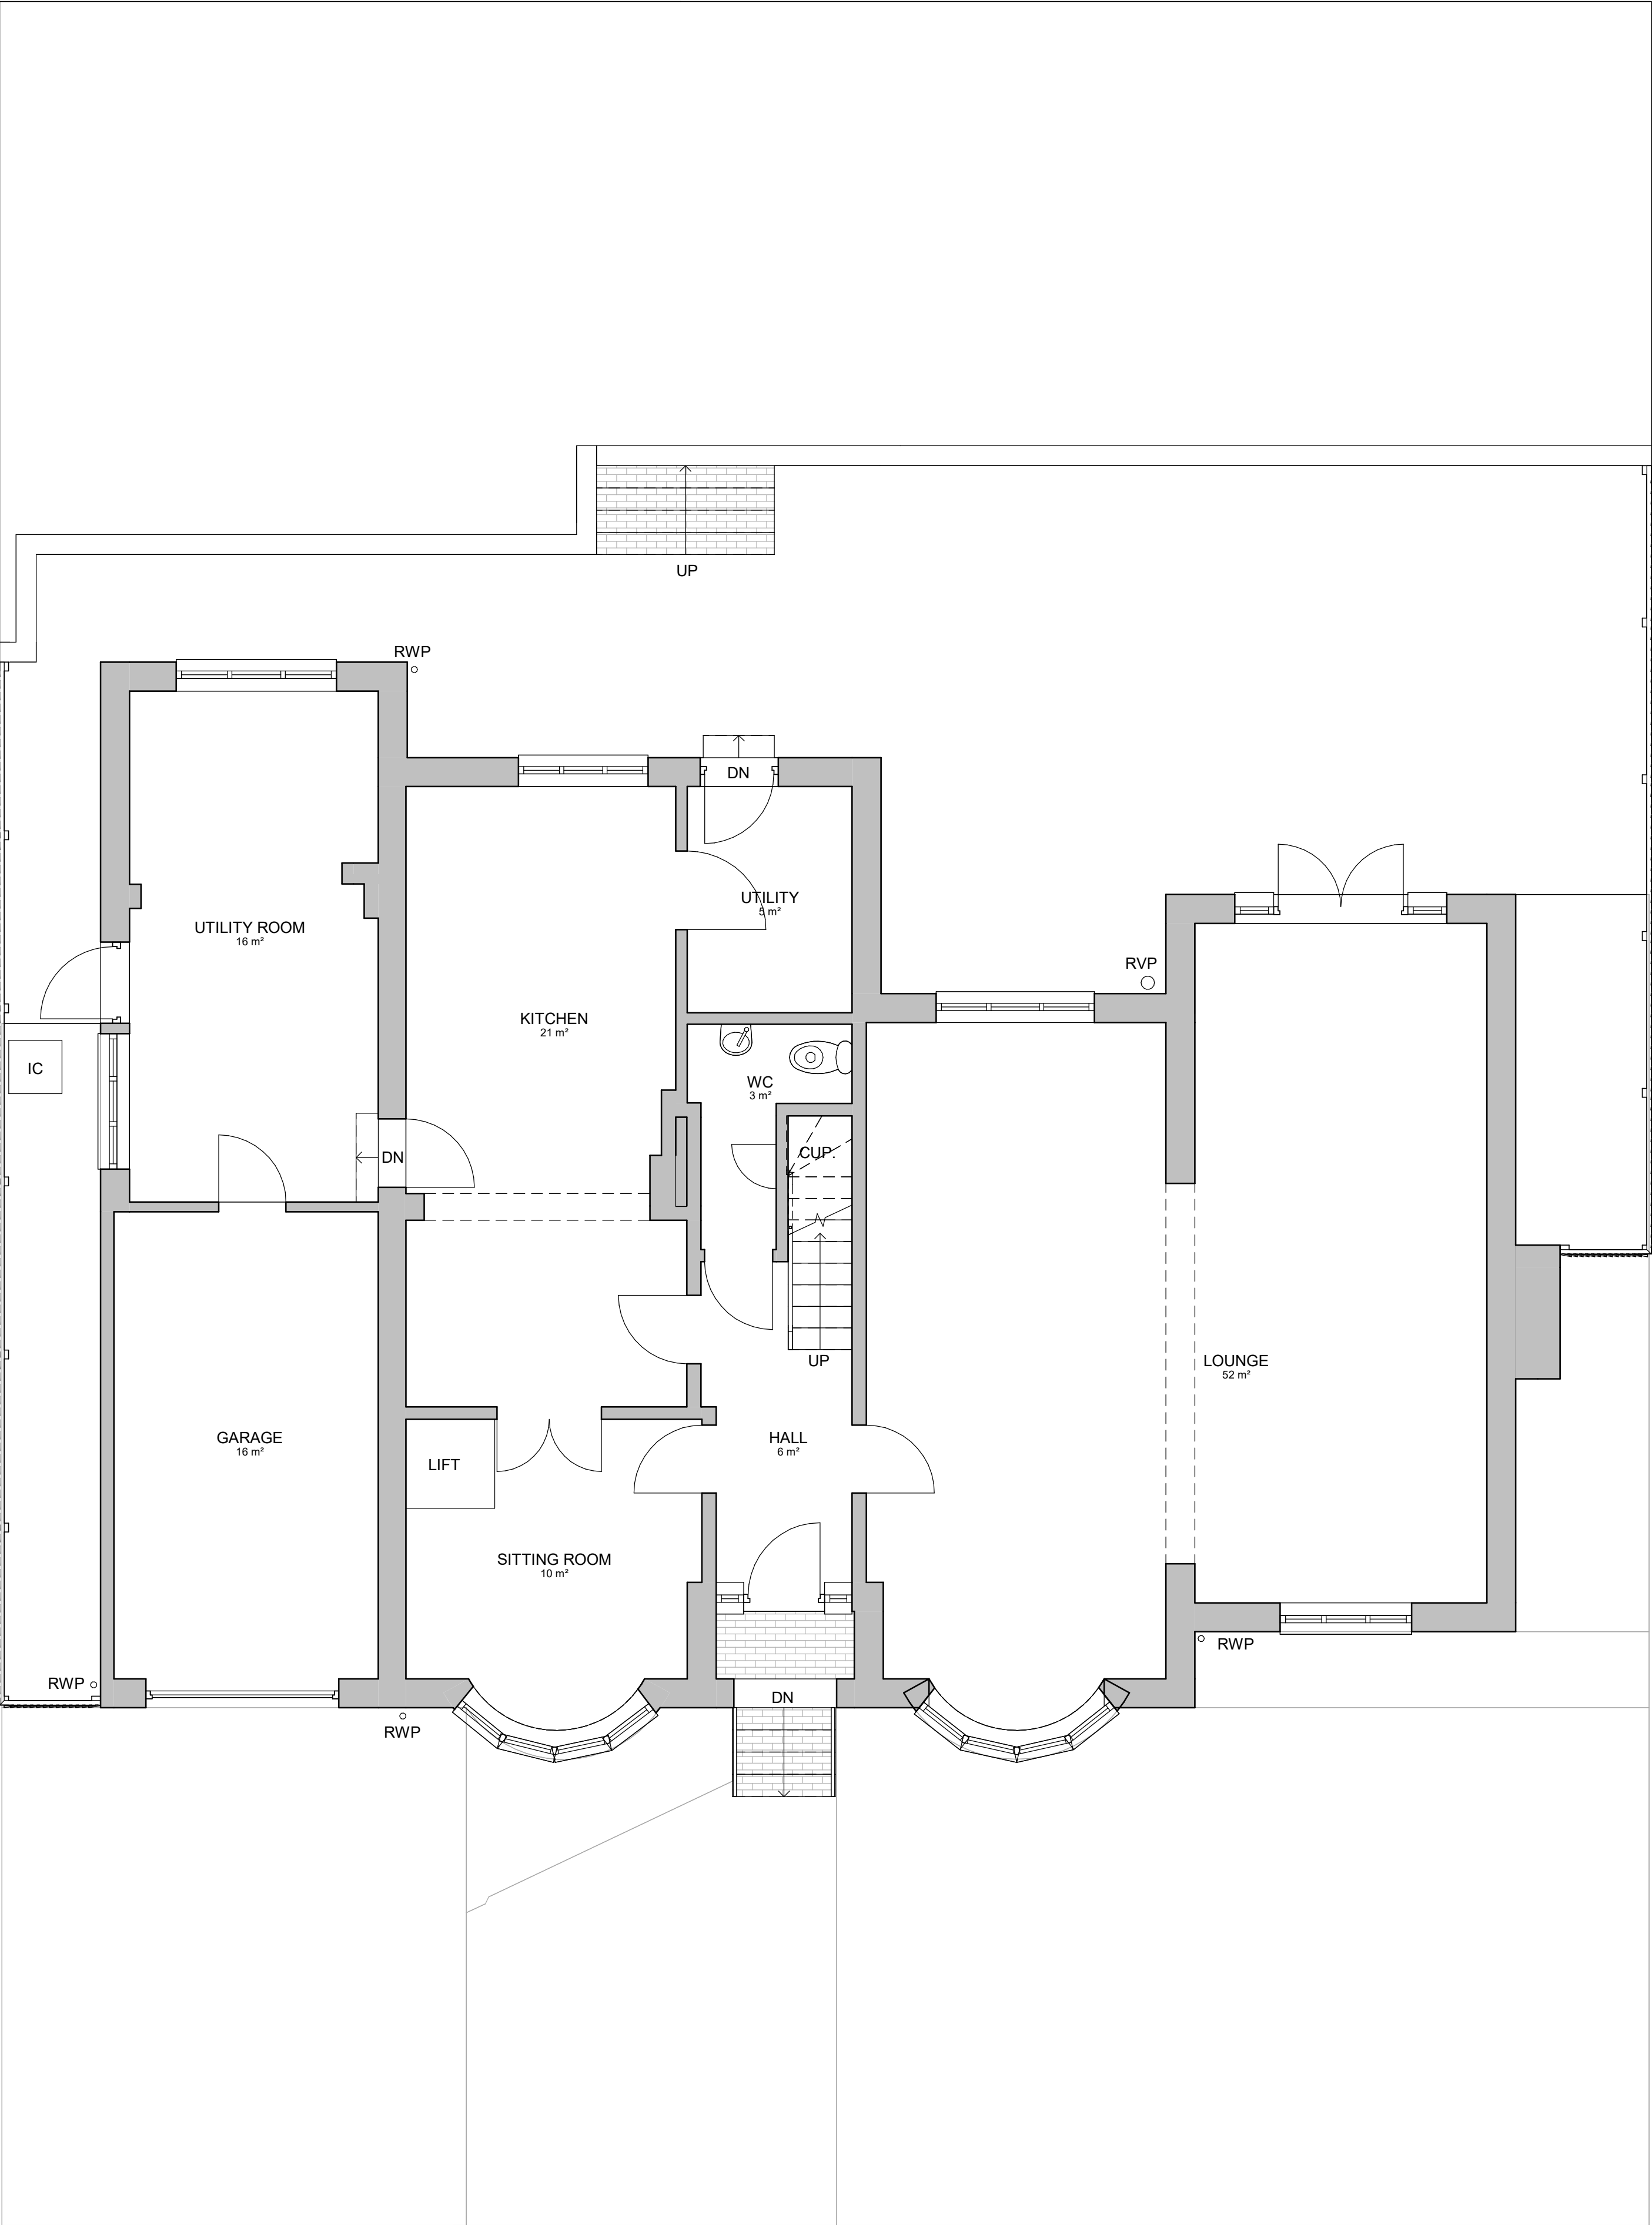

All dimensions must be checked on site and not scaled from this drawing, apart from by Local Authority.

No work is to be commenced until full Planning Permission/ Building Regulations have been approved and any conditions discharged. Any work started prior to approval is entirely at clients' contractors risk.

The contractor is responsible for taking and checking all levels, dimensions etc, prior to ordering materials and starting work. Any discrepancies are to be reported back to Coastline Architects prior of commencement of works.

Drawings have been produced for Planning Permission/ Building Regulations submissions only and do not constitute full working drawings.

REV	DATE	DESCRIPTION
 Contact: 01803 357 047 info@coastlinearchitects.com www.coastlinearchitects.com		
CLIENT	Mr & Mrs Murray	
SITE ADDRESS	36 Ring Road, Lancing, BN15 0QE	
PROJECT TITLE	Proposed second storey extension and internal	
DRAWING TITLE	Existing Ground Floor Plan	
STATUS	Preliminary	
DATE	24/03/26	DRAWN BY AP
SCALE	1:50 @A1	CHECKED BY EL
DRAWING NO.	A-E-101	

1 Existing Ground Floor
1 : 50

