

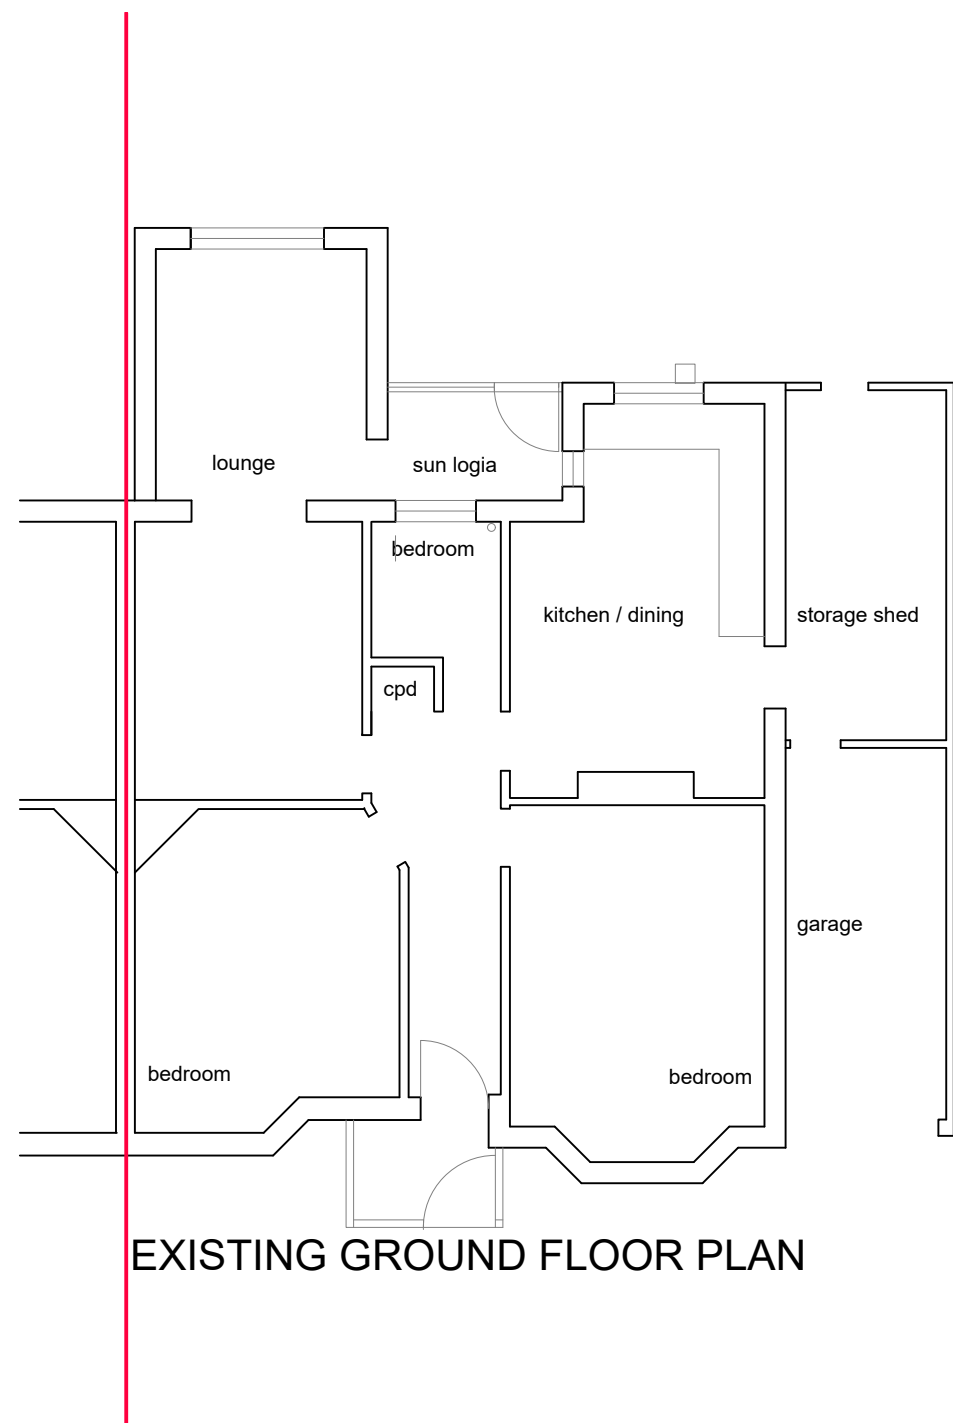
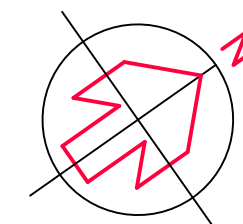


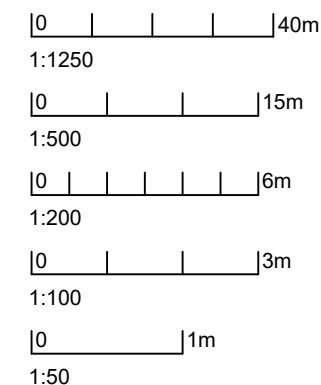

EXISTING GROUND FLOOR PLAN

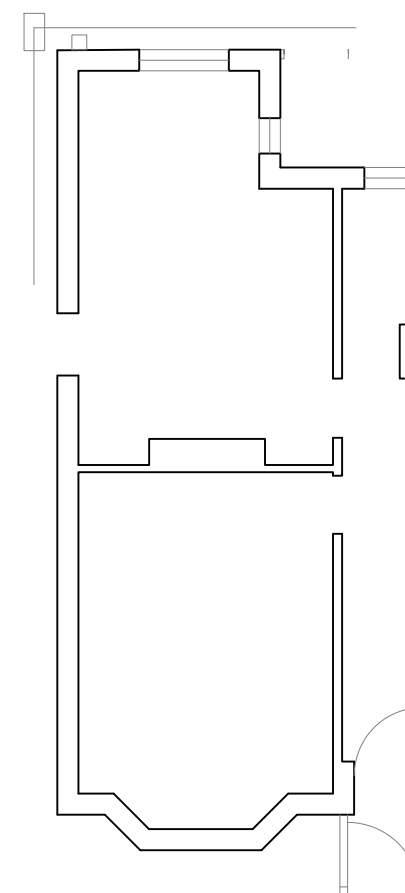

DVD Building Design
Flat E2, Belvedere
152-158 Dyke Road
BN1 5PA
Brighton

07976 410454

Revision

Client
Mr & Mrs Hartley

Project
Proposed hip to gable roof extension with rear dormer and rooms within 36 Greet Road Lancing BN15 9NS

Drawing	
Existing ground floor plan	
Issue Date 24.07.2026	CHL drawing ref. 2026-23-01a
Scale 1:100@A3	