

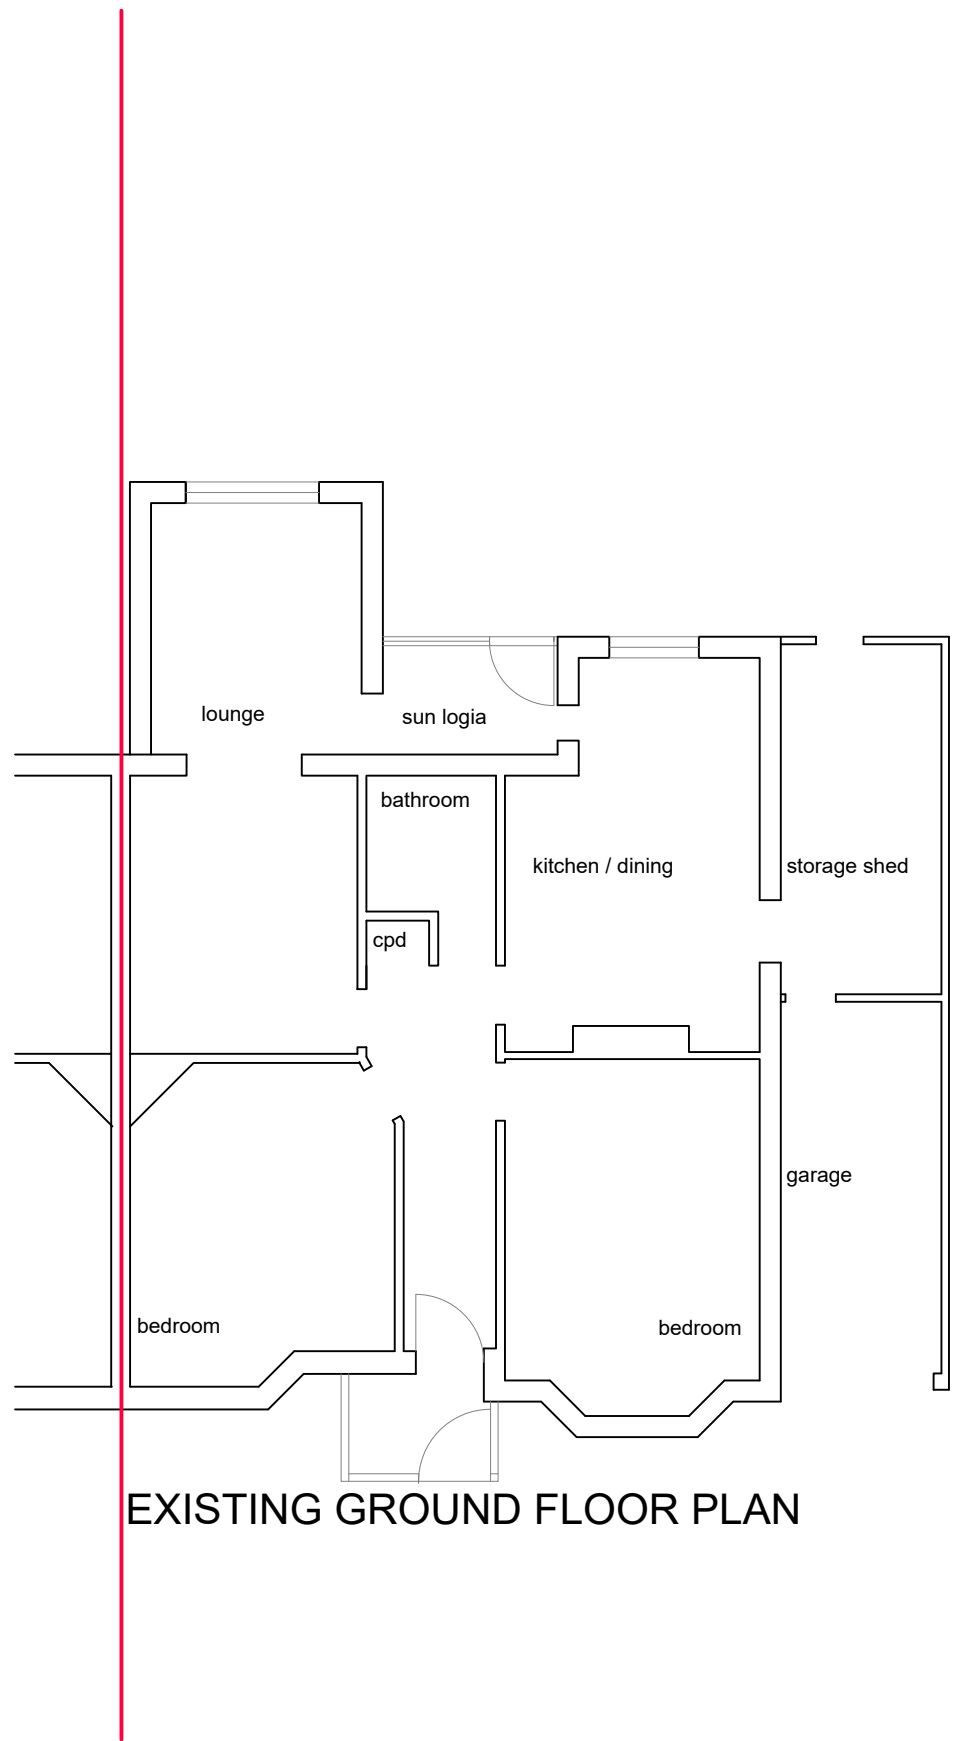


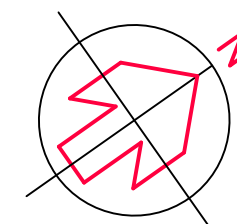

EXISTING GROUND FLOOR PLAN

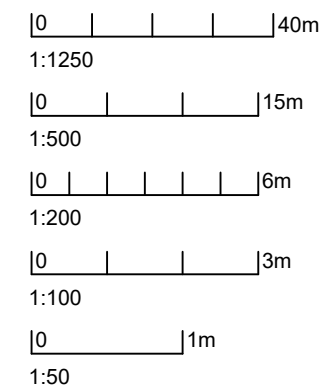

DVD Building Design
Flat E2, Belvedere
152-158 Dyke Road
BN1 5PA
Brighton

07976 410454

Revision
b North point added

Client
Mr & Mrs Hartley

Project
Proposed alterations to rear
together with providing new
raised flat roof
36 Greet Road
Lancing BN15 9NS

Drawing Existing floor plan	
Issue Date 15.08.2026	CHL drawing ref. 2026-24-01b
Scale 1:100@A3	