


EXISTING REAR WEST ELEVATION

EXISTING SIDE NORTH ELEVATION

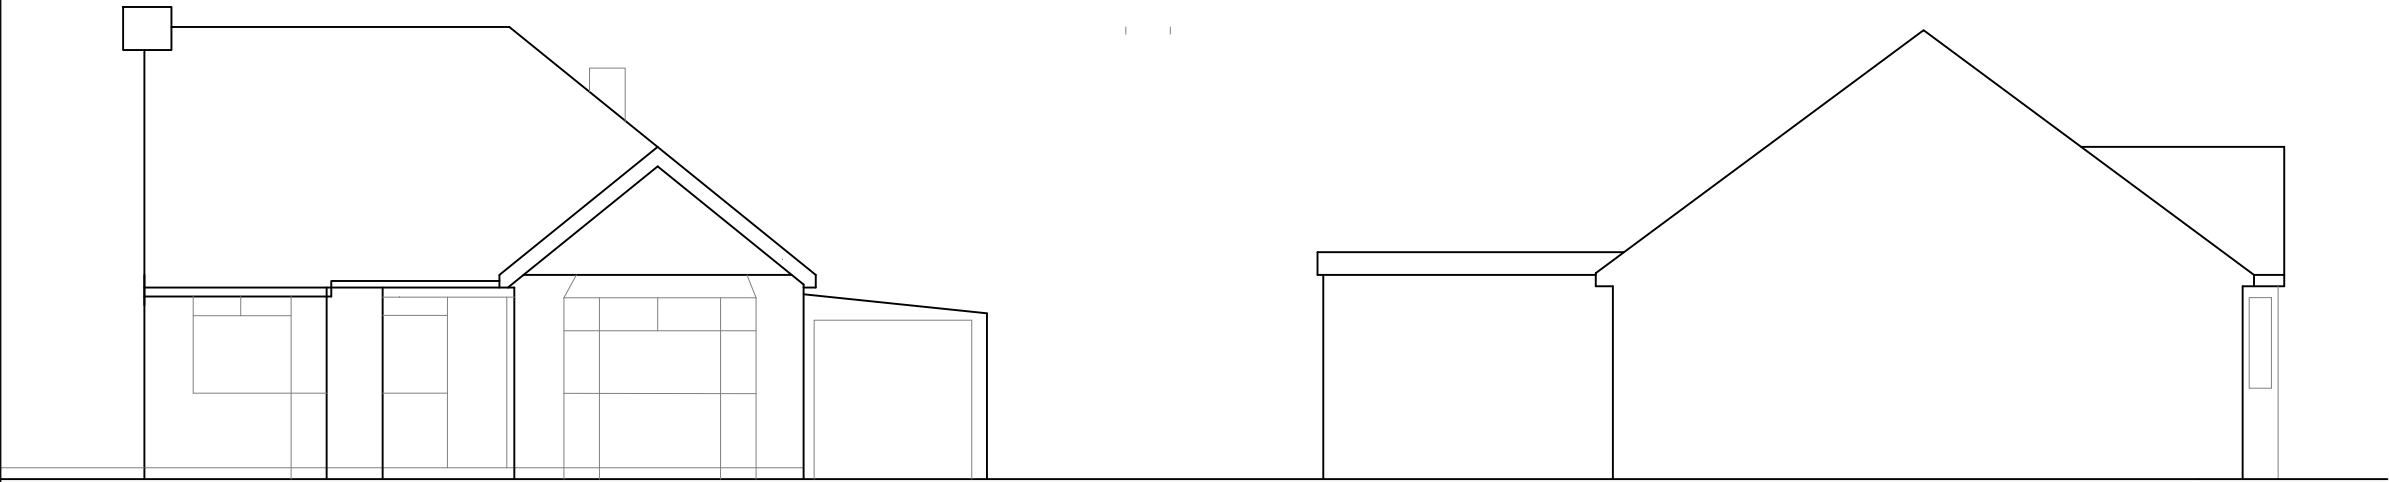

EXISTING FRONT EAST ELEVATION

EXISTING SIDE SOUTH ELEVATION

DVD Building Design
Flat E2, Belvedere
152-158 Dyke Road
BN1 5PA
Brighton

07976 410454

Revision
a orientation added

Client
Mr & Mrs Hartley

Project
Proposed alterations to rear
together with providing new
raised flat roof
36 Greet Road
Lancing BN15 9NS

Drawing
Existing elevations

Issue Date 15.08.2026	CHL drawing ref. 2026-24-02a
Scale 1:100@A3	