


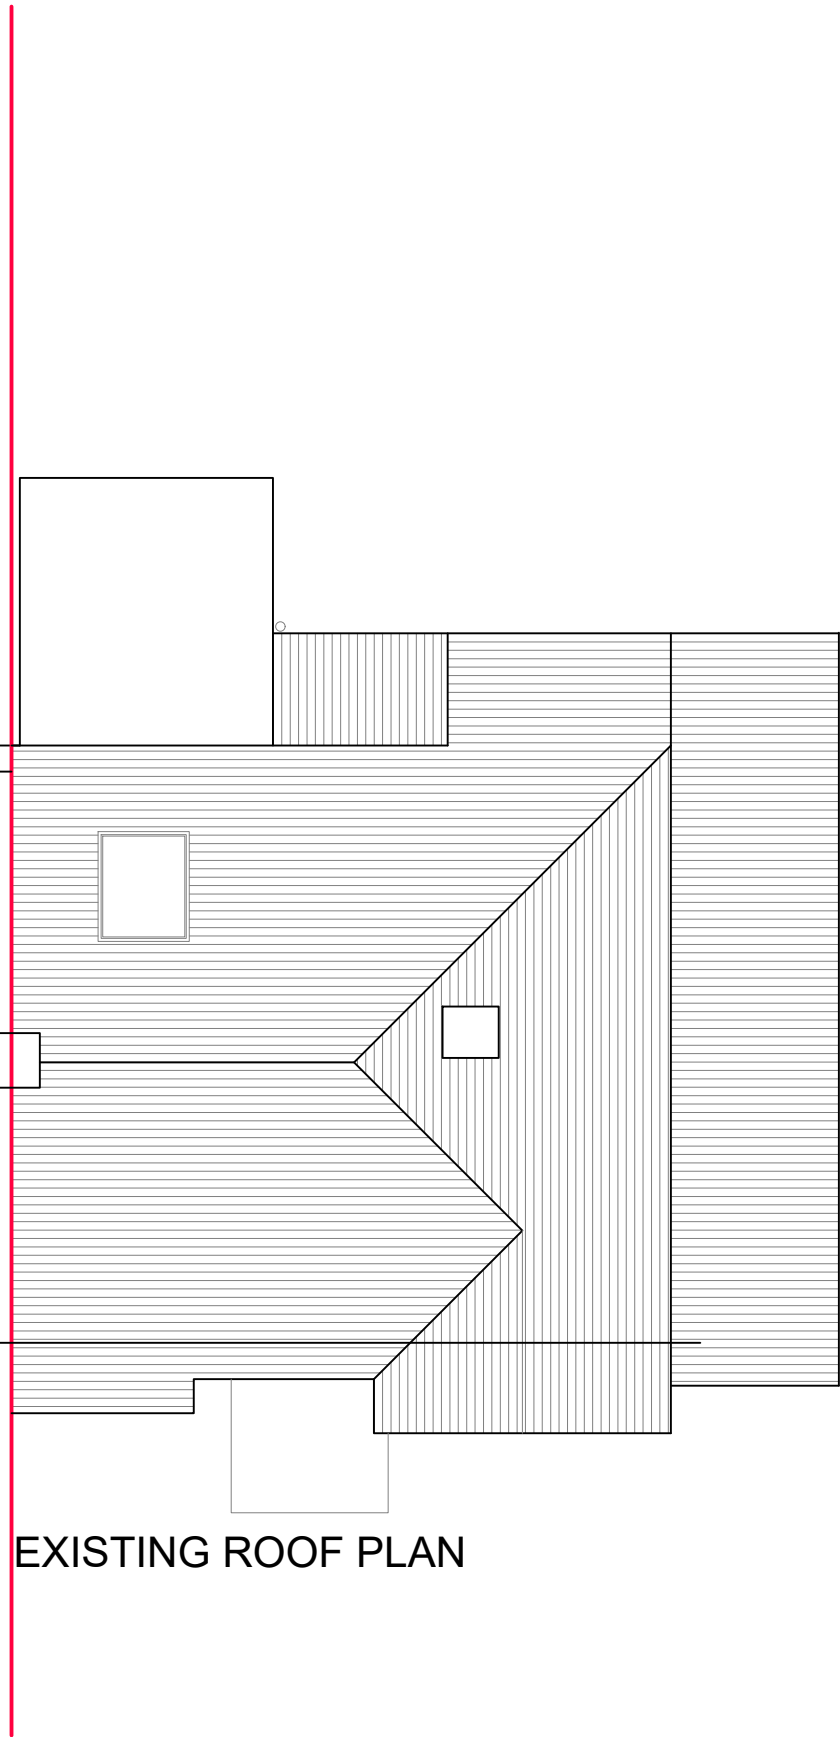


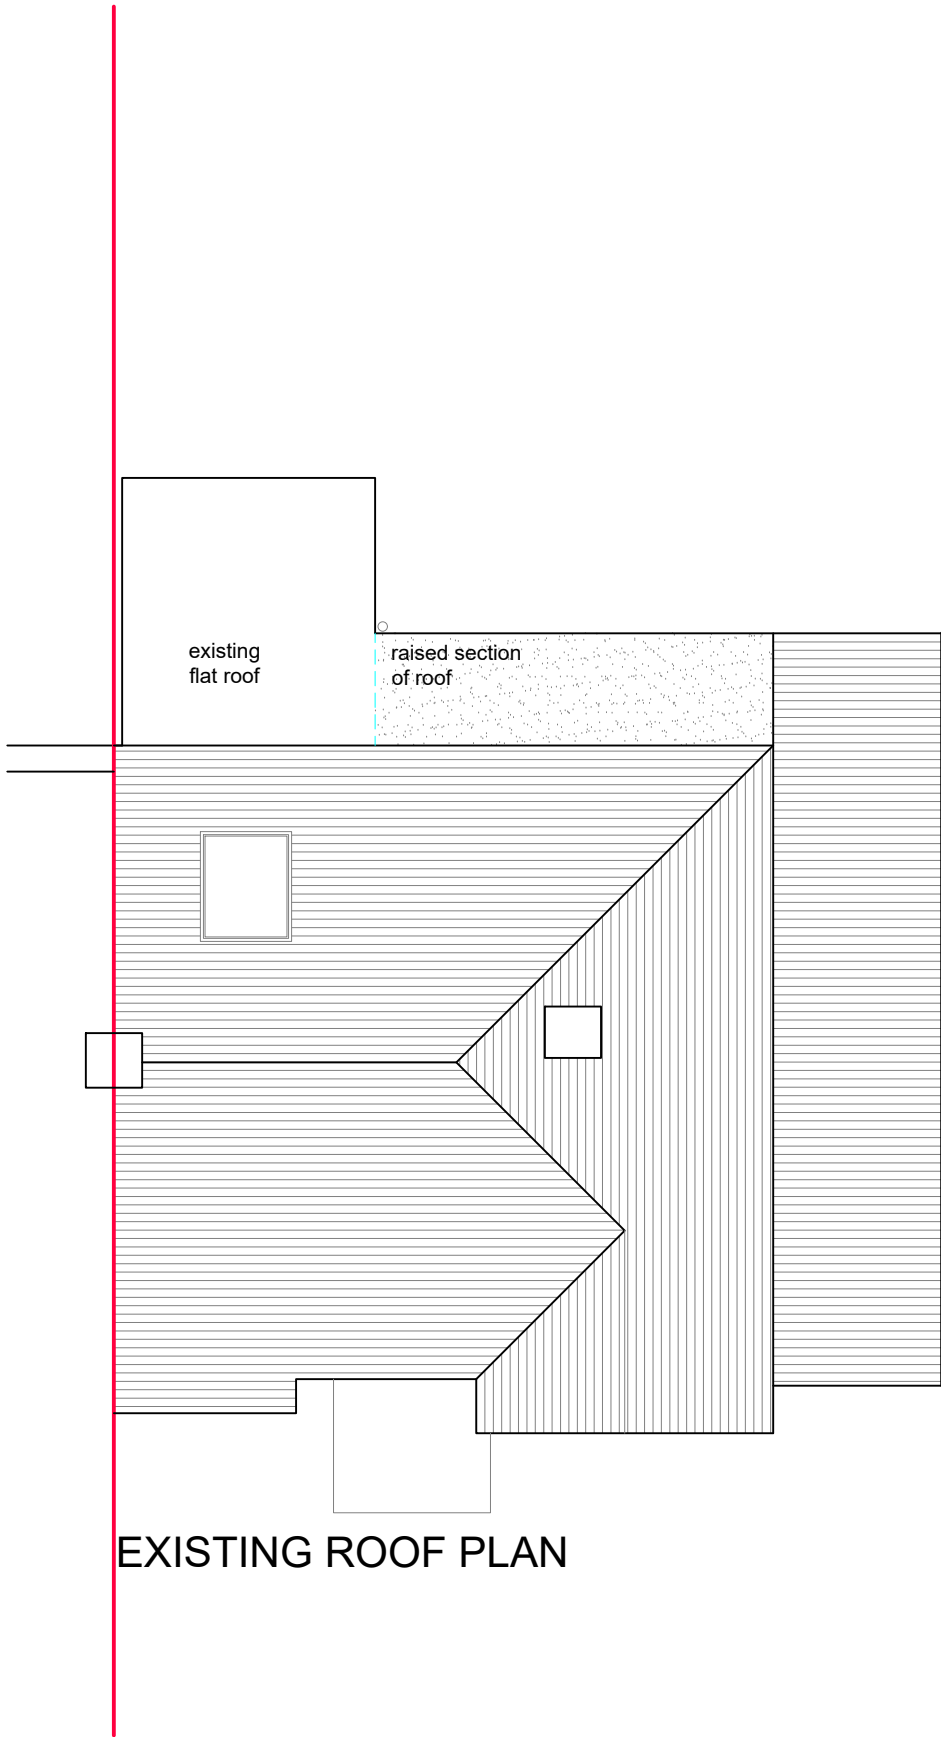

EXISTING ROOF PLAN

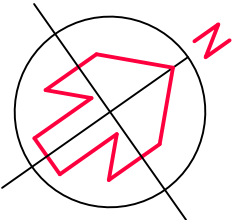

EXISTING ROOF PLAN

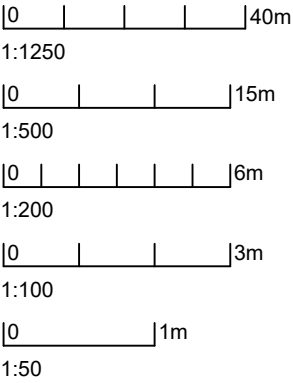

DVD Building Design
Flat E2, Belvedere
152-158 Dyke Road
BN1 5PA
Brighton

07976 410454

Revision
a North point added

Client
Mr & Mrs Hartley

Project
Proposed alterations to rear
together with providing new
raised flat roof
36 Greet Road
Lancing BN15 9NS

Drawing	
Existing & proposed roof plans	
Issue Date 15.08.2026	CHL drawing ref. 2026-24-07a
Scale 1:100@A3	