

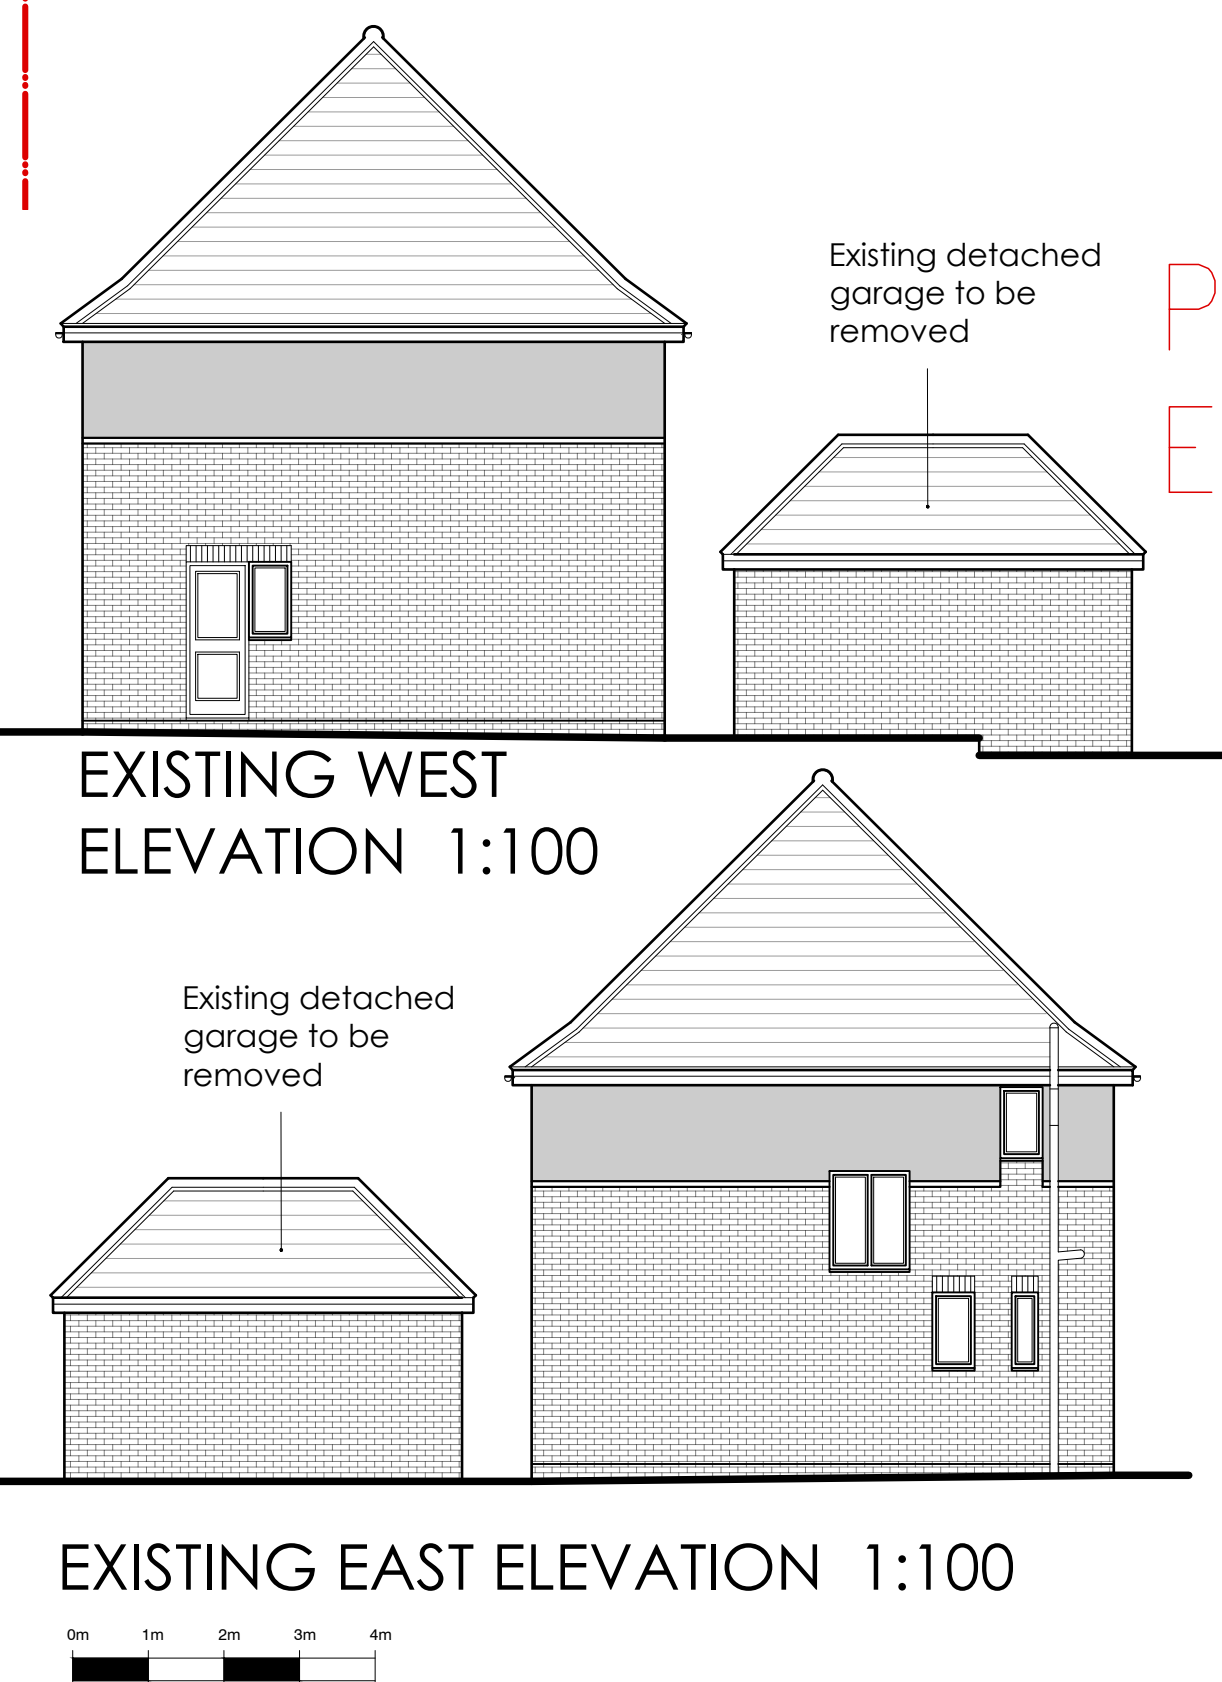


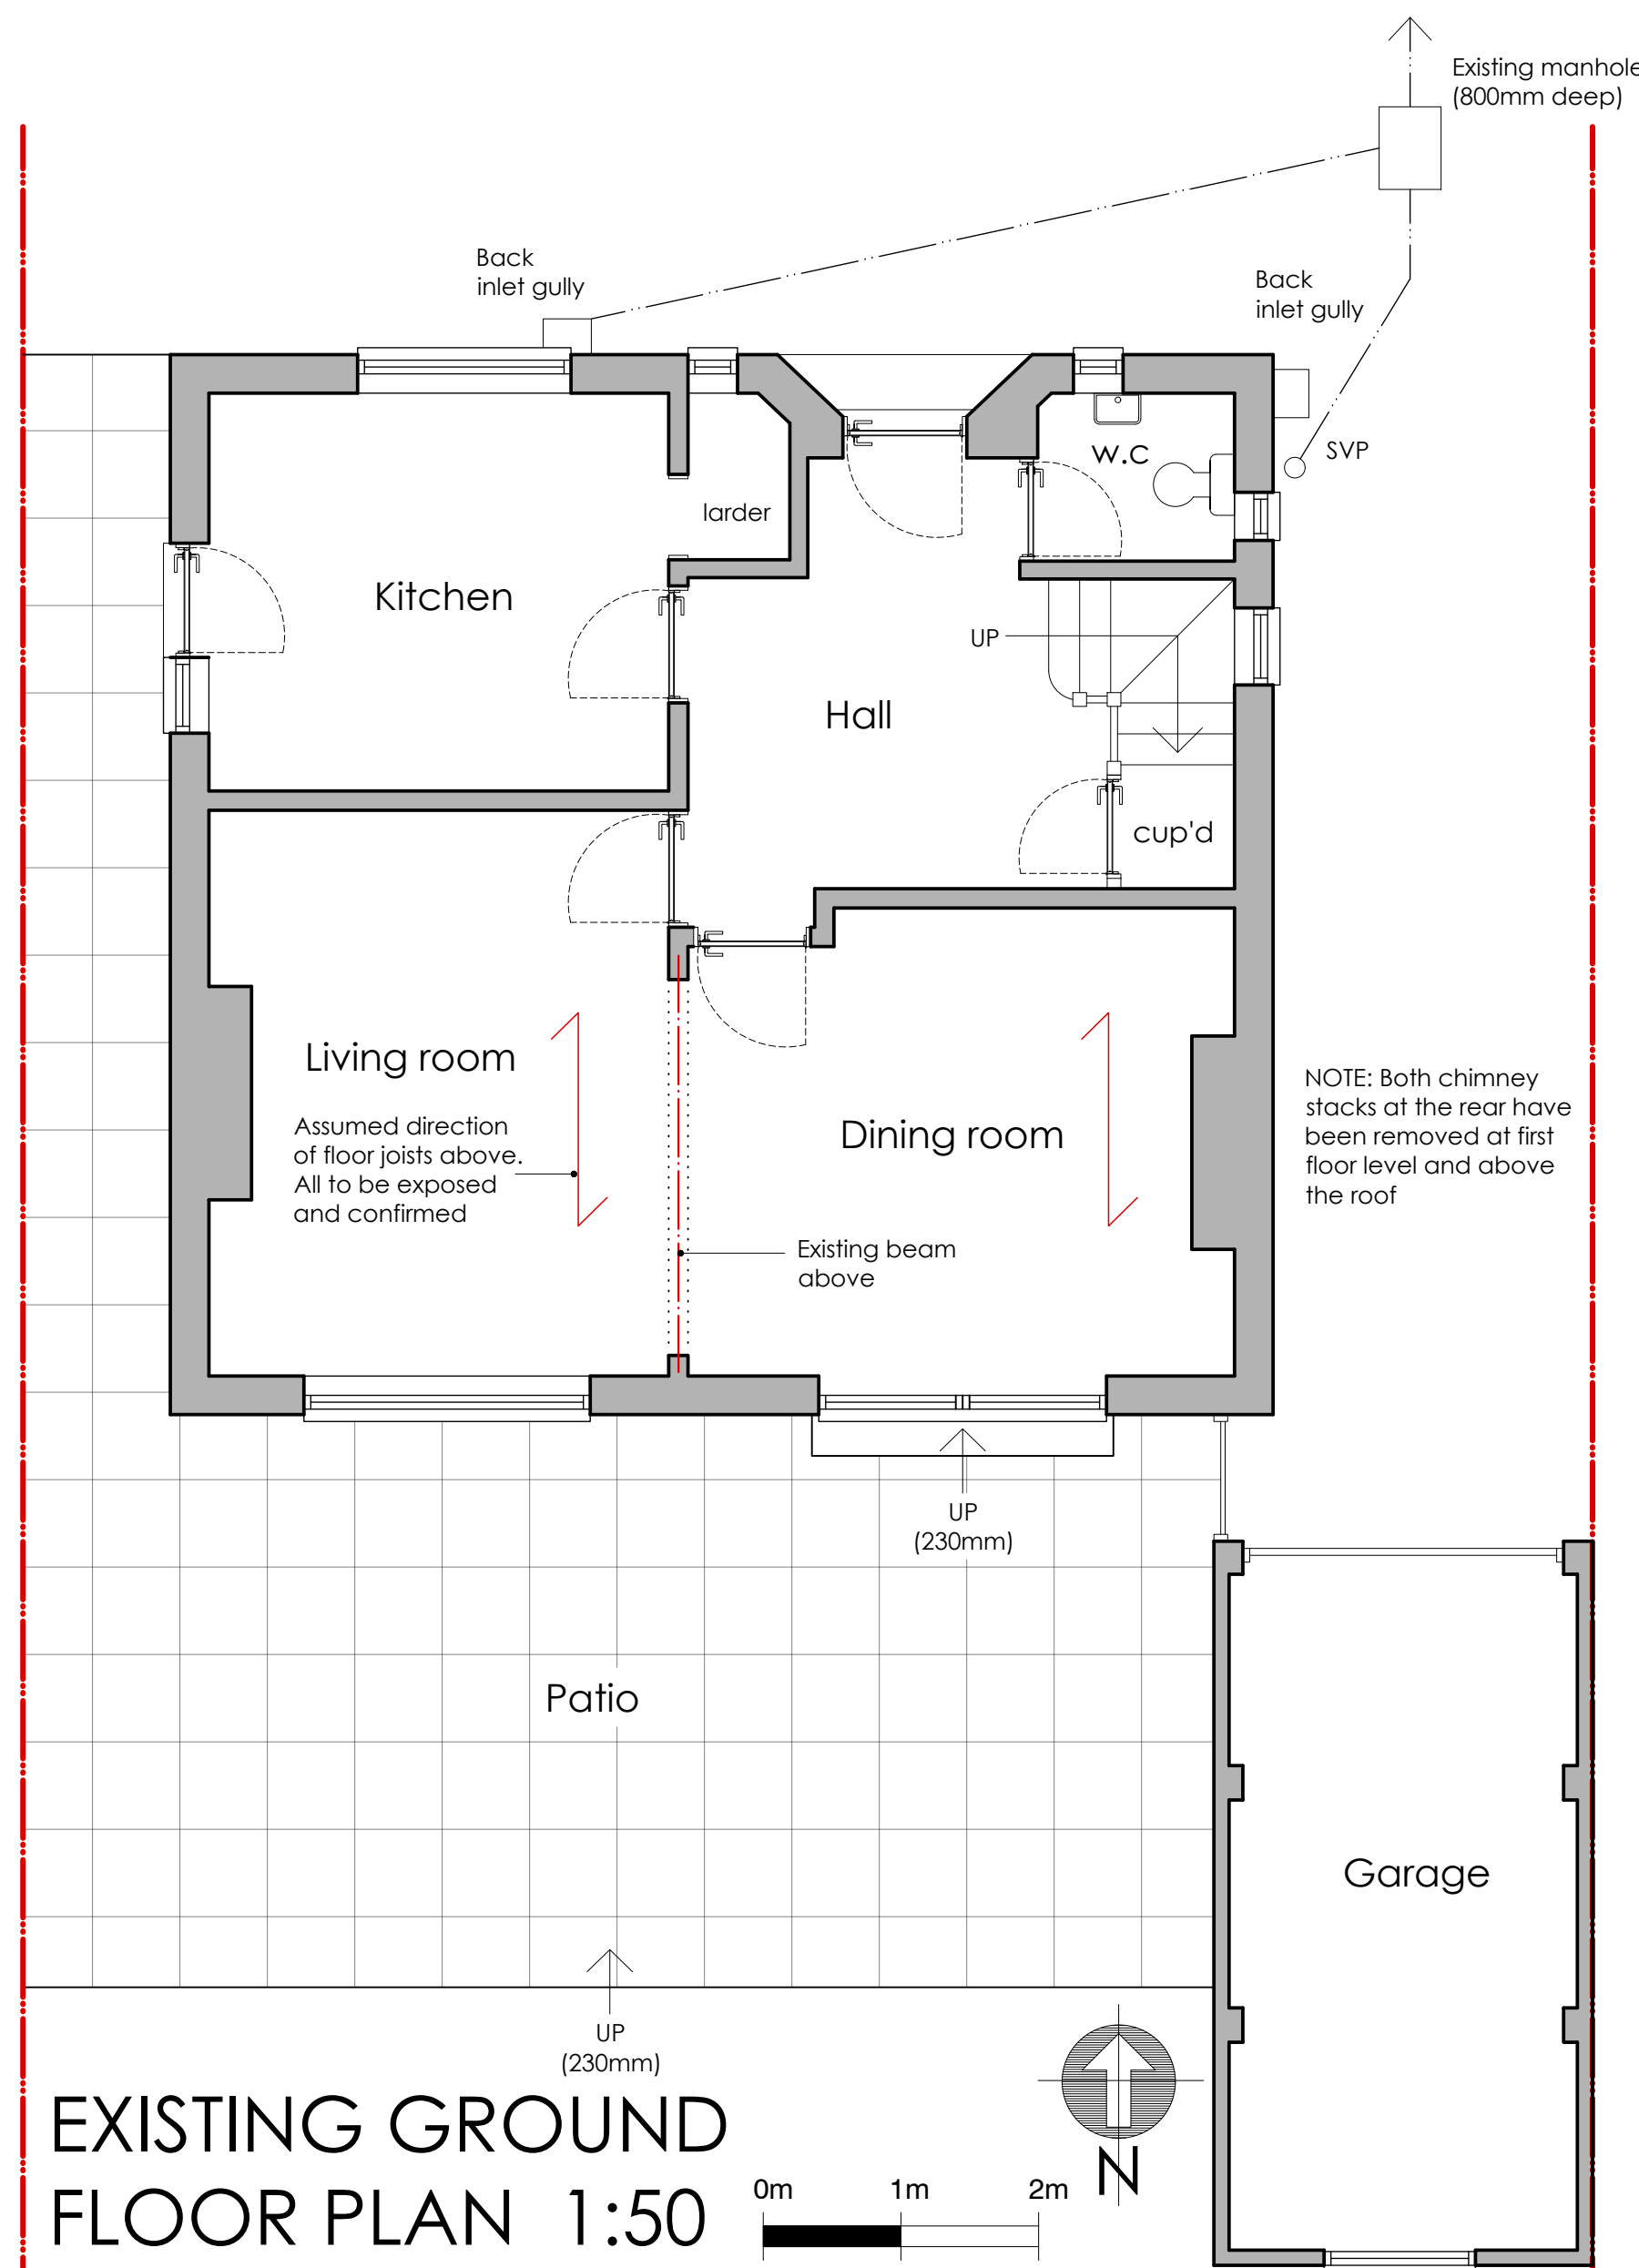

EXISTING EAST ELEVATION 1:100

EXISTING FIRST FLOOR PLAN 1:50

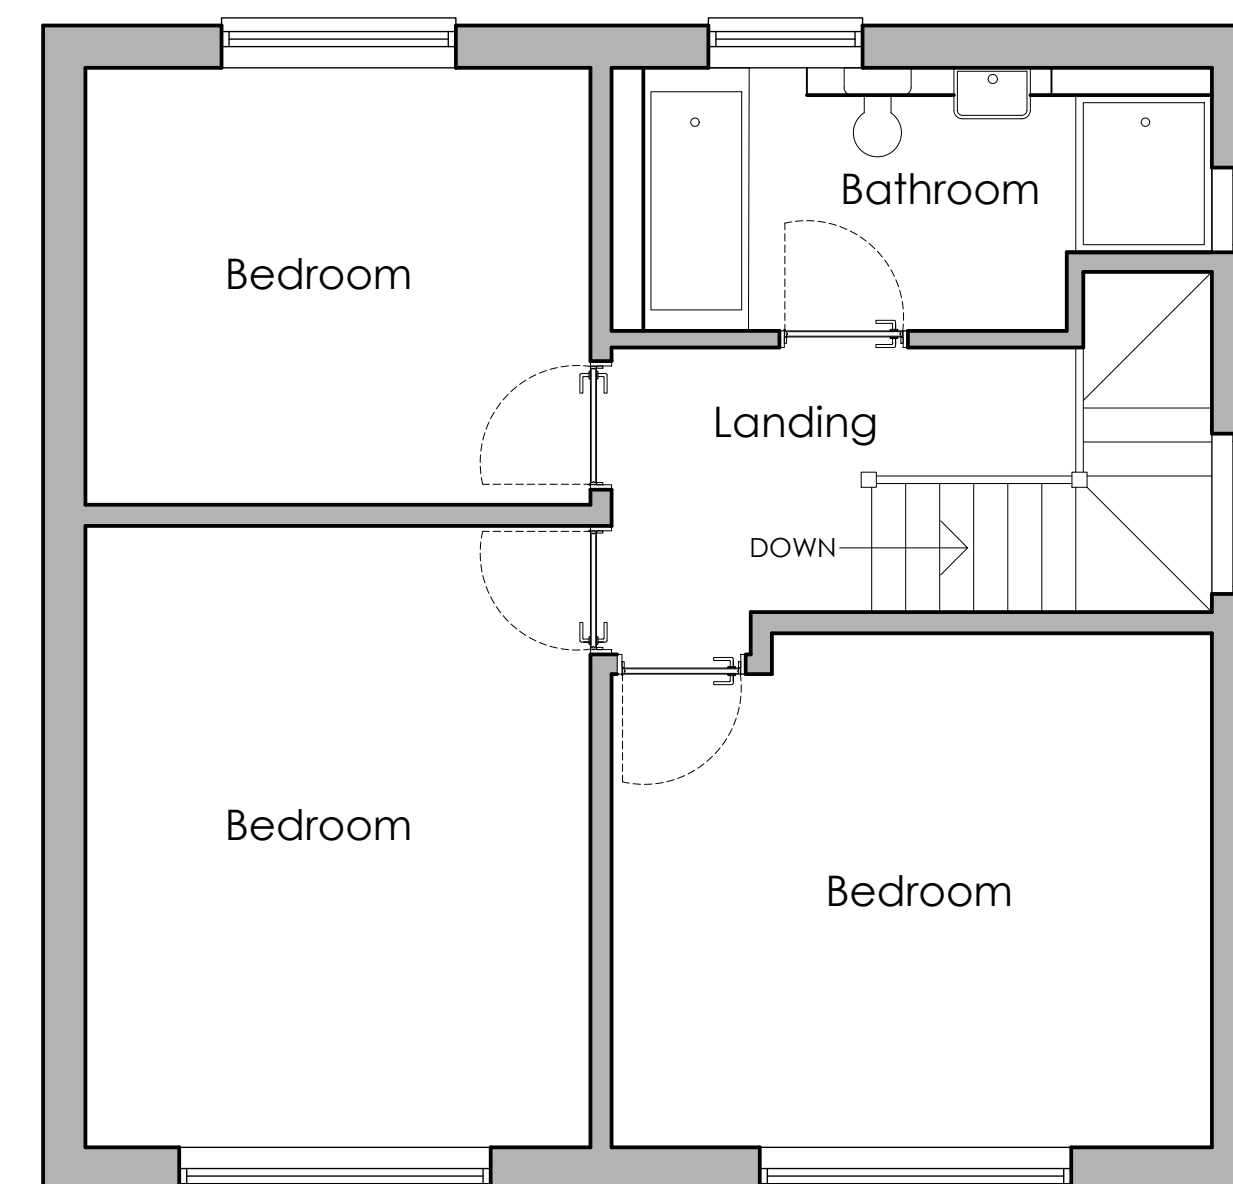


No.12 Adversane Road




EXISTING SOUTH ELEVATION 1:100




EXISTING NORTH ELEVATION 1:50

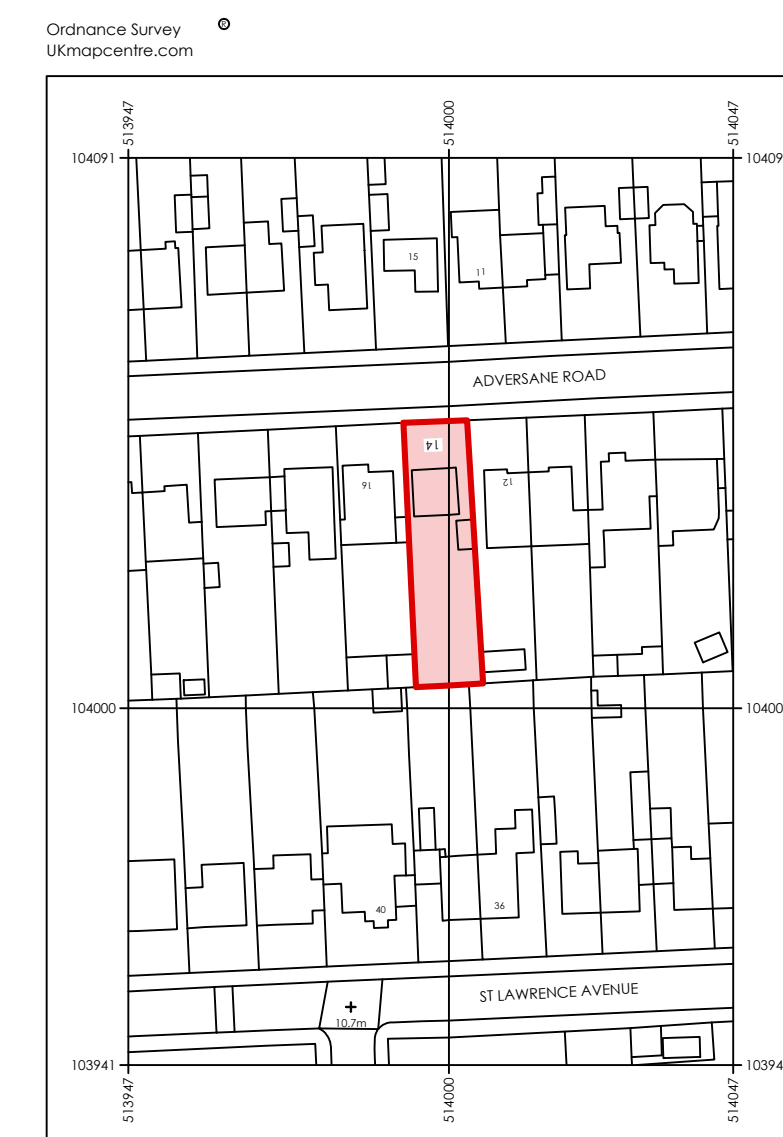


LOCATION PLAN 1:1250

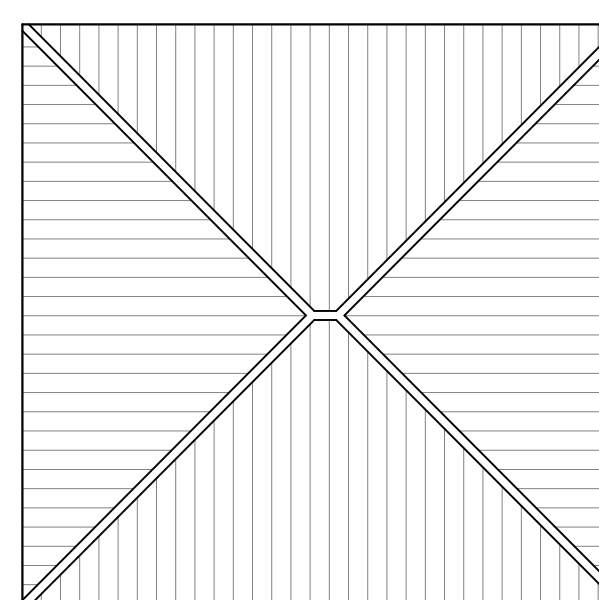

EXISTING ROOF PLAN 1:100

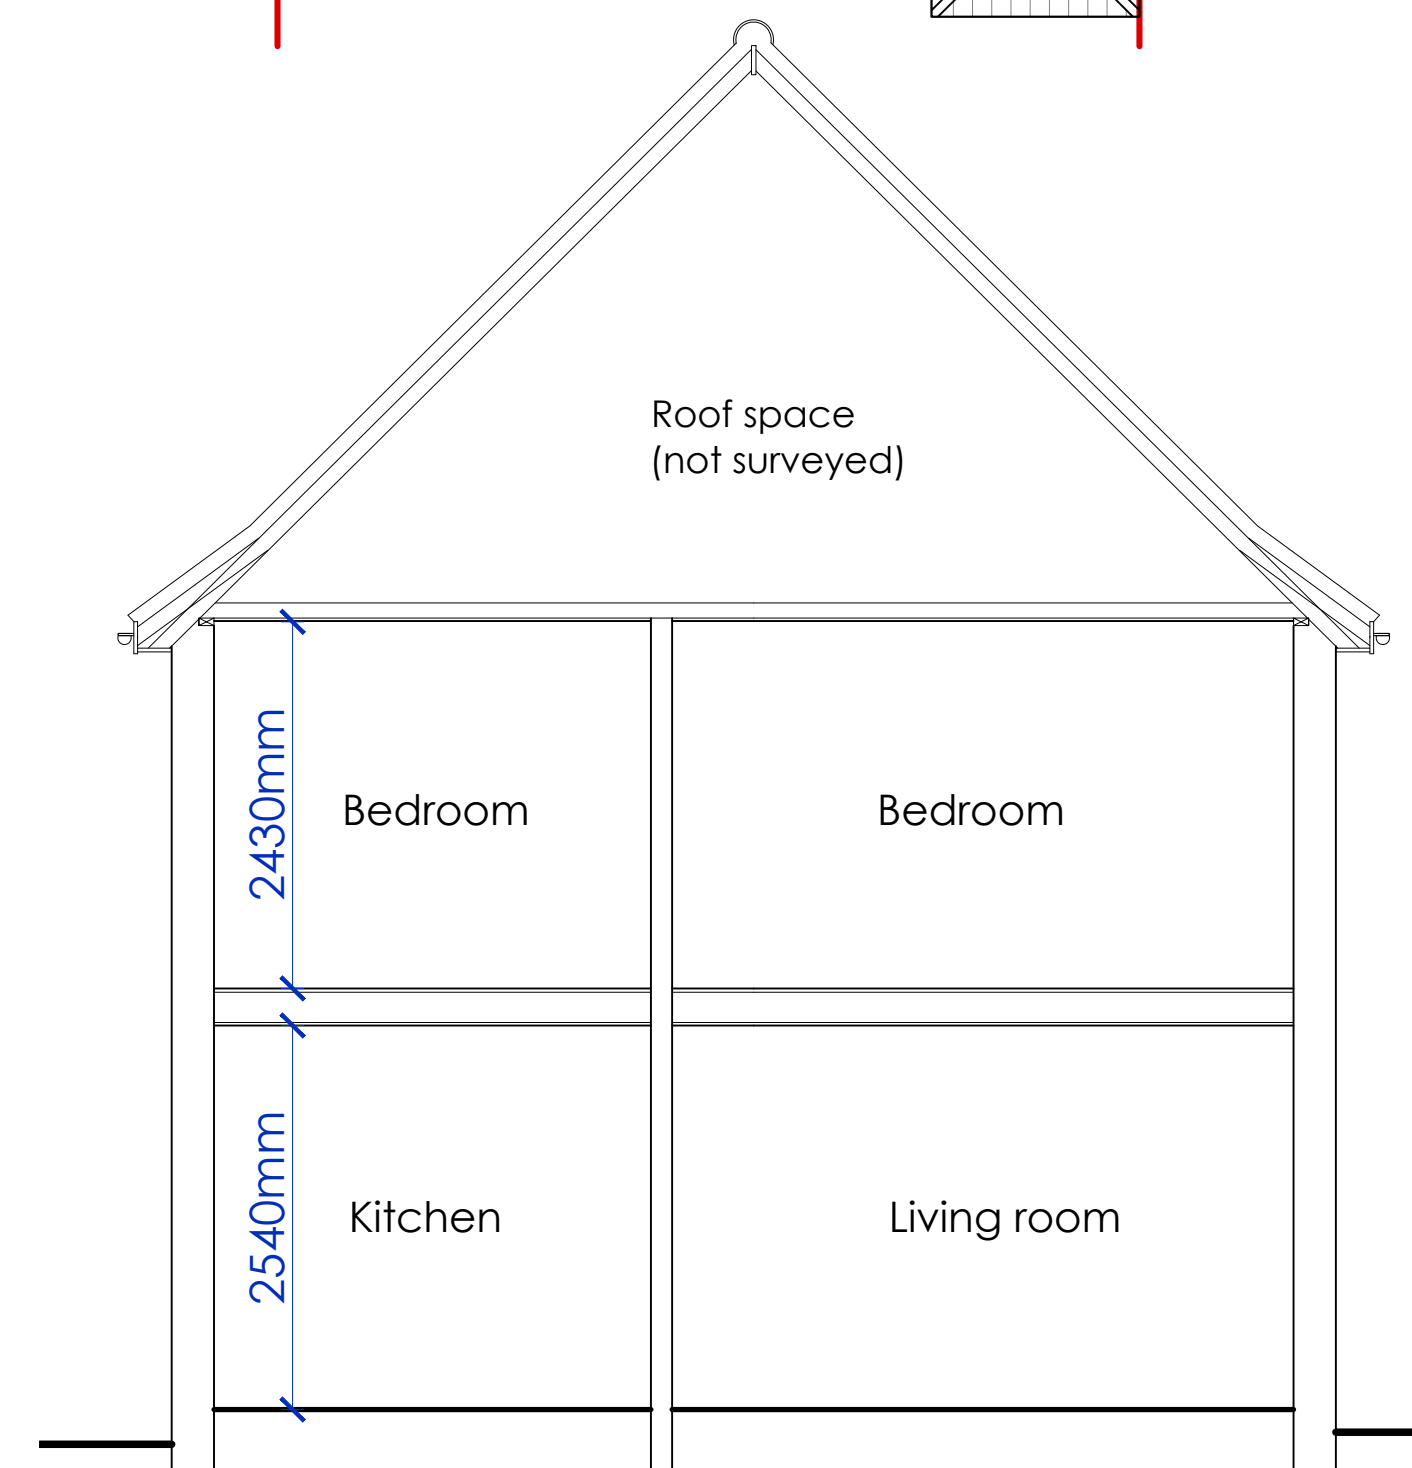

EXISTING SECTION 1:50

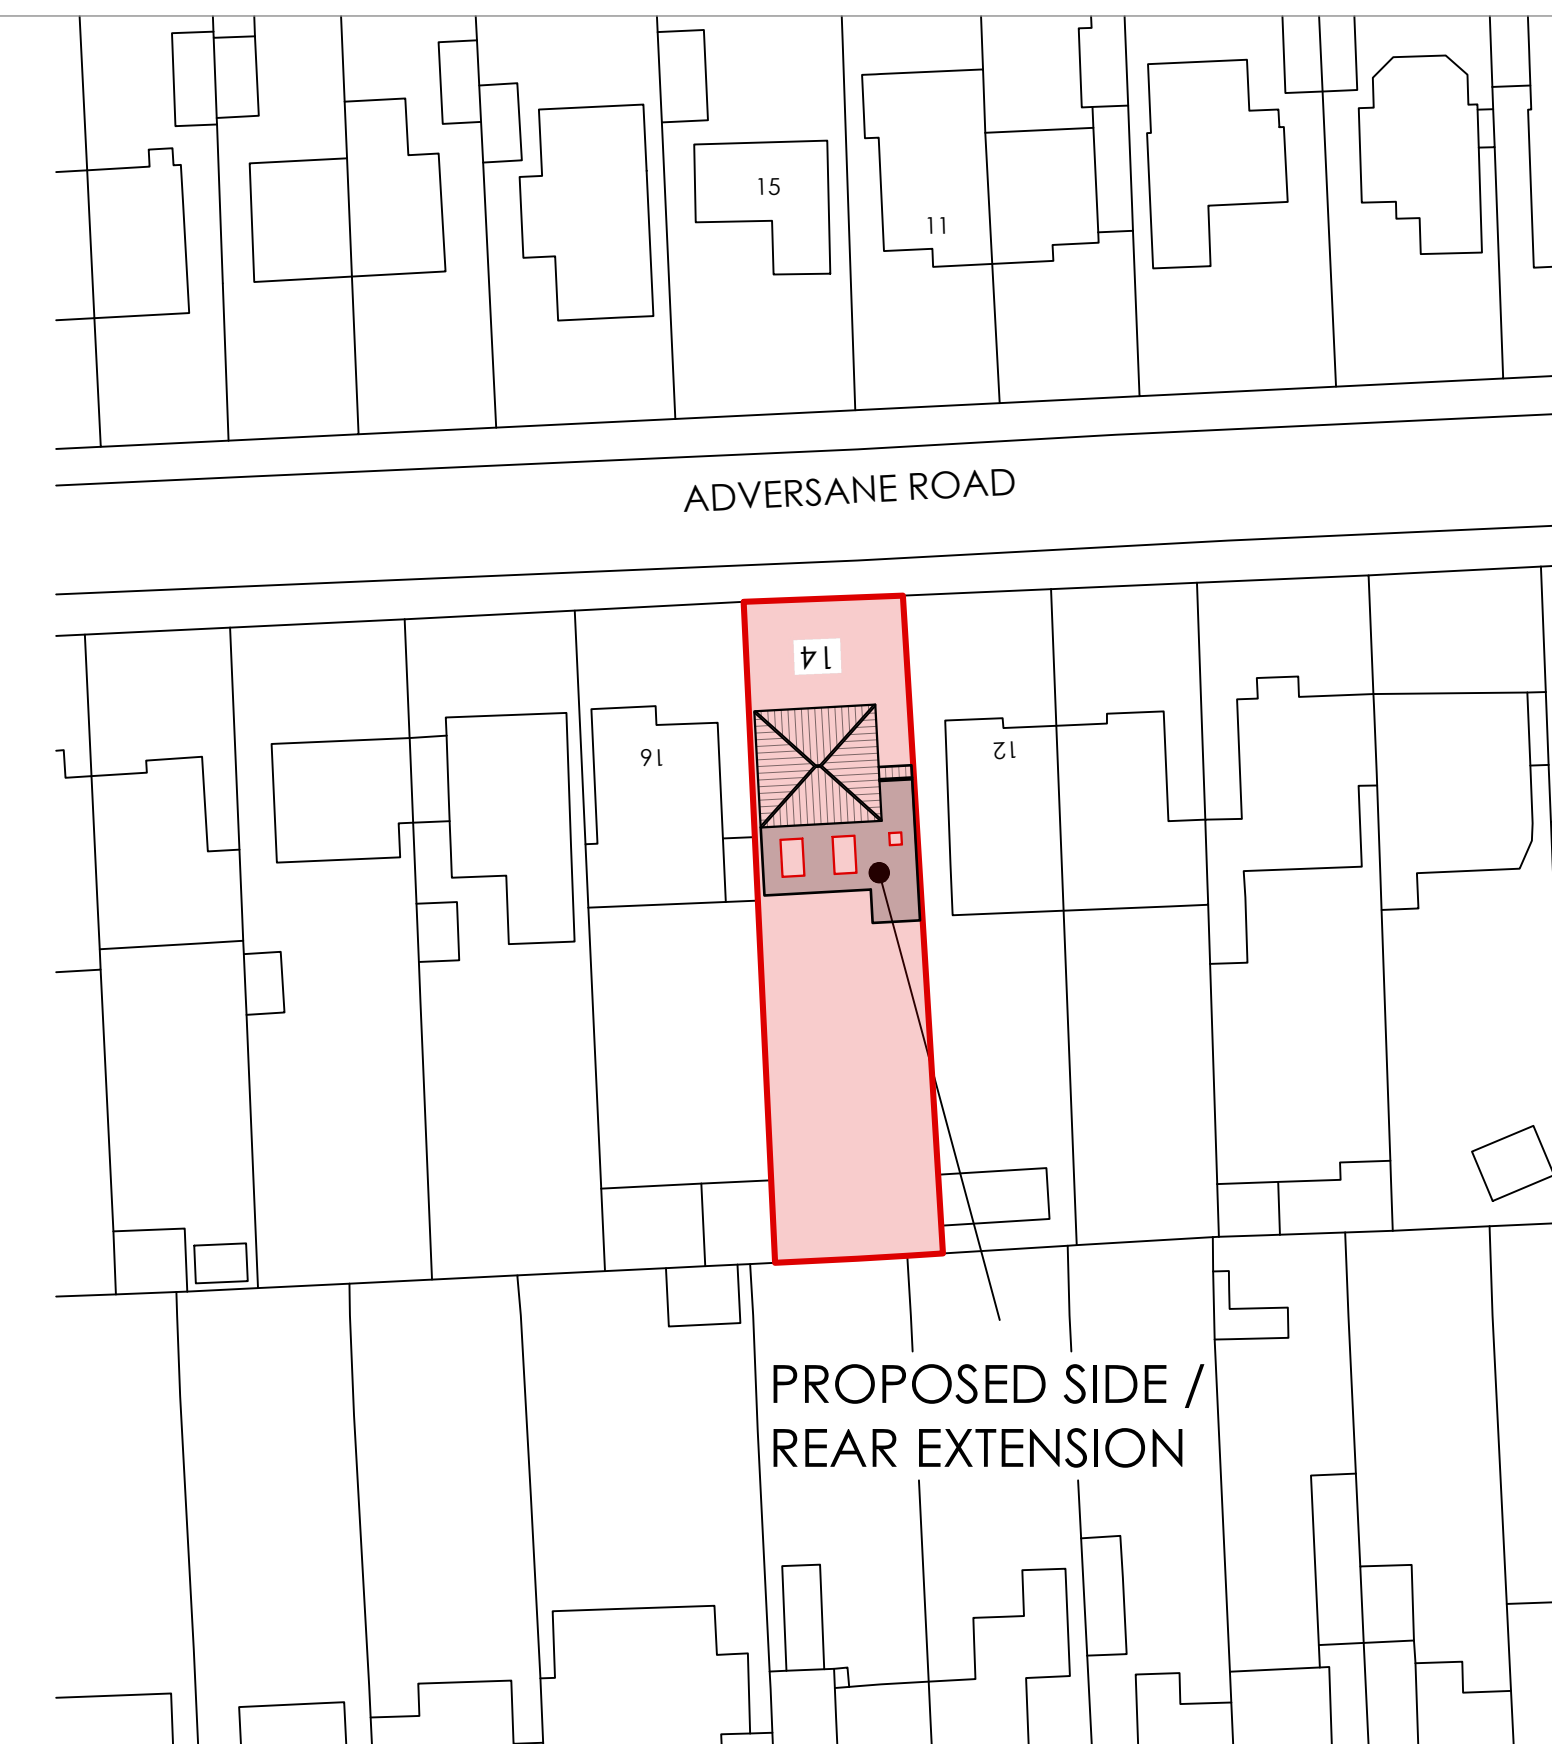

SITE PLAN 1:500

14 ADVERSANE ROAD,
WORTHING



18 Parklands Avenue
Goring-By-Sea
West Sussex BN12 4NH

01903 533276
carl@cm-arch.co.uk

Address of Works: 14 ADVERSANE ROAD
WORTHING
BN14 7QH

Drawing Title: EXISTING PLANS

Paper Size/ Scale: A1

Date: FEB. 2026

Drawing Number: WG-323-01

Revision: Revision

General Notes:

- 1: Do not scale from these drawings (unless for planning purposes).
- 2: Drawings to be read in conjunction with the structural calculations and the building notes provided.
- 3: The client/ contractor is advised to read the separate notes and the details provided in the structural calculations regarding the CDM regulations.
- 4: The property owner is reminded to serve a Party Wall Notice on any adjoining owner should they need to do so under the requirements of the Party Wall Act 1996.
- 5: No work should be undertaken until all consents (Planning and Building Control) have been received and approved in writing. Any work undertaken without consent is done so at the clients risk.
- 6: All dimensions to be checked on site prior to ordering any materials, kitchens or bathrooms.
- 7: All existing foundations and lintels taking any additional loads are to be exposed and agreed with the Building Control Officer.