


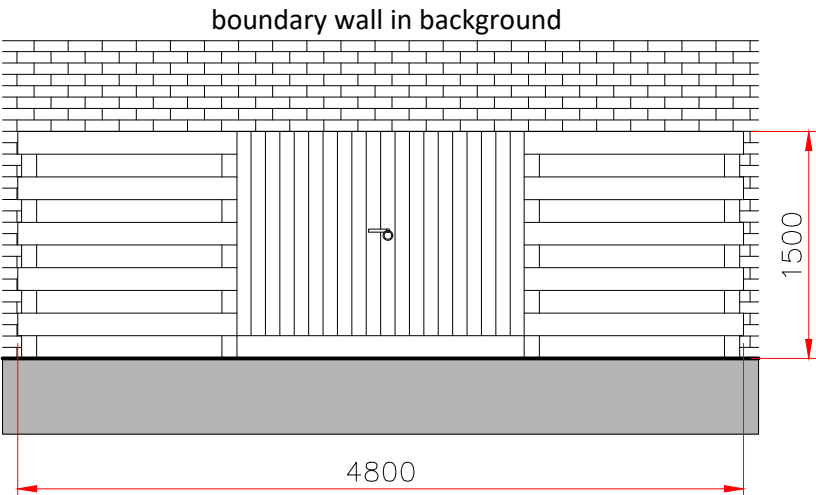


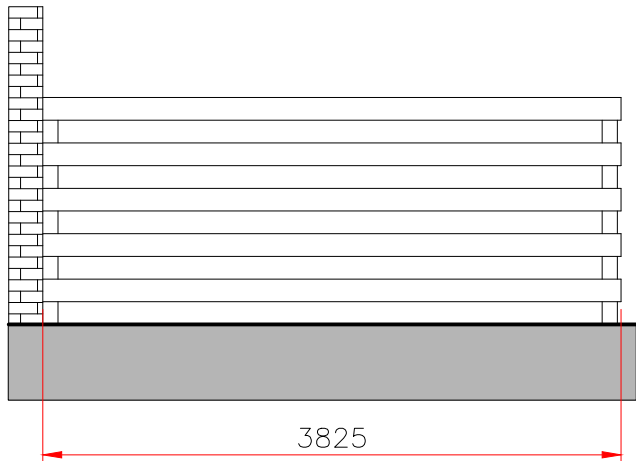


FRONT ELEVATION

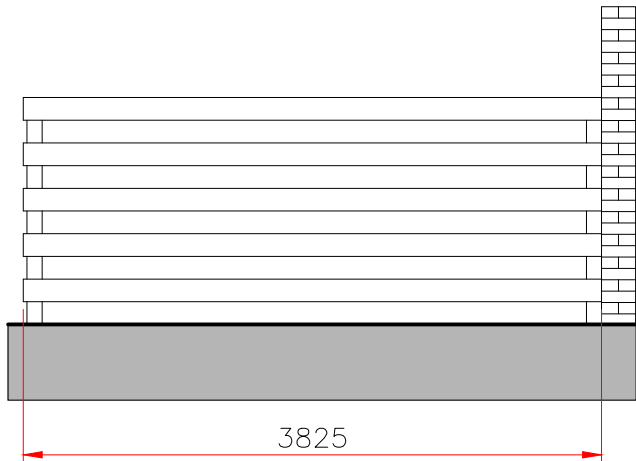

SIDE ELEVATIONS

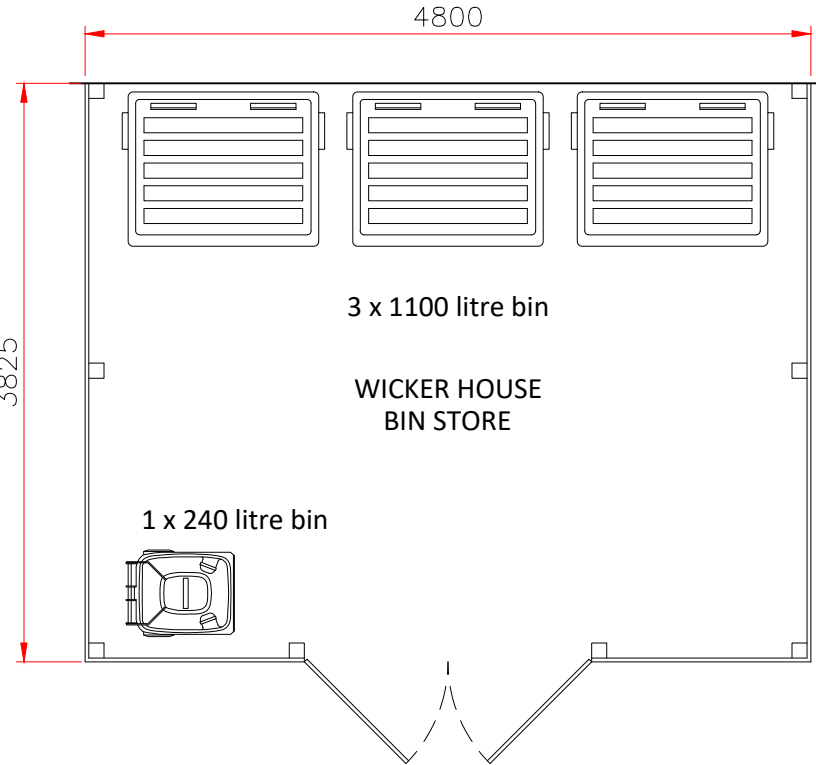

FLOOR PLAN

 

New bin store to match existing bin store on-site

1. This drawing remains copyright of Challinor Hall Ltd and may not be reproduced or copied without consent in writing.
2. Do not scale drawing use figured dimensions only.
3. Any discrepancies between site and drawings to be reported to Challinor Hall Ltd
4. Read in conjunction with all relevant structural and mechanical & electrical engineers drawings.
5. Dimensions critical to proposed building works must be checked on site before building works commences.

rev.	date	amendment
Client Village Green UK Ltd		
Project Address Wicker House, High Street, Worthing, BN11 1DJ		
Project Change of use from offices to create 29no. self-contained flats		
Drawing Title BIN STORAGE PLAN AND ELEVATIONS (CONDITION 5)		
Stage APPROVAL OF CONDITIONS		
Issue Date 24.04.2026		Project No. 2530W
Scale 1:50 on A3 paper	Drawing No. 32	Rev.

