




EXISTING

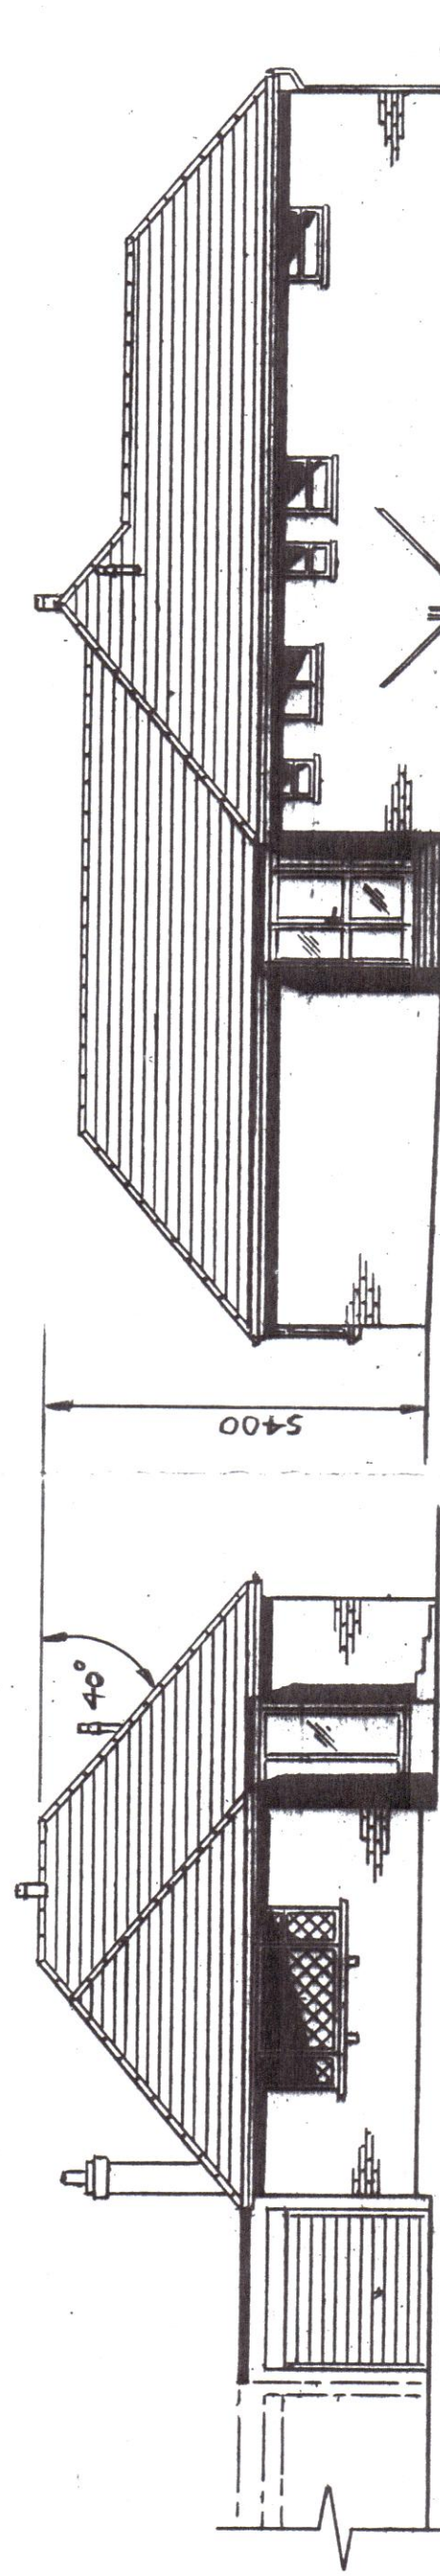


FRONT/EAST ELEVATION
1:100

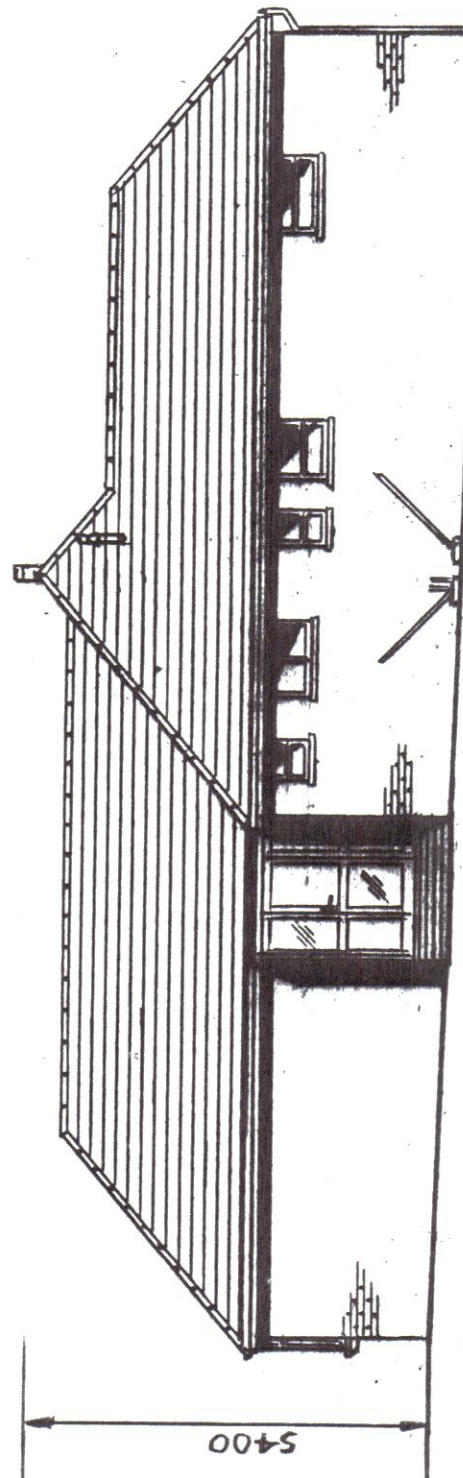


SIDE/NORTH ELEVATION
1:100

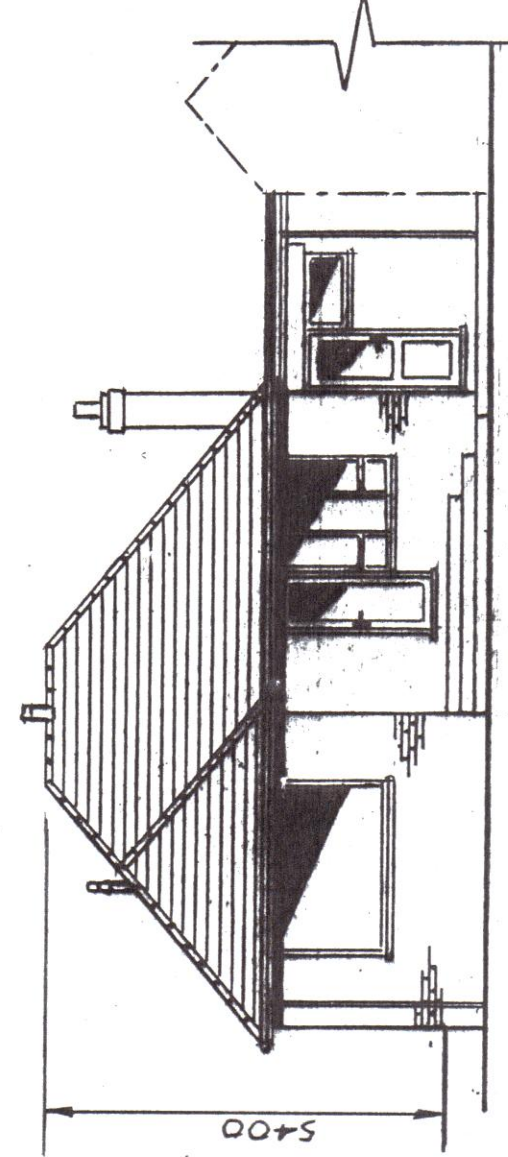


REAR/WEST ELEVATION
1:100

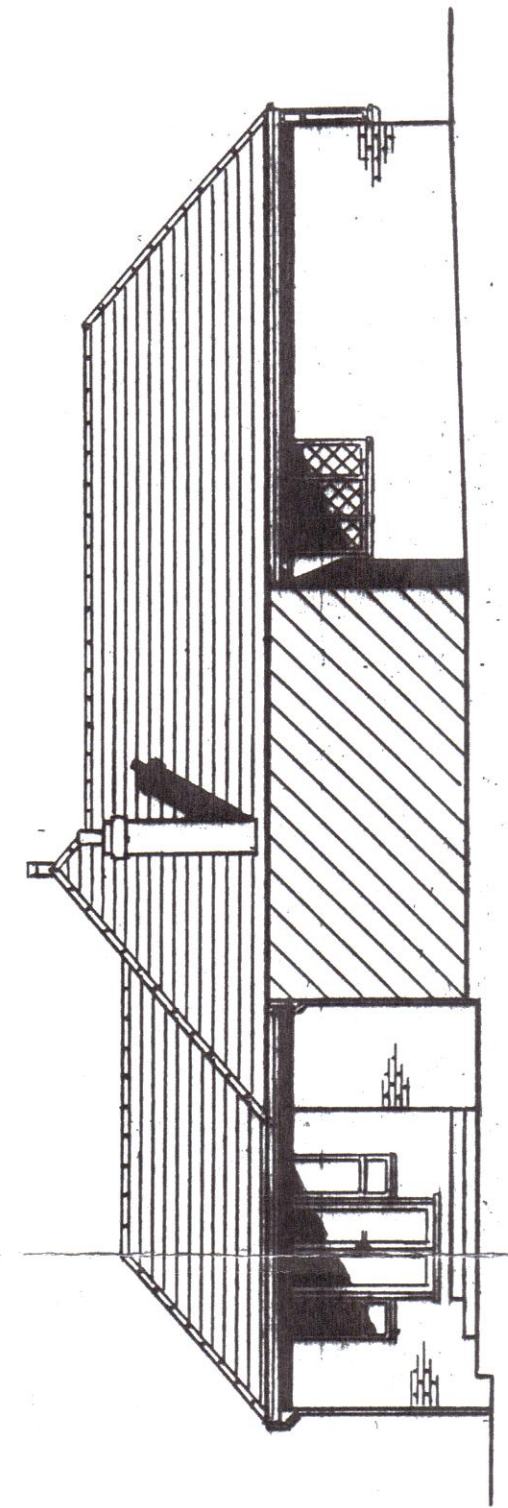


SIDE/SOUTH ELEVATION
1:100

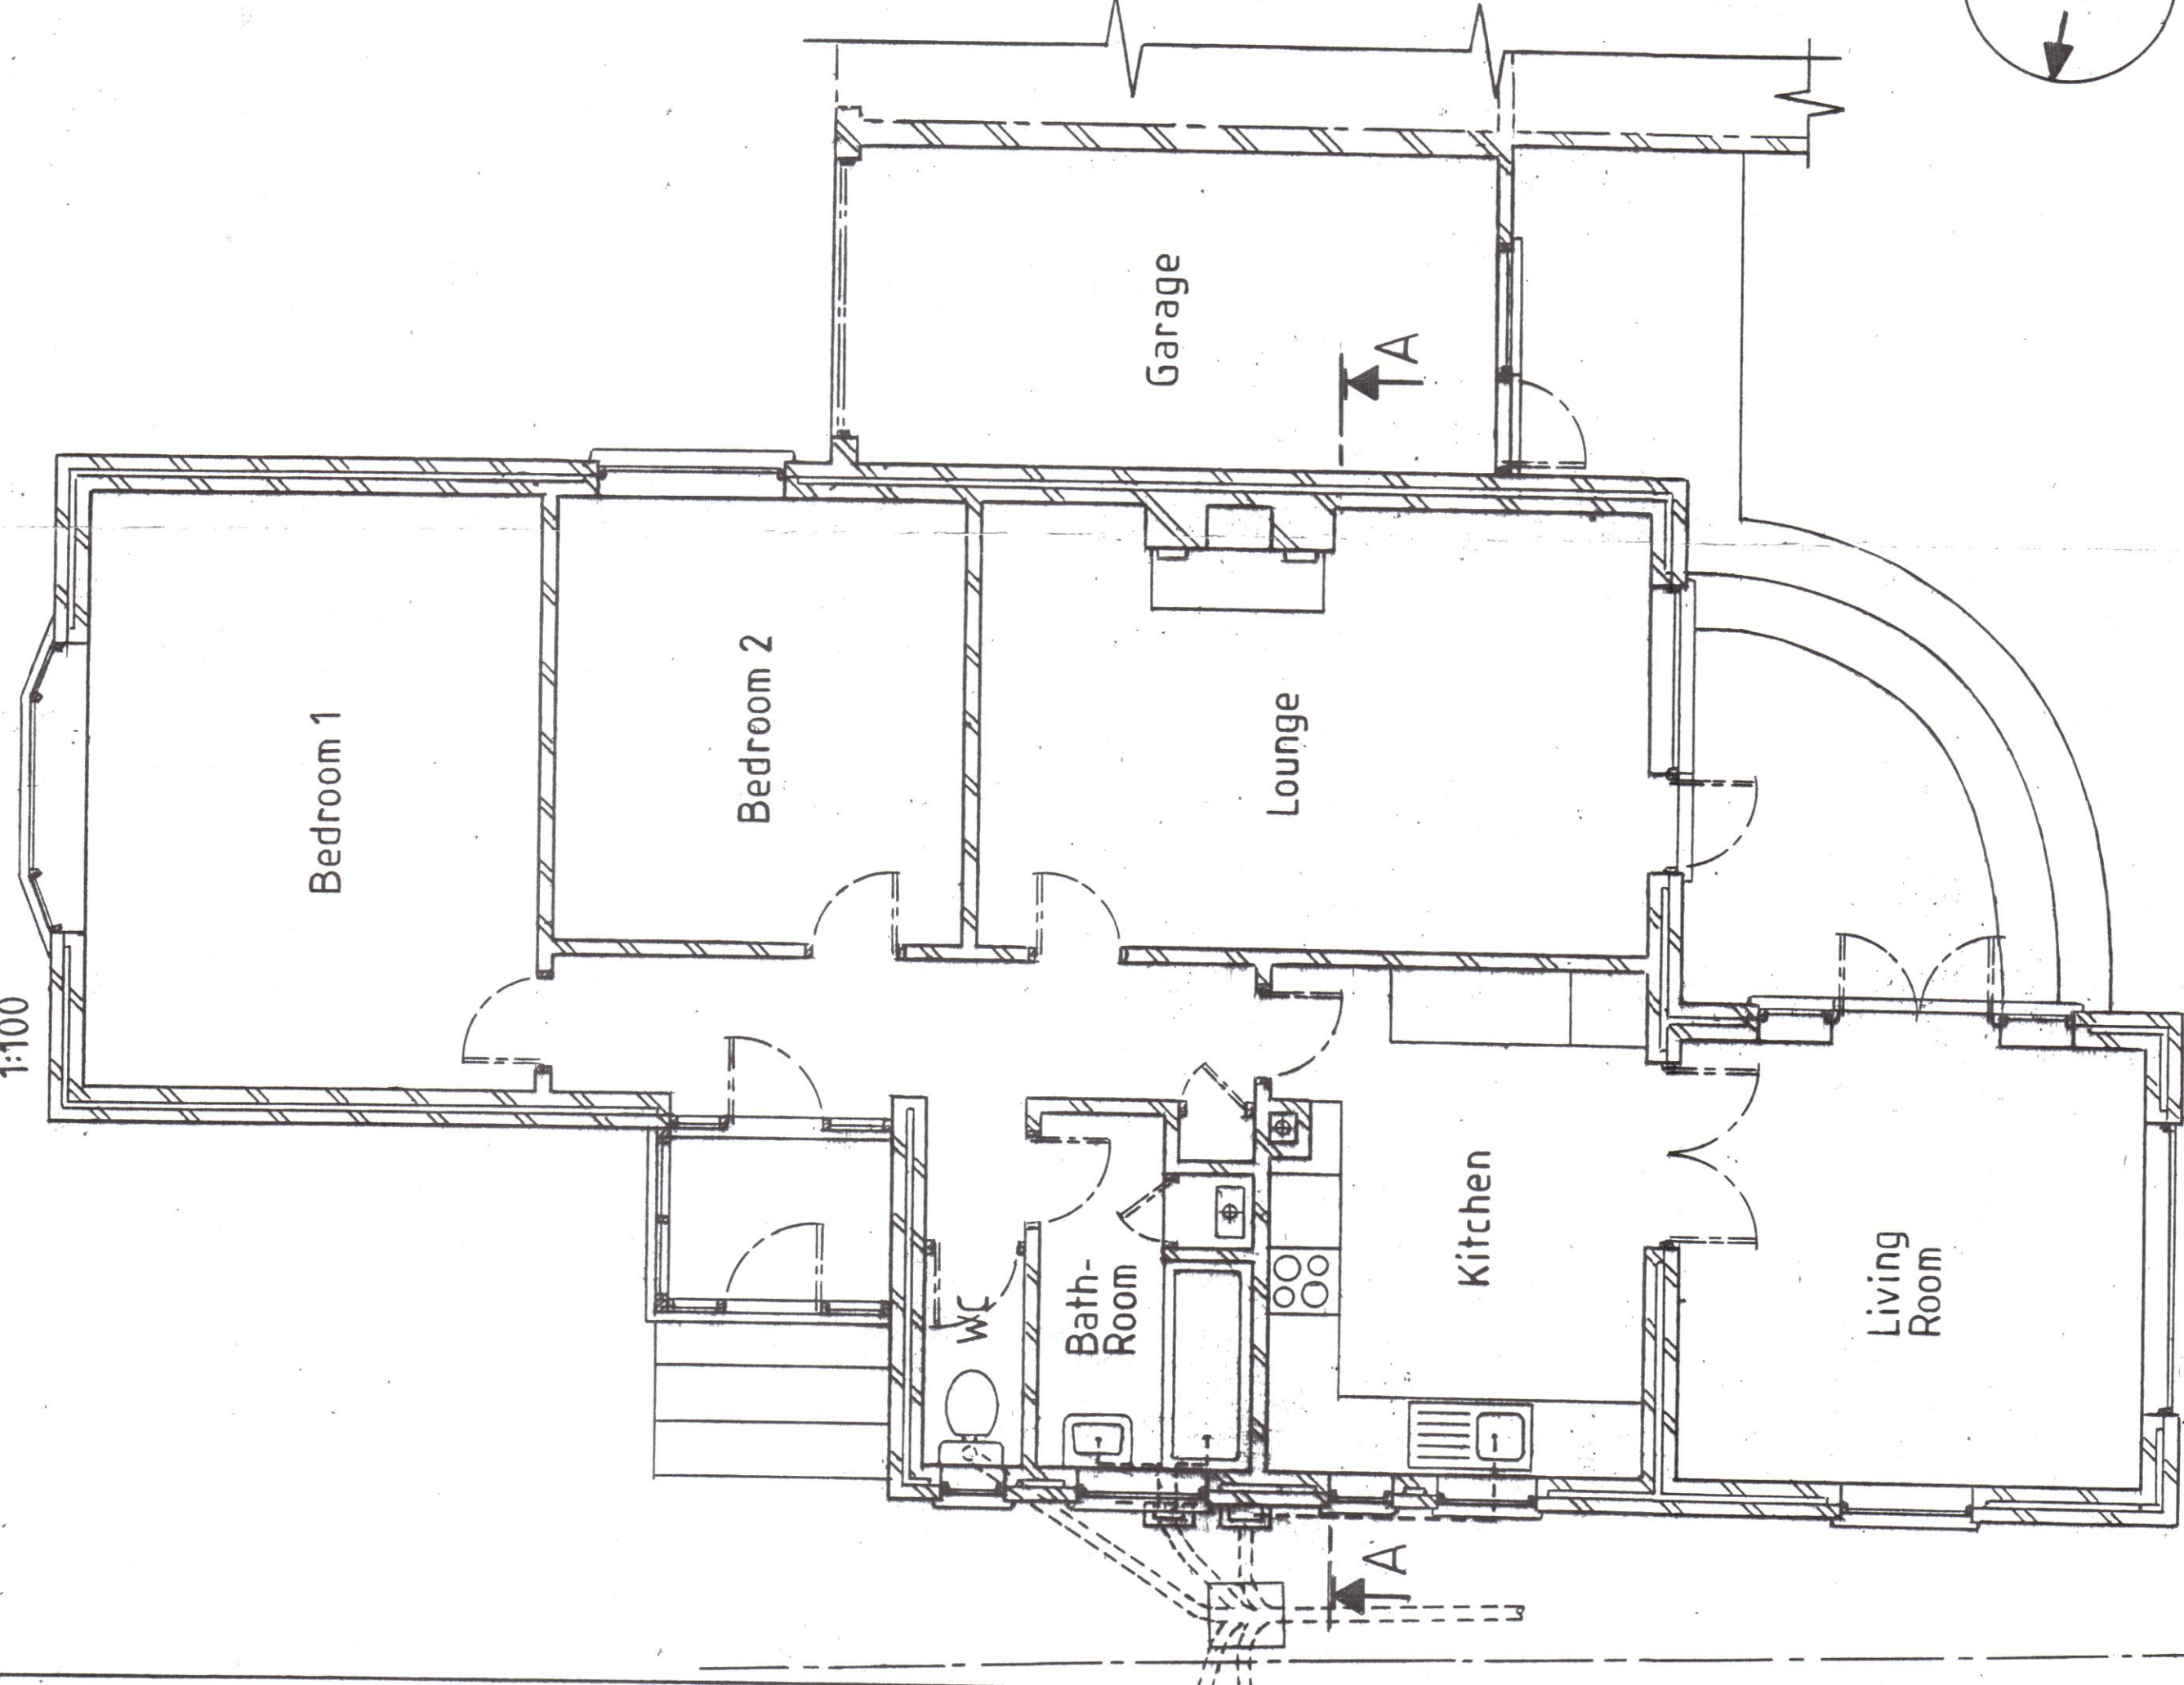



GROUND FLOOR PLAN 1:50

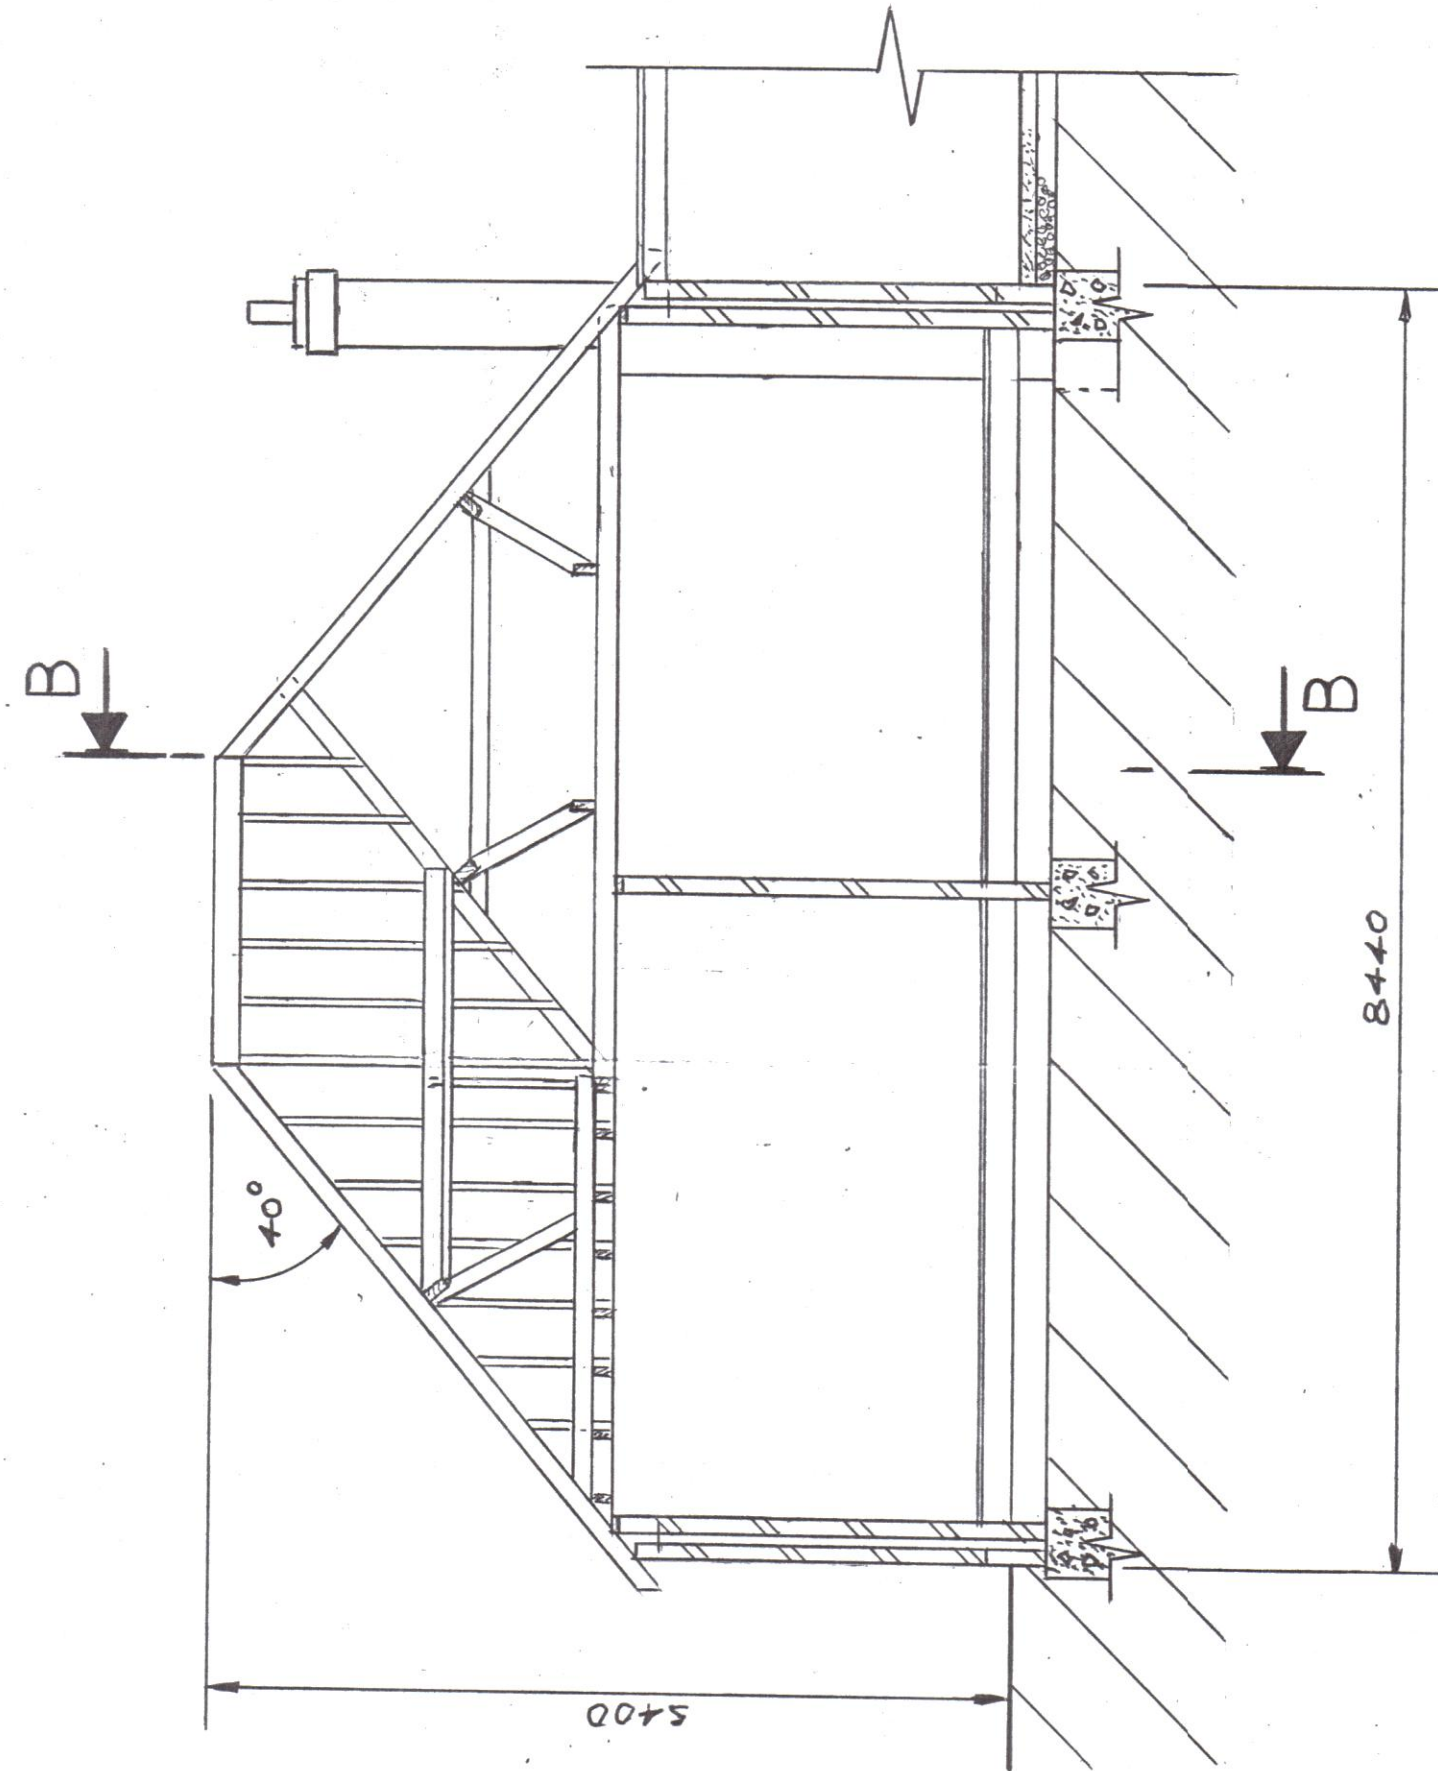

SECTION A-A
1:50

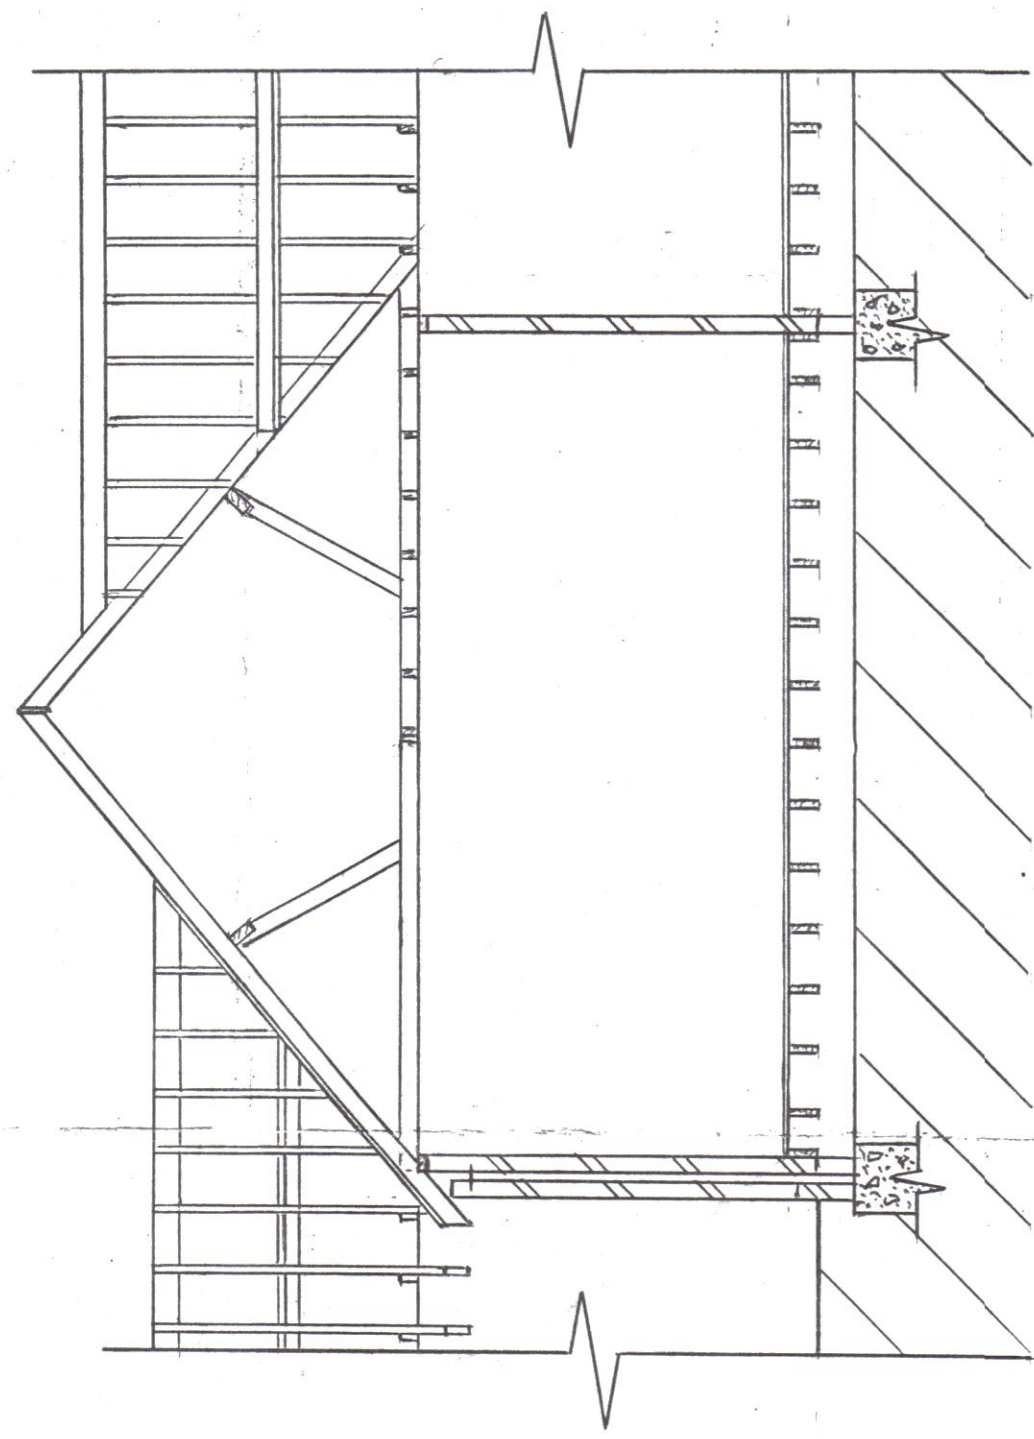

SECTION B-B
1:50

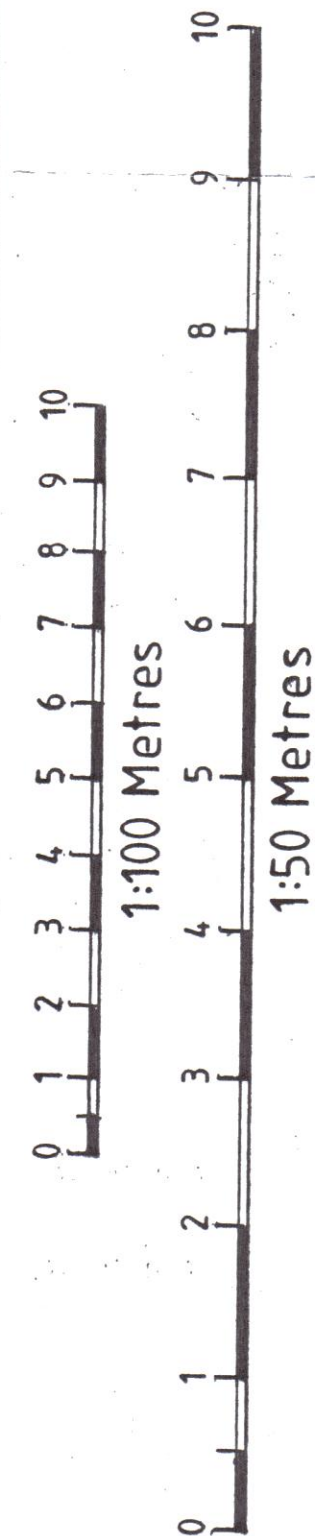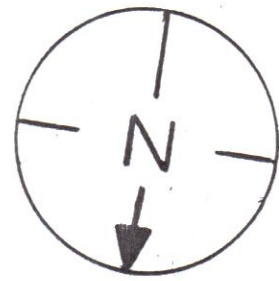

Reference
DENRA/2042/2 - PROPOSED FLOOR PLANS AND ELEVATIONS
SITE LAYOUT PLAN 1:500
LOCATION PLAN 1:1250

Copyright ©

Scale 1:50 & 1:100

Drawn

Date June 2026

Sheet Size A1

Rev. A
SECTION A-A & SECTION B-B ADDED.

Rev.

DENRA DESIGN LTD

Tel: 07973 911 870

denra.design@outlook.com

Title

EXISTING FLOOR PLAN AND ELEVATIONS AT 57 HOLLINGSBURY GARDENS, FINDON VALLEY,
WORTHING, WEST SUSSEX, BN14 0EB.

DIMENSIONS IN MILLIMETRES

Drg No.

DENRA/2042/1

Rev.

A