




PROPOSED

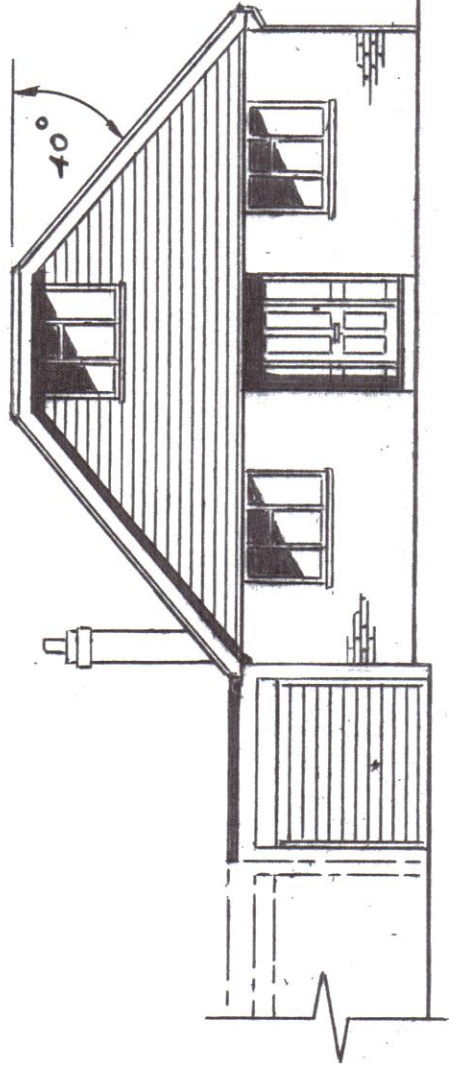


FRONT/EAST ELEVATION 1:100

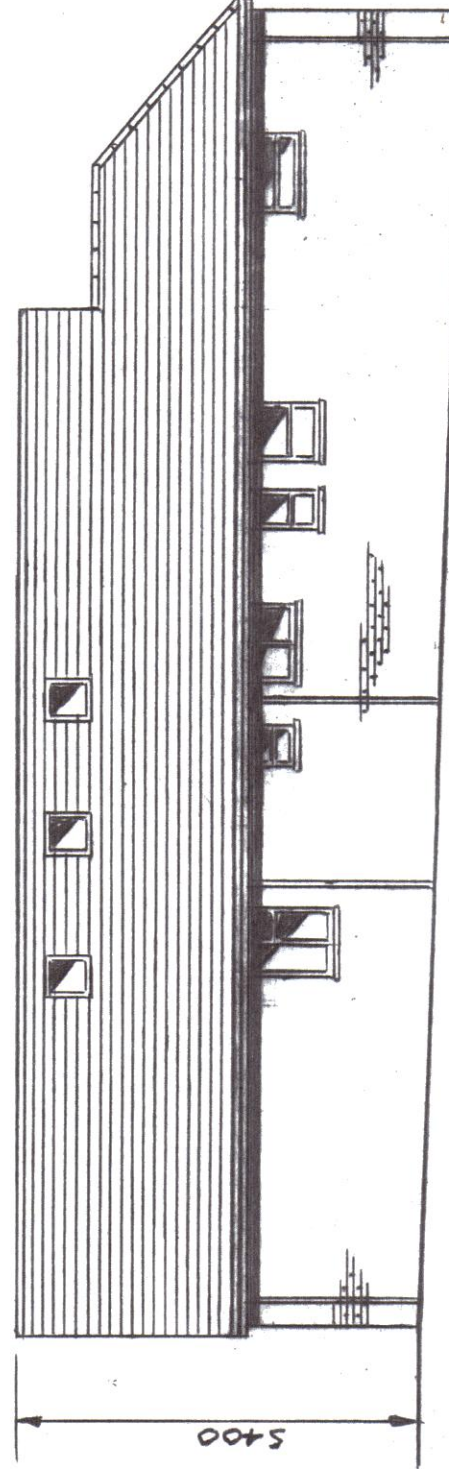


SIDE/NORTH ELEVATION 1:100

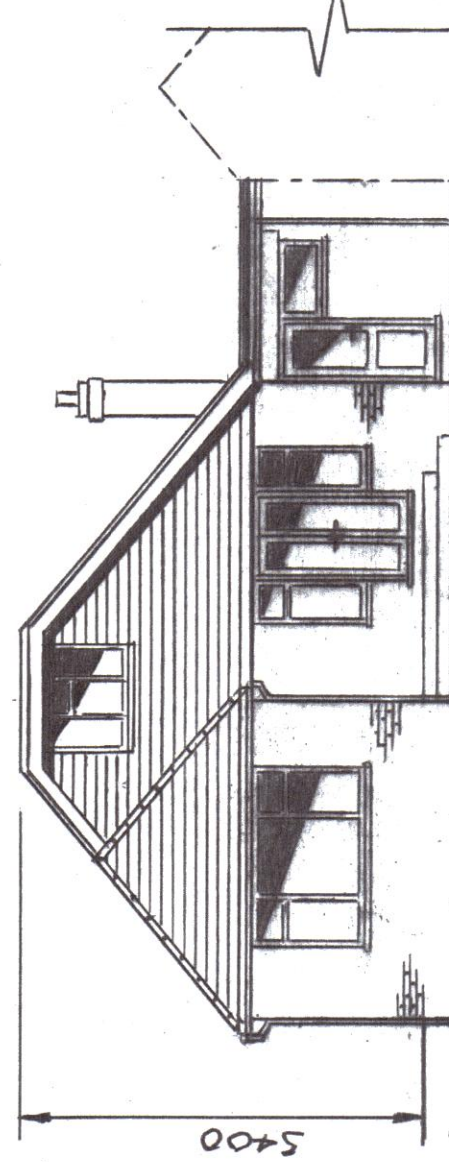


REAR/WEST ELEVATION 1:100

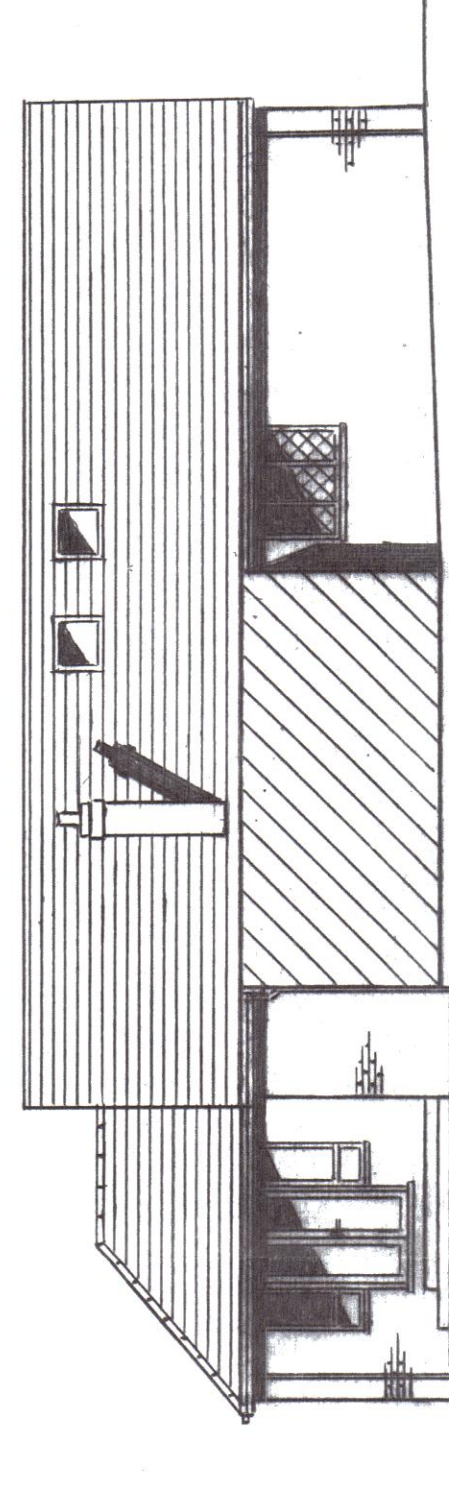


SIDE/SOUTH ELEVATION 1:100

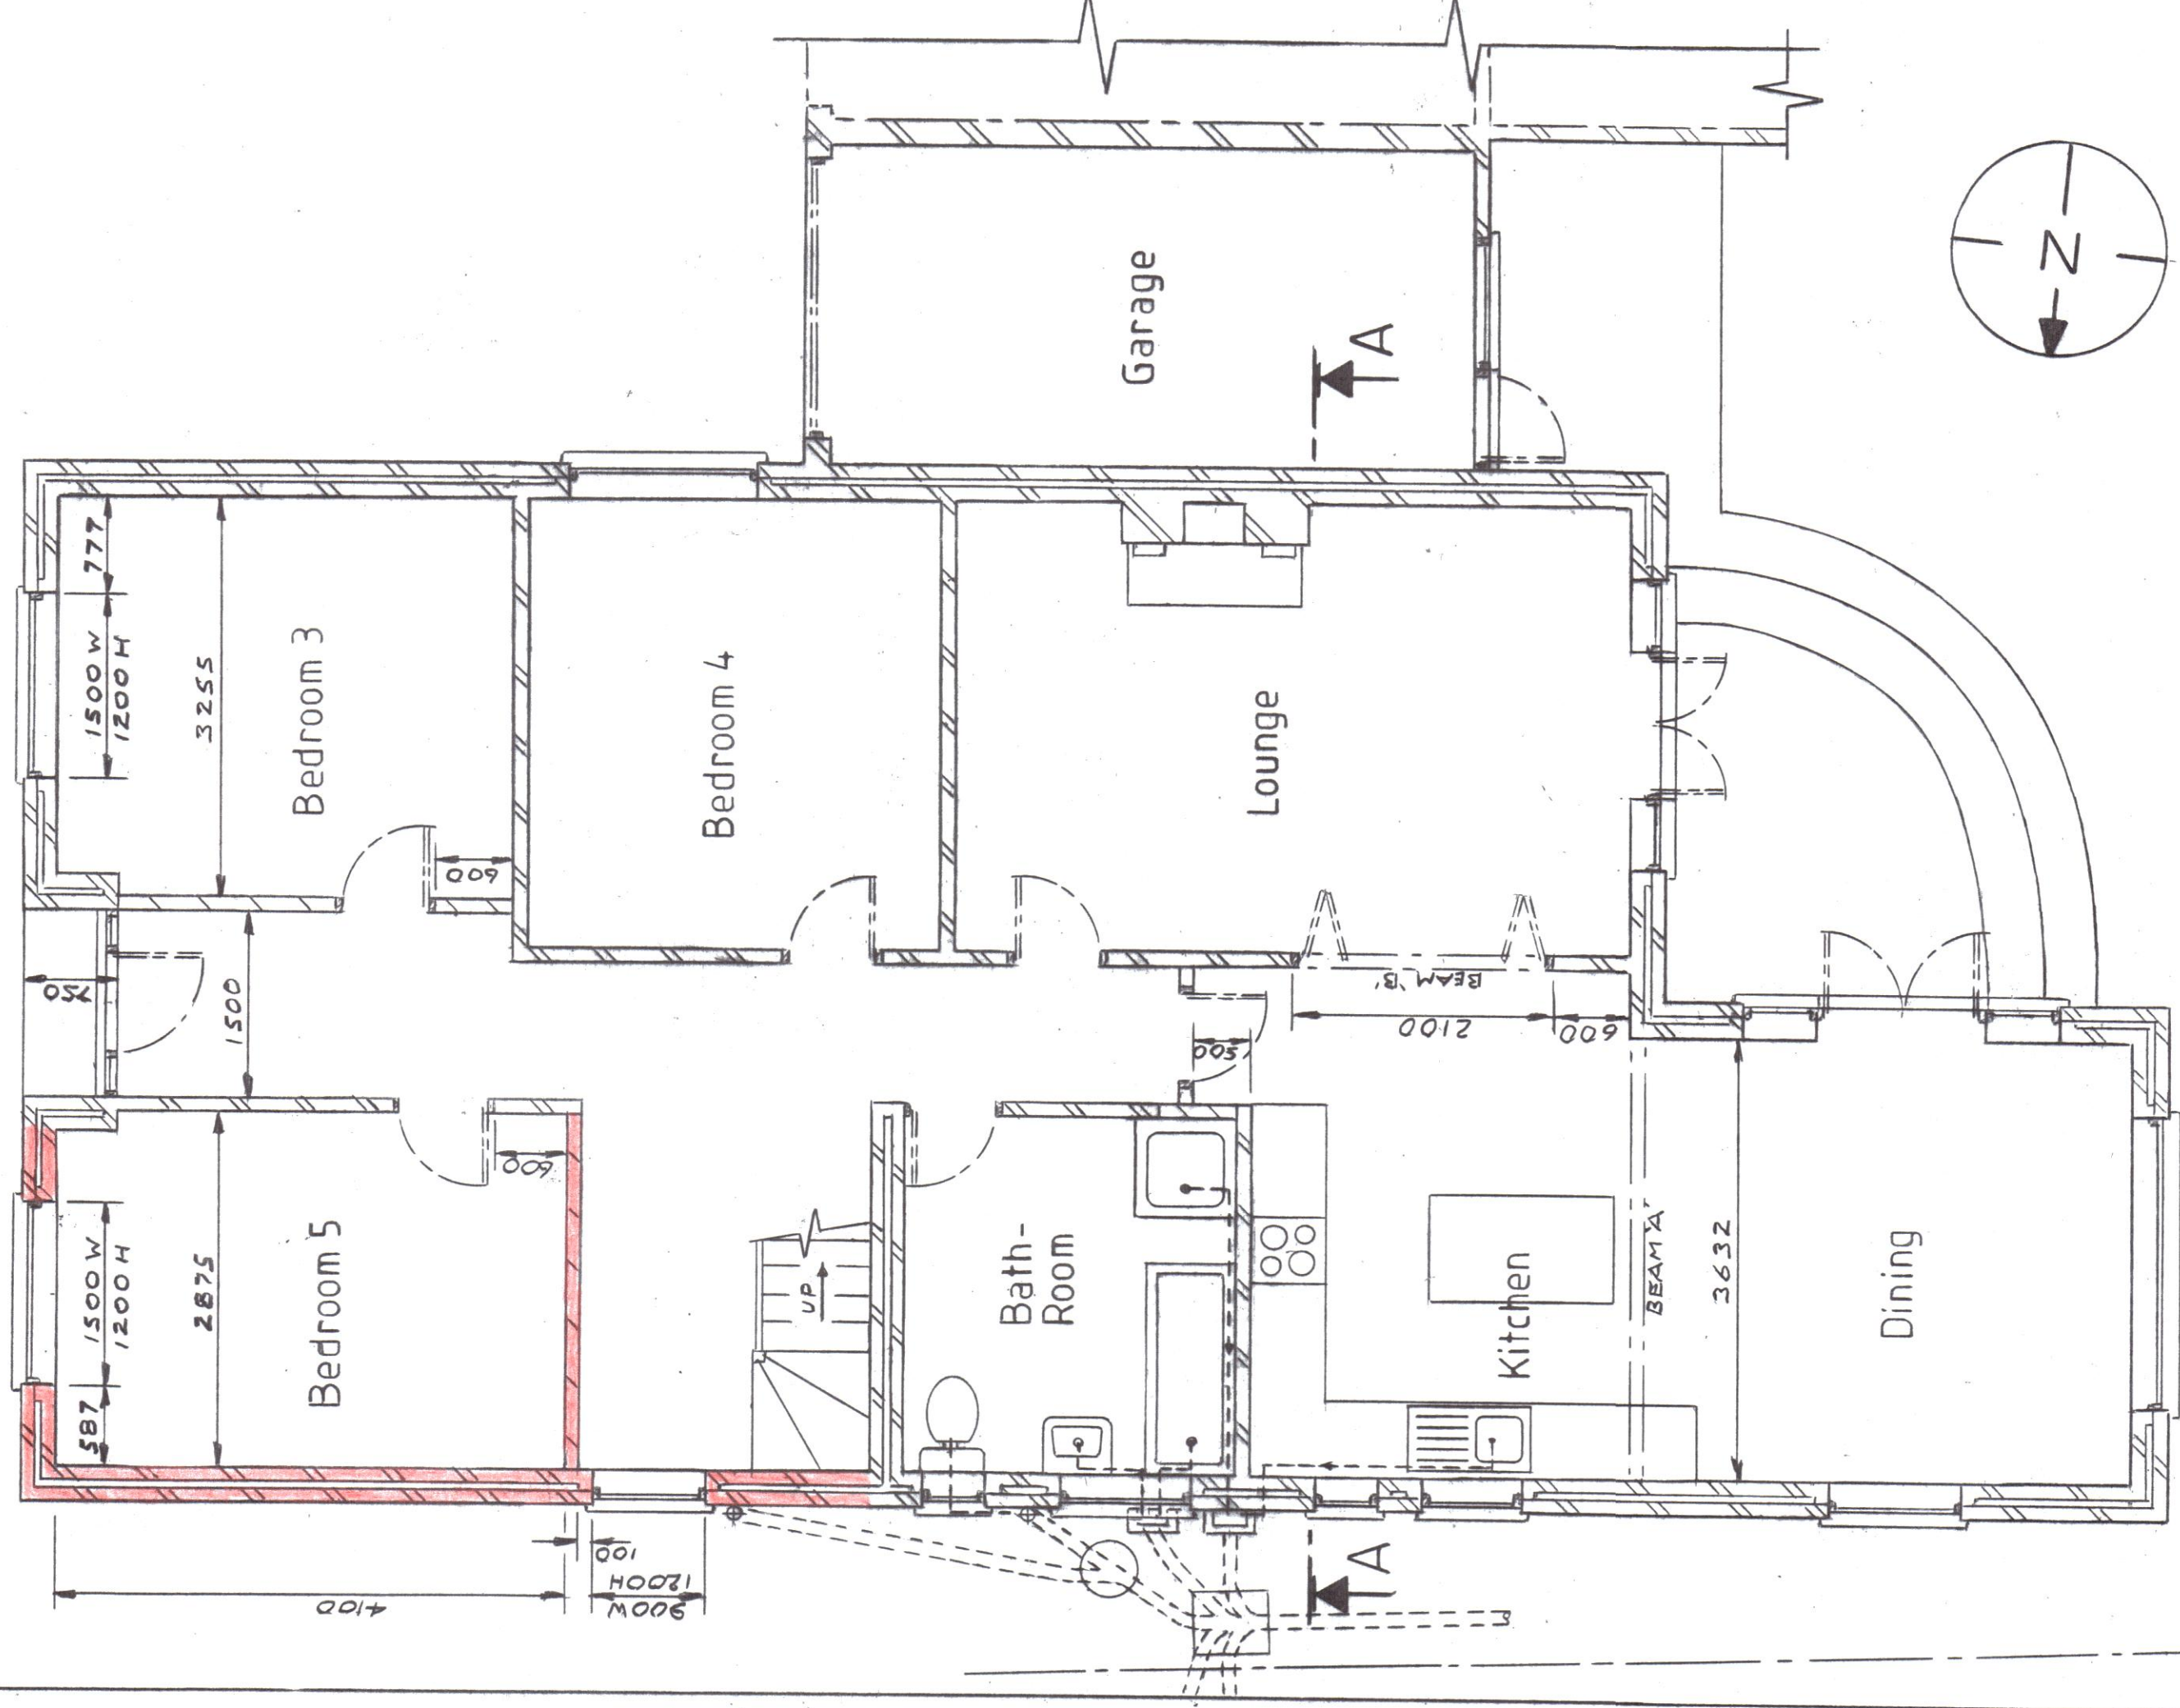


GROUND FLOOR PLAN 1:50

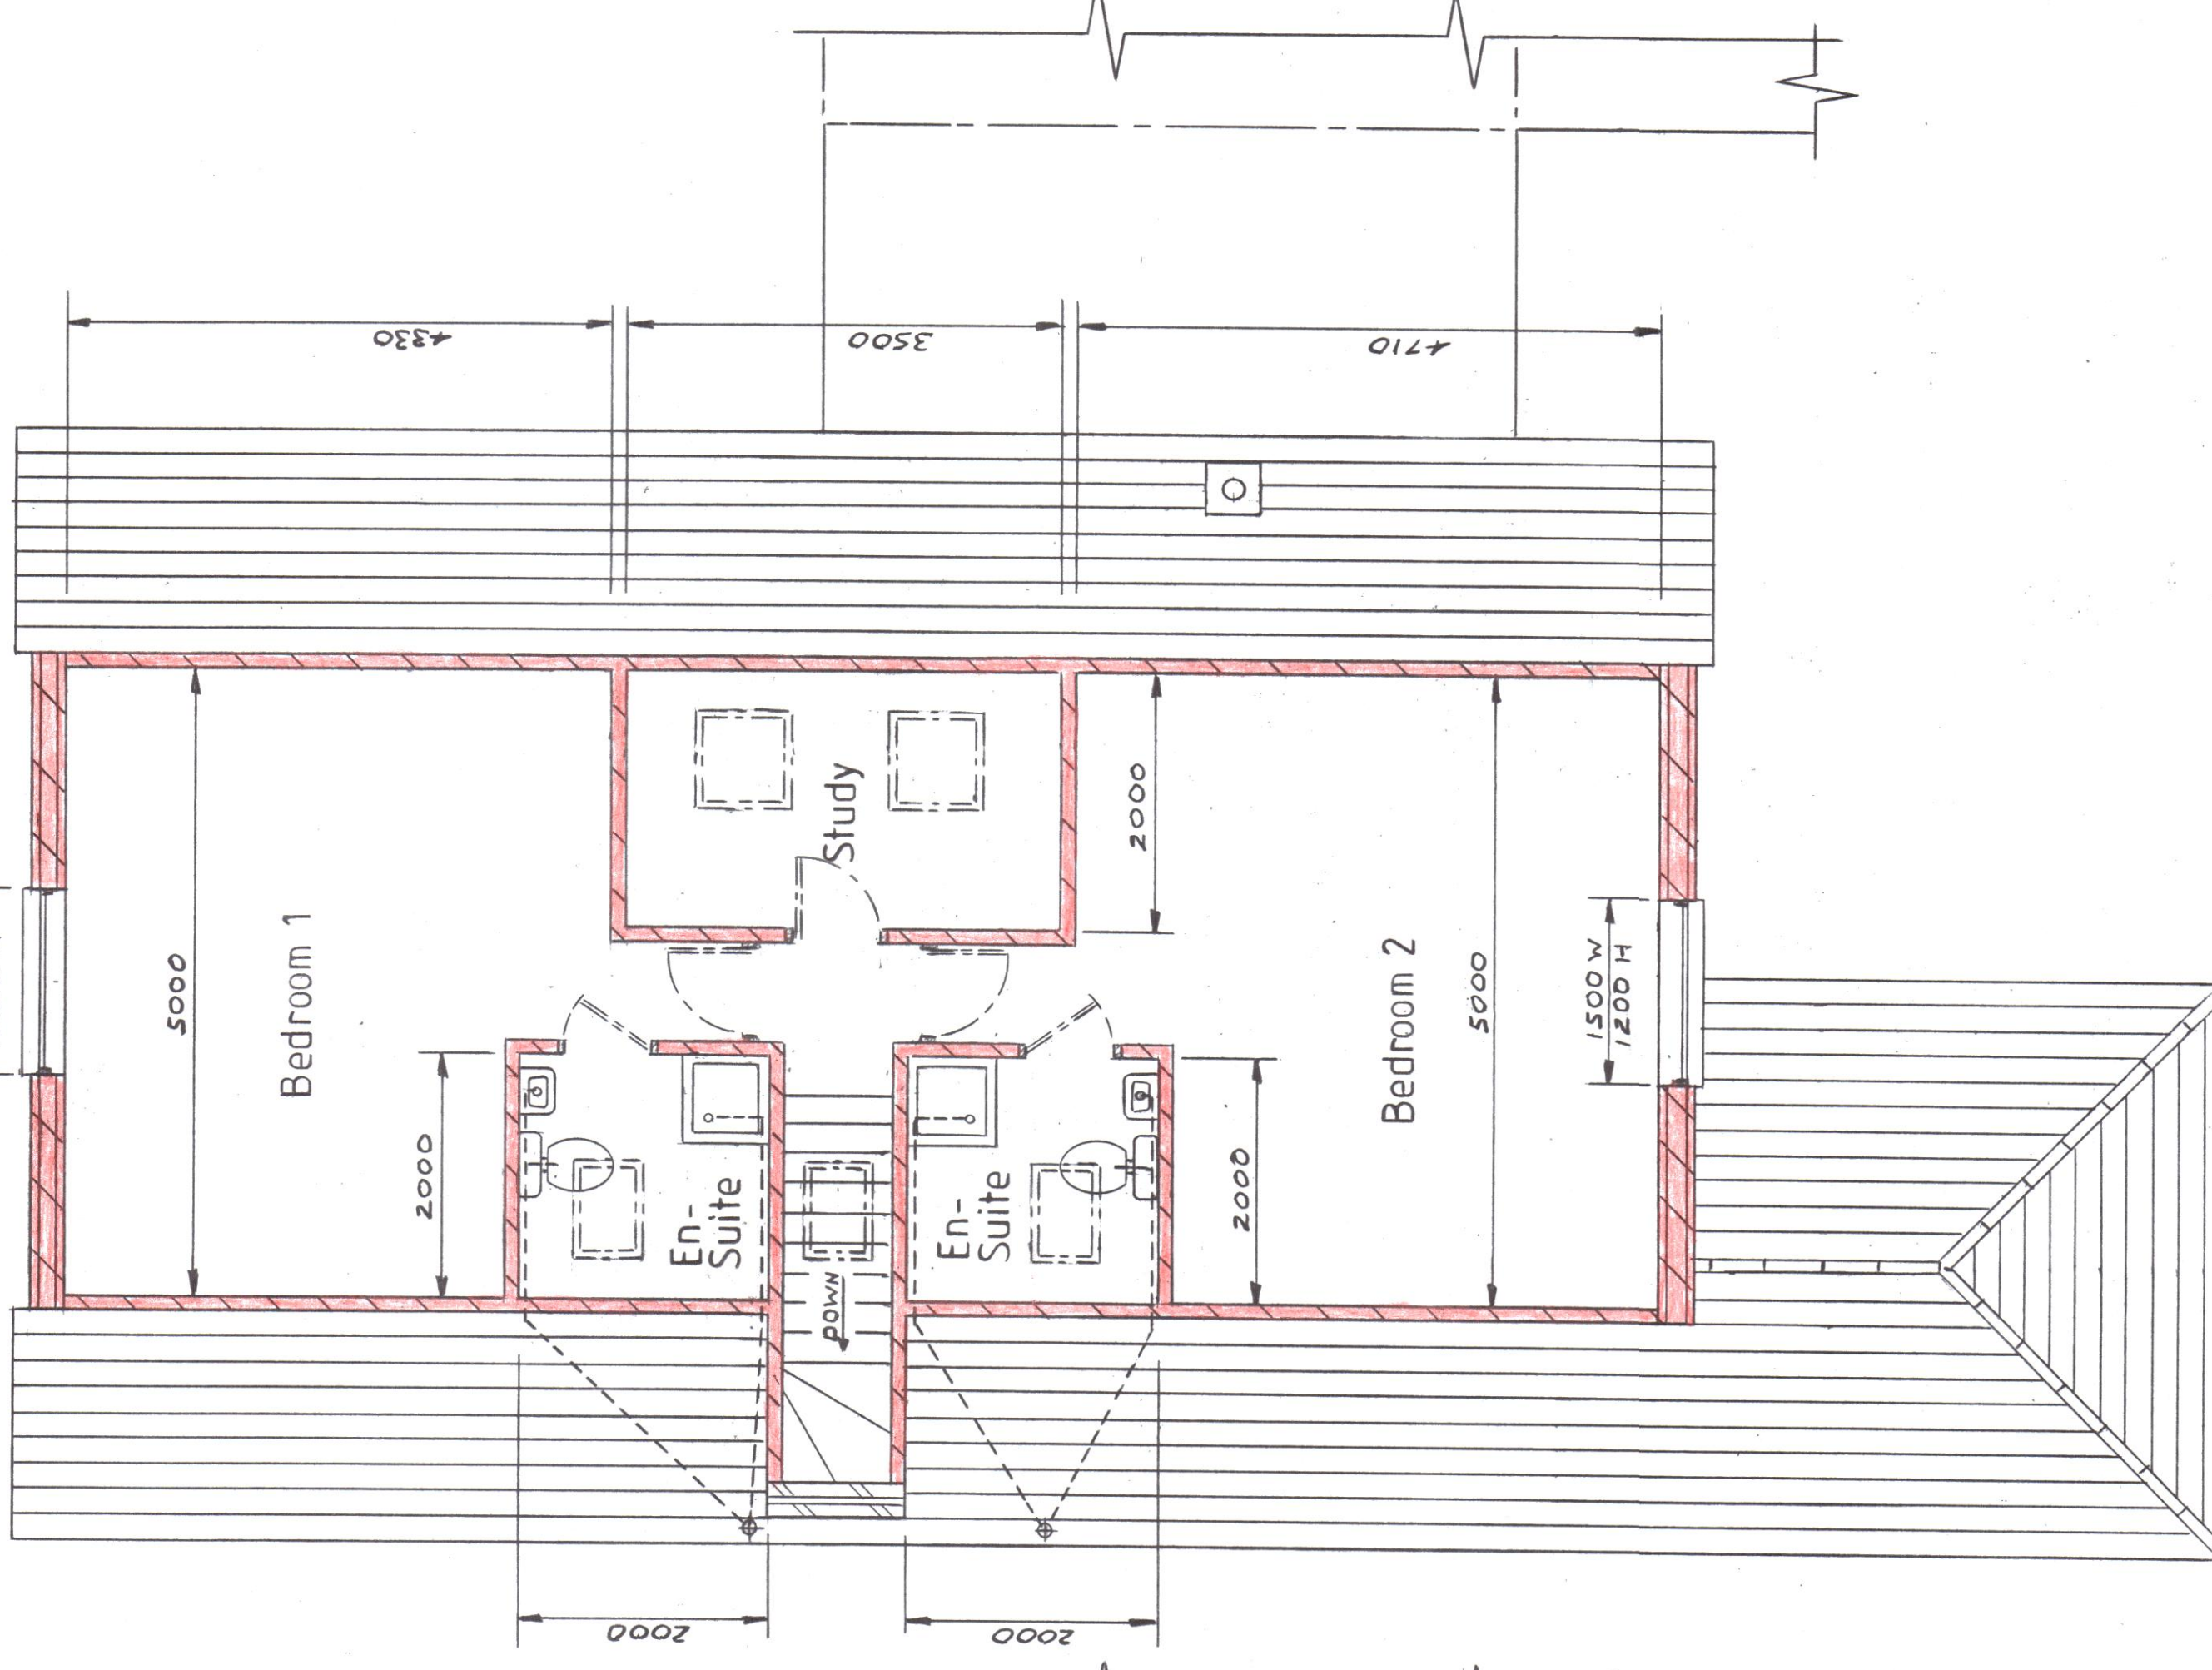

FIRST FLOOR PLAN 1:50

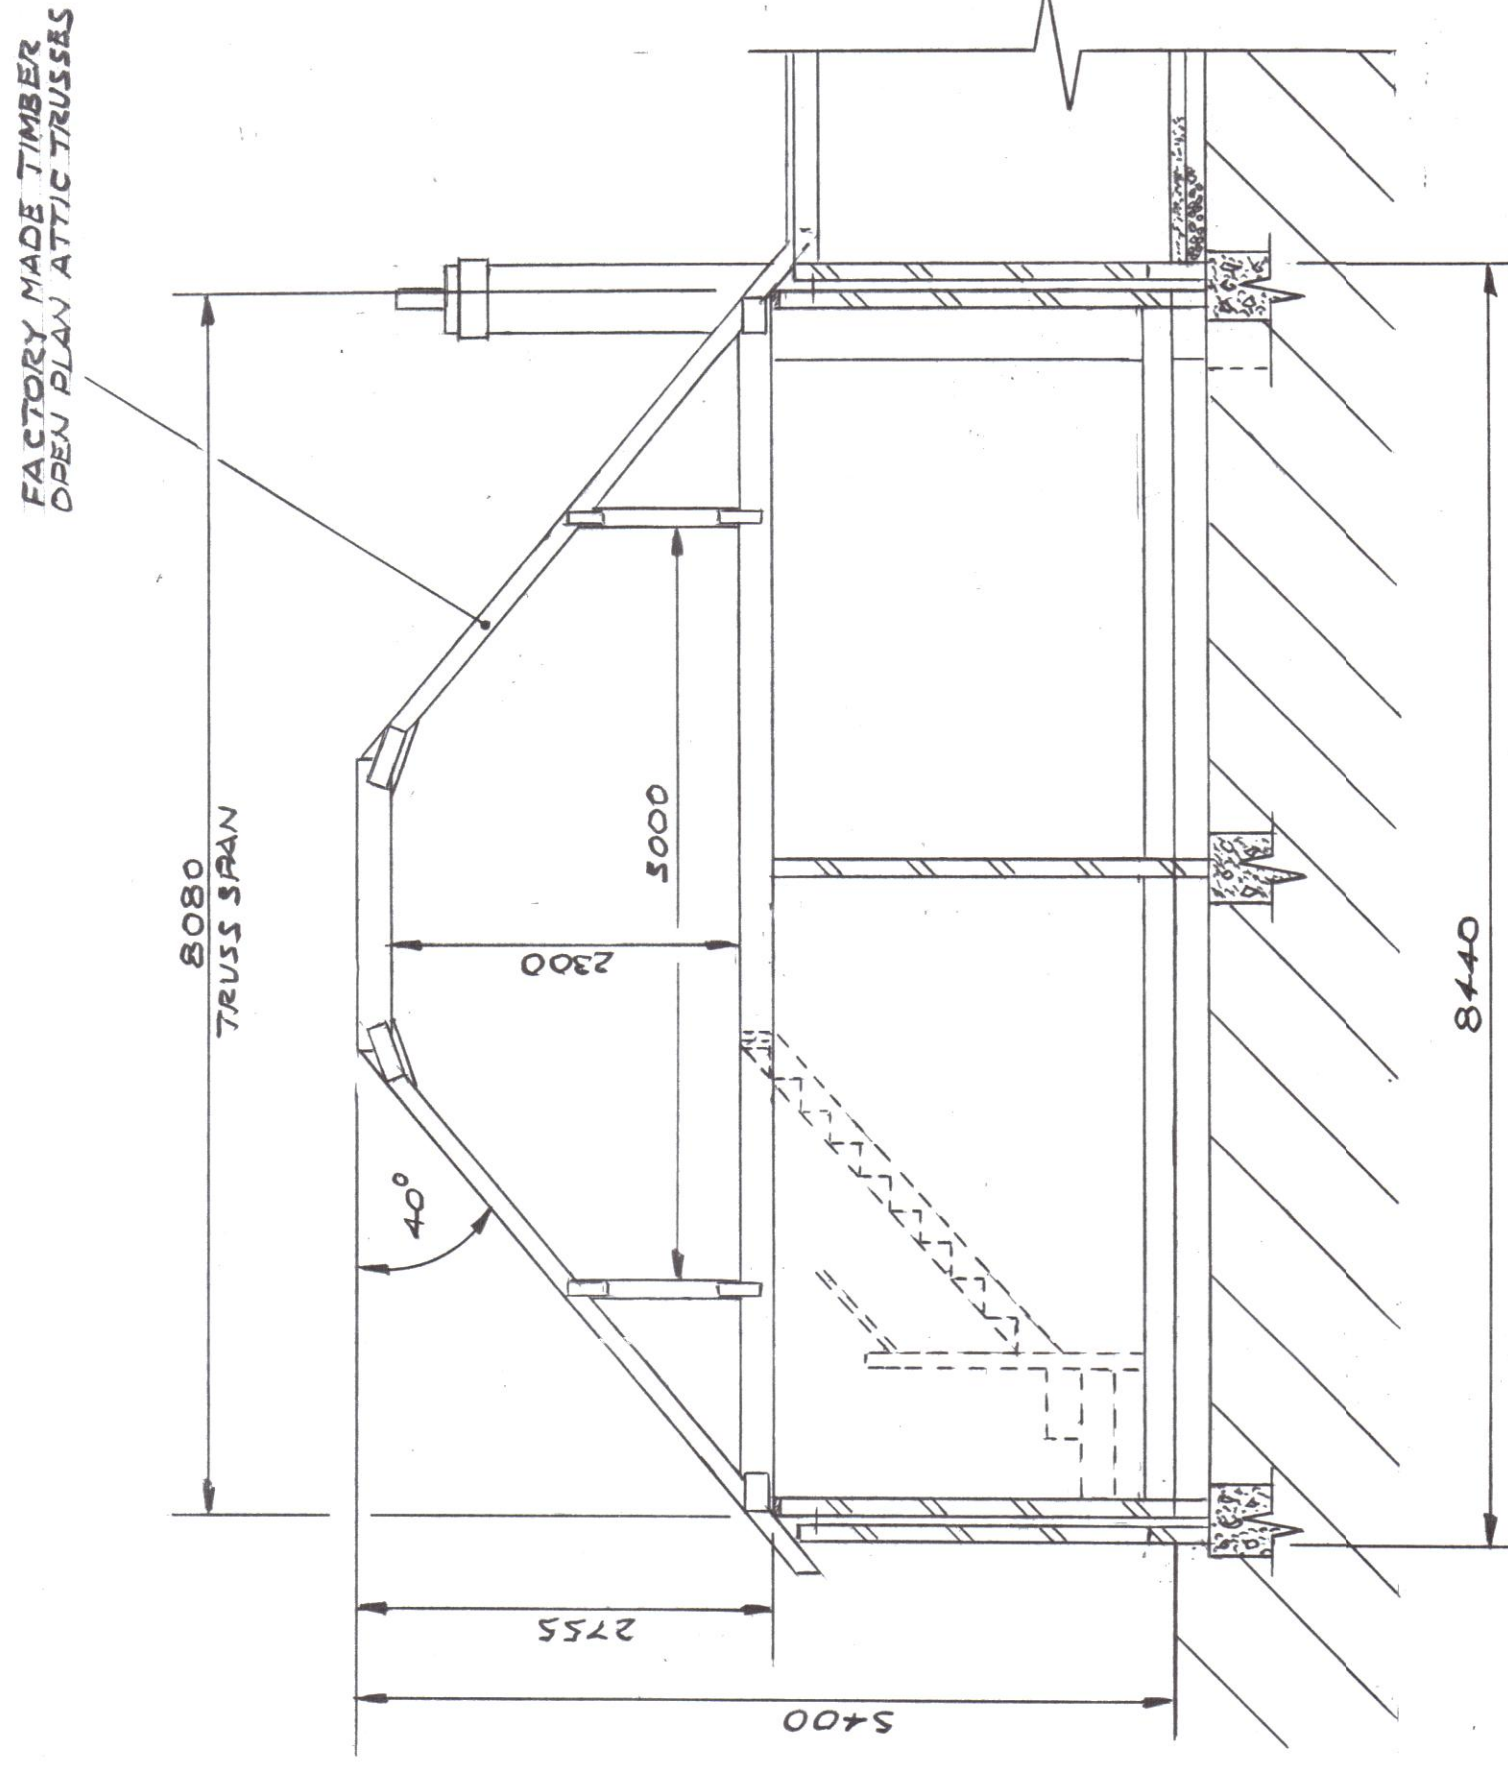

SECTION A-A
1:50

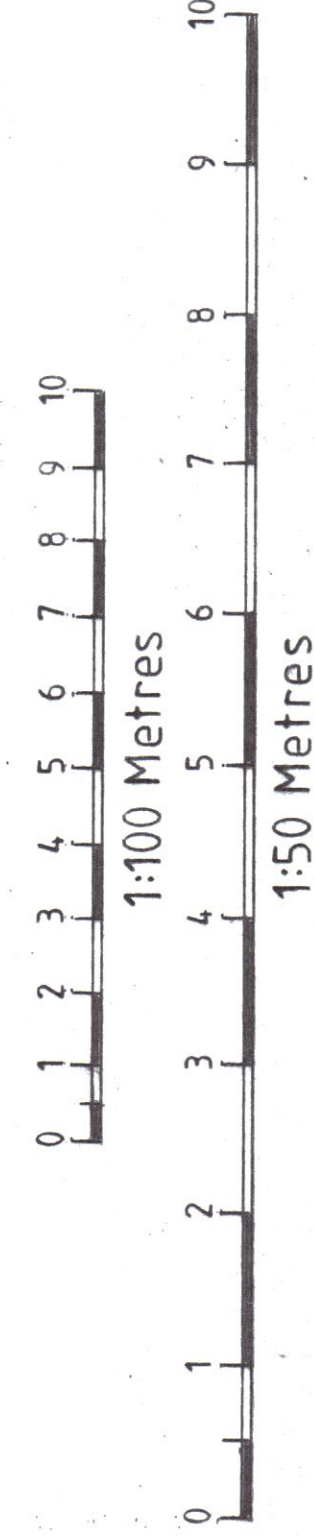

Reference
DENRA/2042/1- EXISTING FLOOR PLANS AND ELEVATIONS.
DENRA/2042/3- EXISTING AND PROPOSED ROOF PLANS.
SITE LAYOUT PLAN 1:500
LOCATION PLAN 1:1250

Copyright ©

Scale 1:50 & 1:100

Drawn

Date June 2026

Sheet Size A1

Rev.A
SECTION A-A ADDED.

JULY 2026

DENRA DESIGN LTD

Tel: 07973 911 870
denra.design@outlook.com

Title

PROPOSED GROUND FLOOR EXTENSION AND REPLACEMENT ROOF FORMING ROOMS IN THE
ROOF SPACE AT 57 HOLLINGBURY GARDENS, FINDON VALLEY, WORTHING, WEST SUSSEX,
BN14 0EB.

DIMENSIONS IN MILLIMETRES

Dwg No.

DENRA/2042/2

Rev.
A