


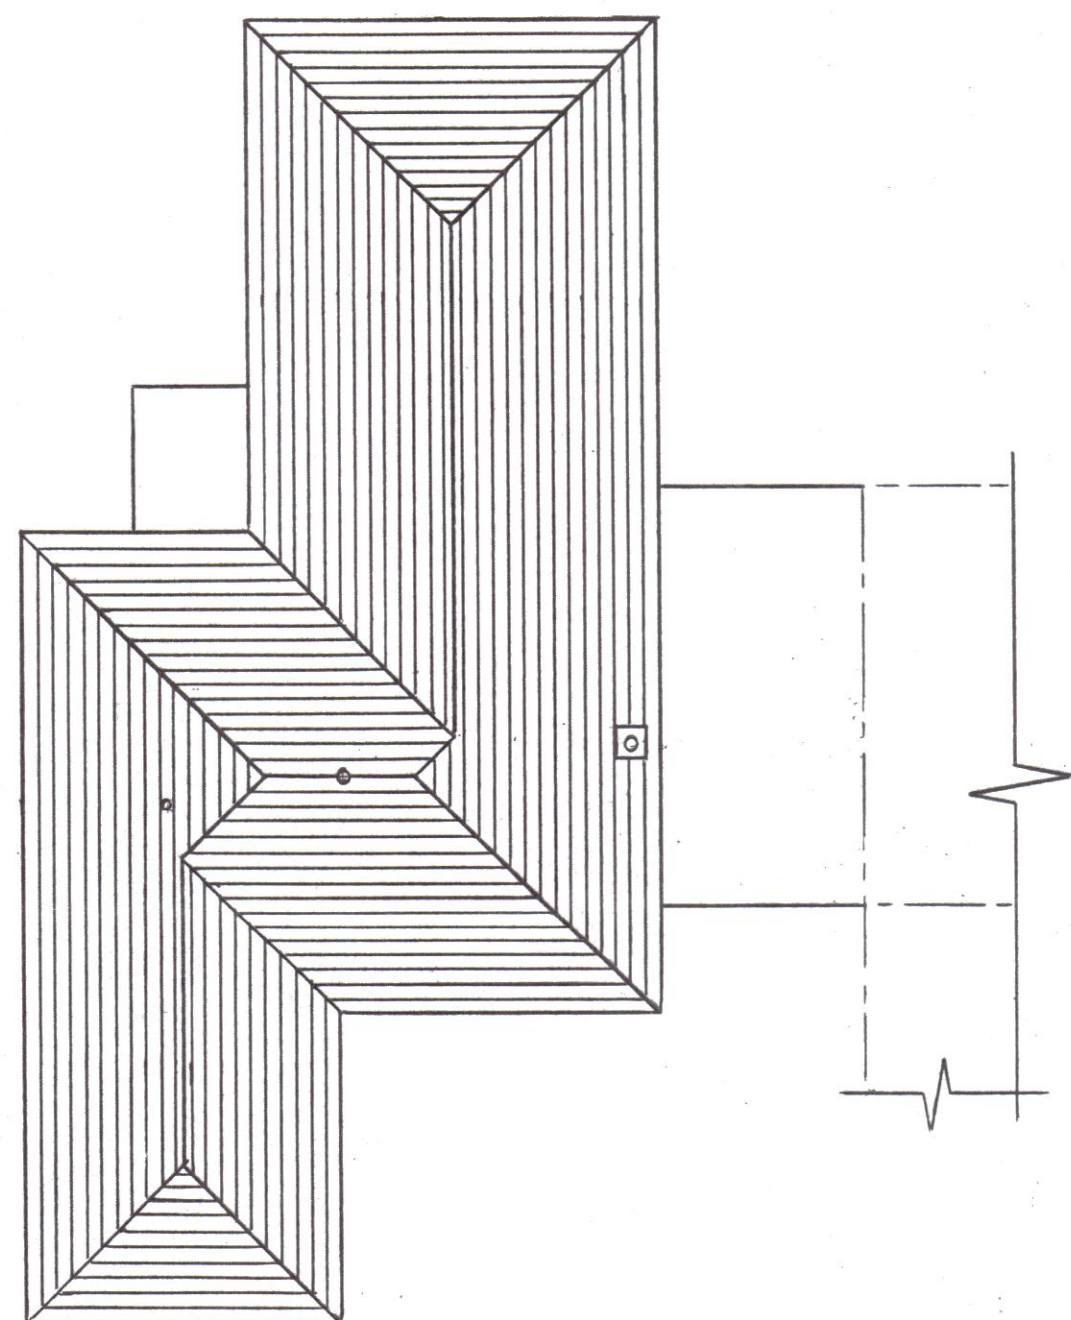


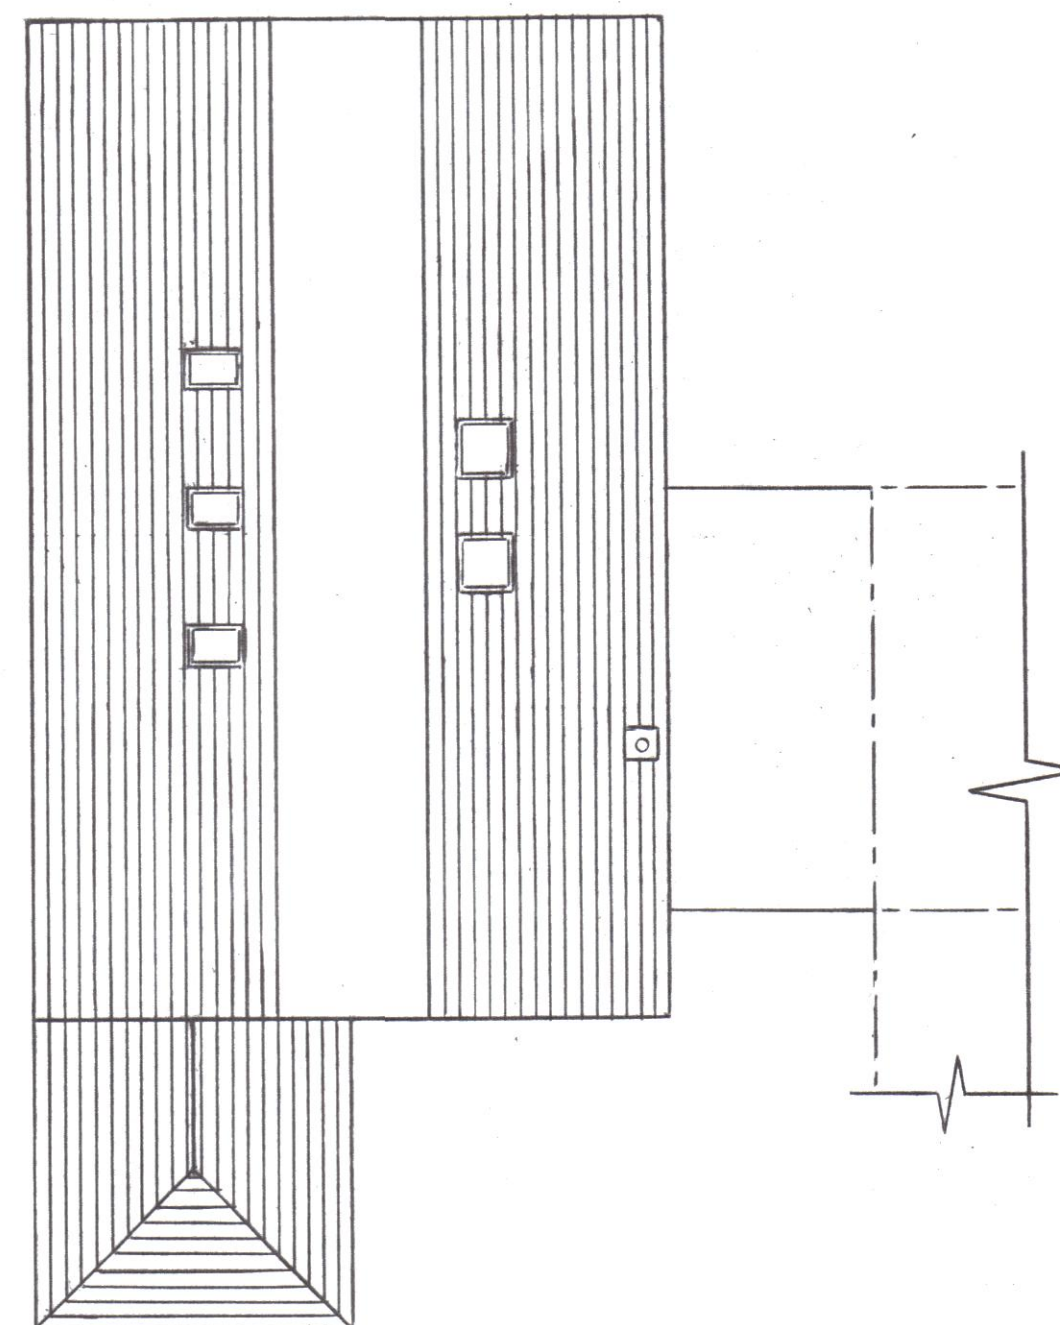

EXISTING ROOF PLAN
1:100

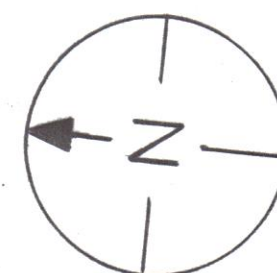

PROPOSED ROOF PLAN
1:100

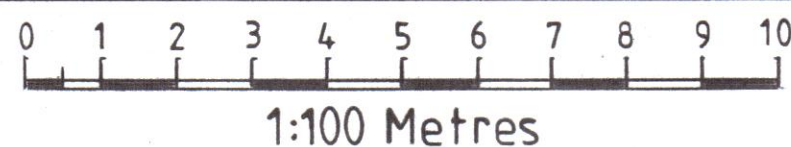

Copyright ©

DENRA DESIGN Ltd

Tel: 07973 911 870
denra.design@outlook.com

Scale 1:100

Drawn 
Date June 2026

Title
EXISTING AND PROPOSED ROOF PLANS FOR PROPOSED GROUND FLOOR EXTENSION
AND REPLACEMENT ROOF FORMING ROOMS IN THE ROOF SPACE AT 57 HOLLINGBURY
GARDENS, FINDON VALLEY, WORTHING, WEST SUSSEX, BN14 0EB.

Sheet Size A2

DIMENSIONS IN MILLIMETRES

Drg No. DENRA/2042/3

Rev.

Reference
DENRA/2042/1 - EXISTING FLOOR PLAN AND ELEVATIONS.
DENRA/2042/2 - PROPOSED FLOOR PLAN AND ELEVATIONS.
SITE LAYOUT PLAN 1:500
LOCATION PLAN 1:1250