


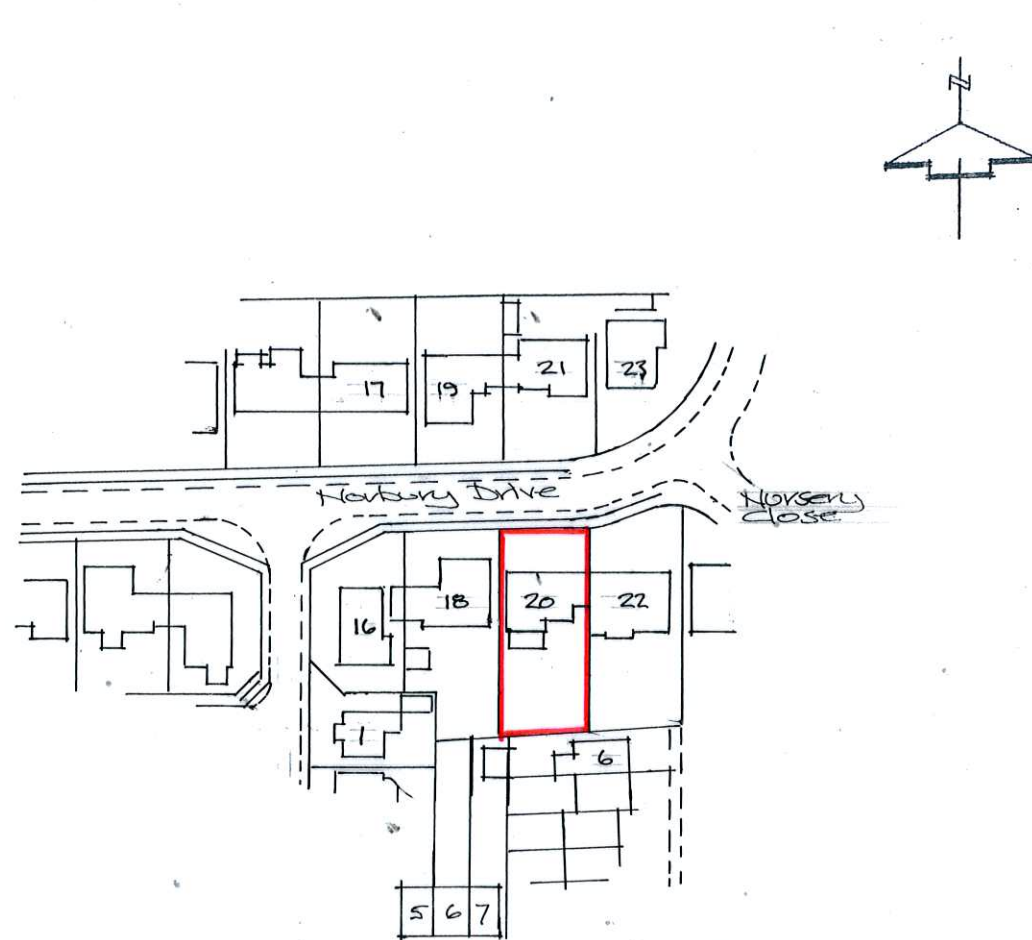


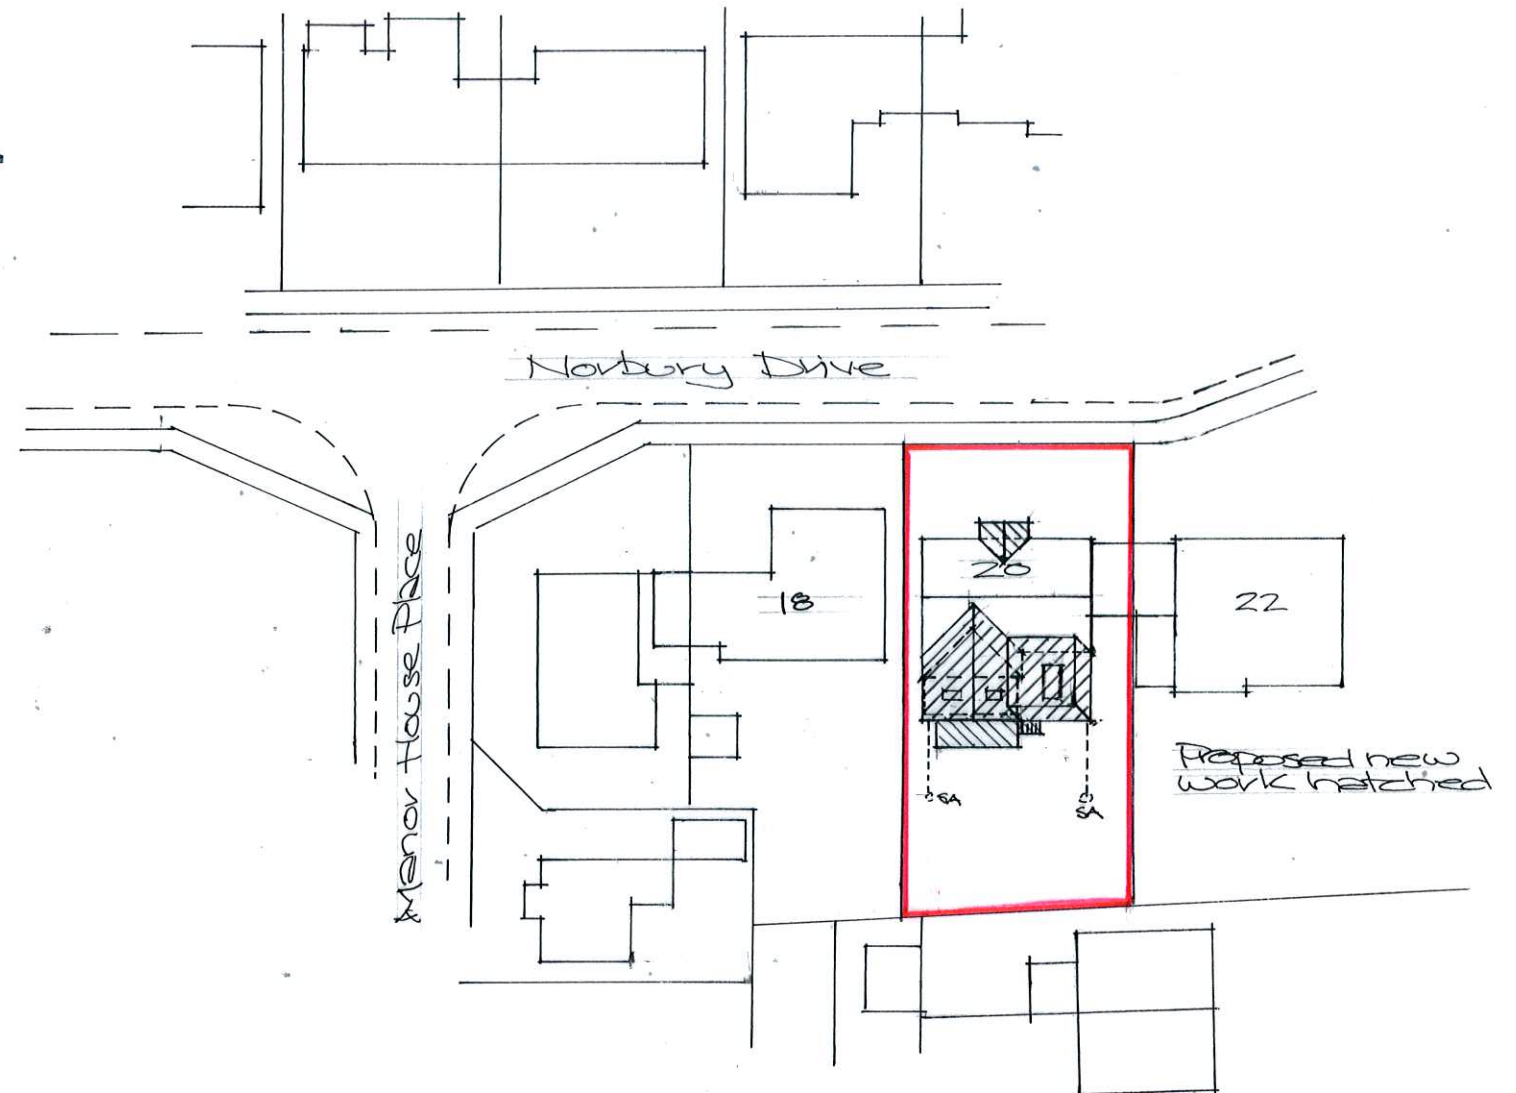

Location Plan - scale: 1/1250

 

Site Plan - scale: 1/500

 

20 NORBURY DRIVE  
LANCING  
WEST SUSSEX BN15 0QN

Paul Trussler  
44 Firle Road  
Lancing  
West Sussex  
BN15 0NZ

Drawing No. 26/20/1