



NOTES


- DO NOT SCALE OFF THIS DRAWING EXCEPT FOR PLANNING PURPOSES
- CHECK ALL DIMENSIONS ON SITE BEFORE ANY WORK IS COMMENCED
- ALL GOODS MATERIALS AND WORKMANSHIP MUST CONFORM WITH CURRENT BUILDING REGULATIONS, BRITISH STANDARDS AND CODES OF PRACTICE
- COPYRIGHT OF THIS DRAWING IS RETAINED BY THE ARCHITECT AND IT MUST NOT BE REPRODUCED WITHOUT WRITTEN CONSENT

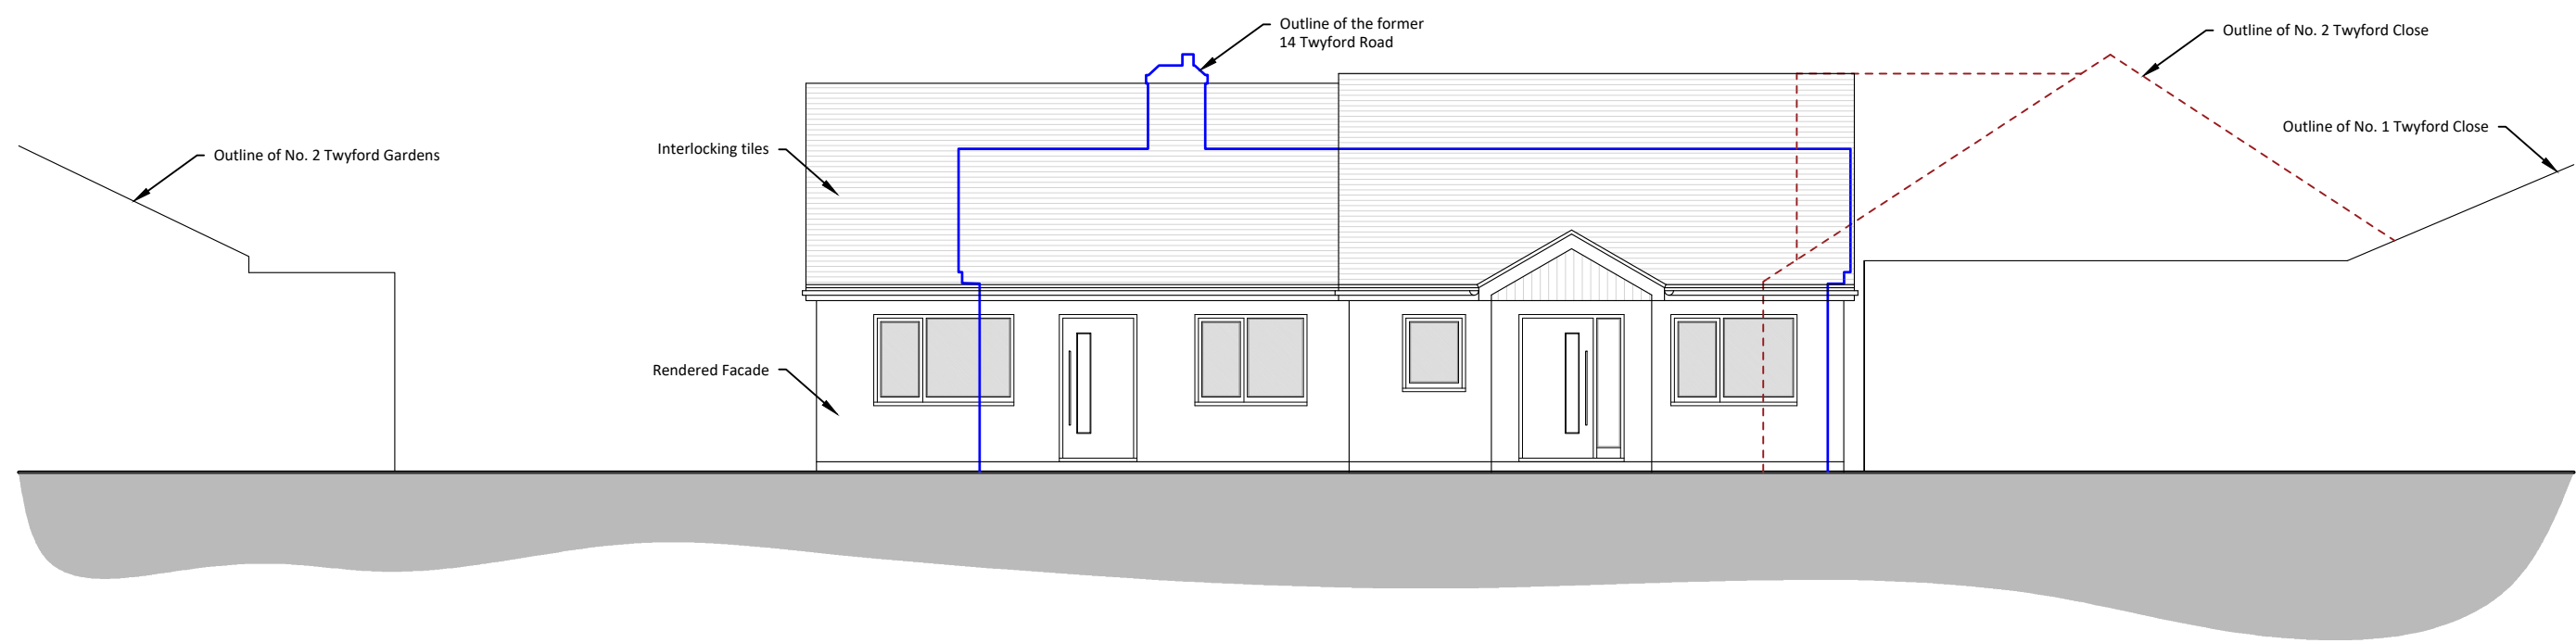


West Elevation 1:100 @ A1

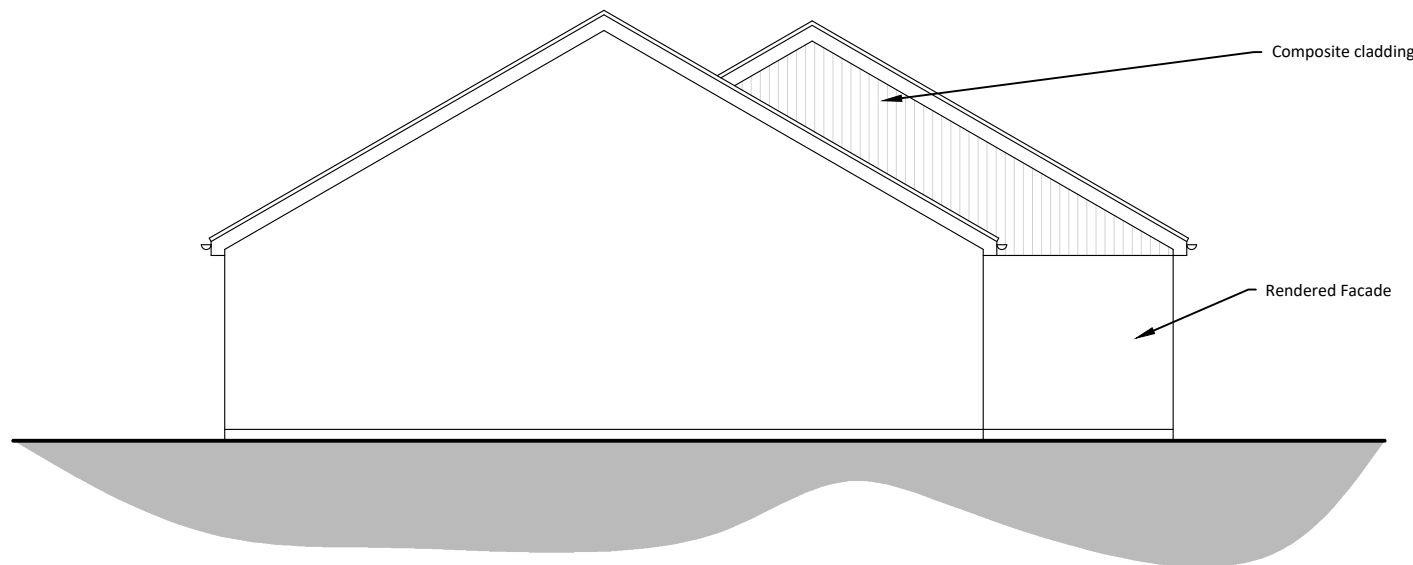


South Elevation 1:100 @ A1

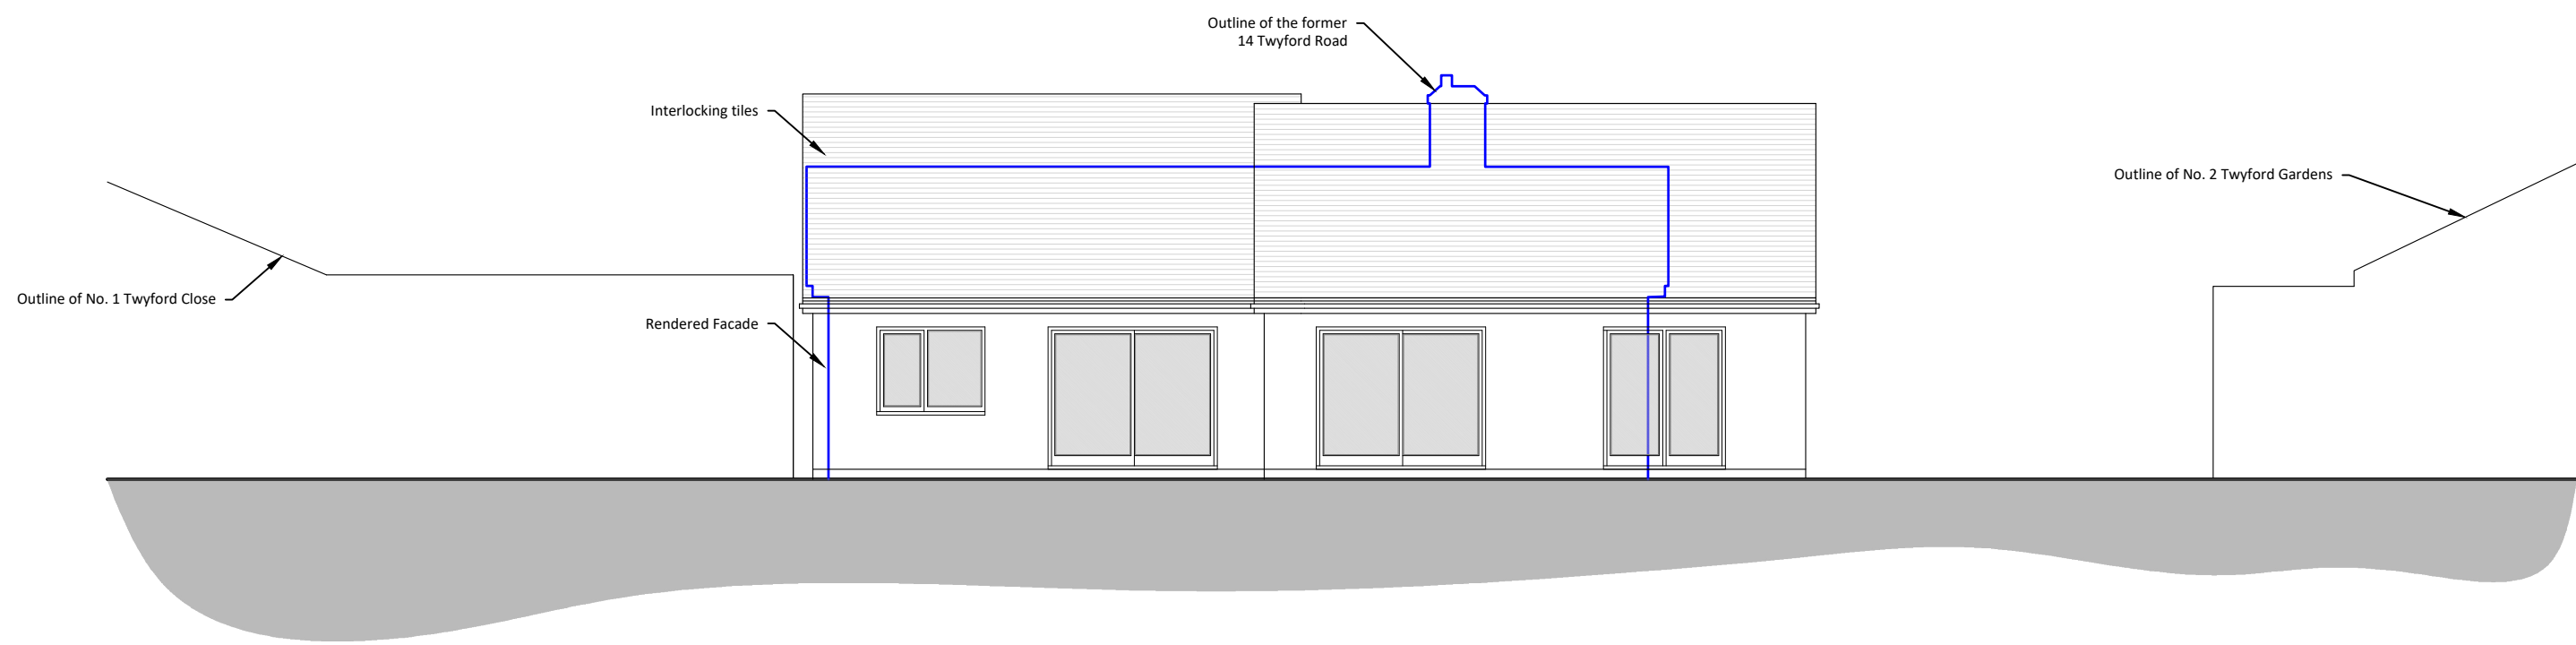

East Elevation 1:100 @ A1

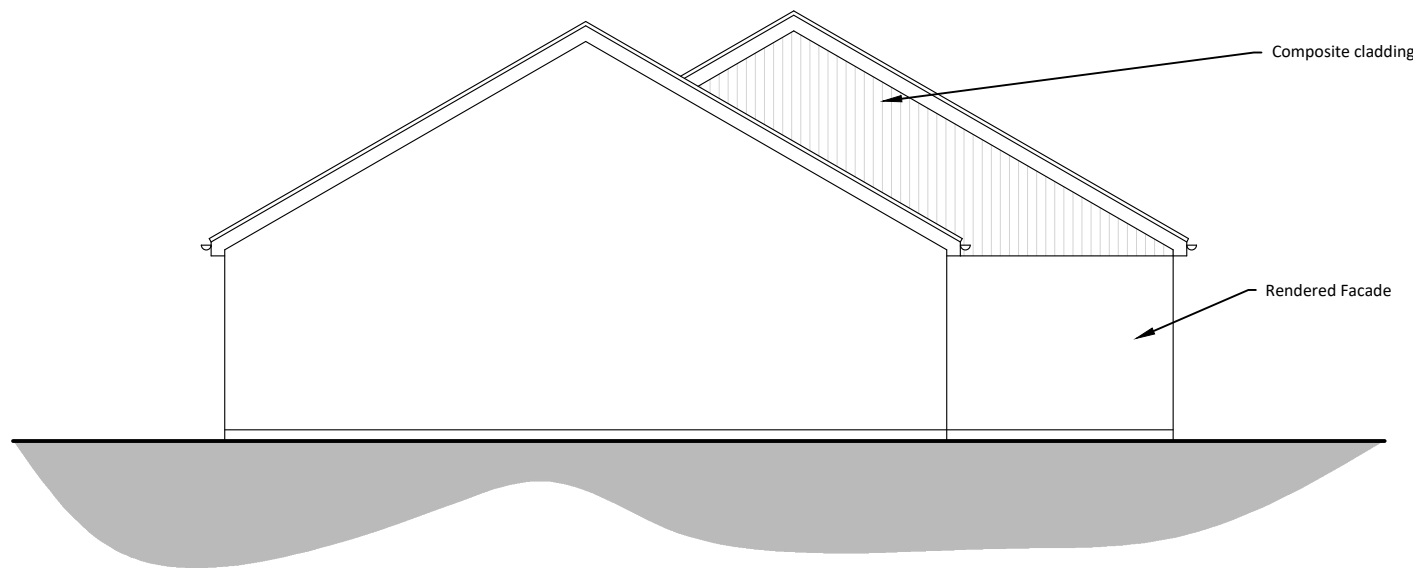

North Elevation 1:100 @ A1

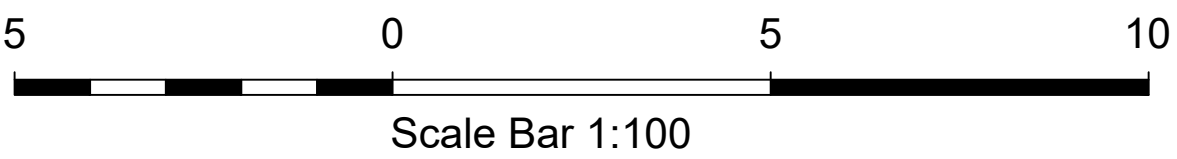

REV	DATE	BY	AMENDMENT
folkesarchitects 1 517803 820829 info@folkesarchitects.co.uk The Old Forge 6 Church Street Durrington Worthing BN13 2NP			
CLIENT			
Mr T Wilson			
JOB TITLE			
Proposed Development 14 Twyford Road Durrington Worthing BN13 2NP			
DRAWING TITLE			
General Arrangement Drawings As Proposed			
DRAWING STATUS			
PLANNING			
NOT FOR CONSTRUCTION USE UNLESS STATED AS 'CONSTRUCTION'			
DATE	SCALE	DRAWN BY	
Feb 2026	1:100@A1	BH	
		CHECKED BY	
		EC	
JOB NO.	DRAWING NO.	REVISION	
25077	2.02	/	