





FRONT ELEVATION PHOTOGRAPH




REAR ELEVATION PHOTOGRAPH

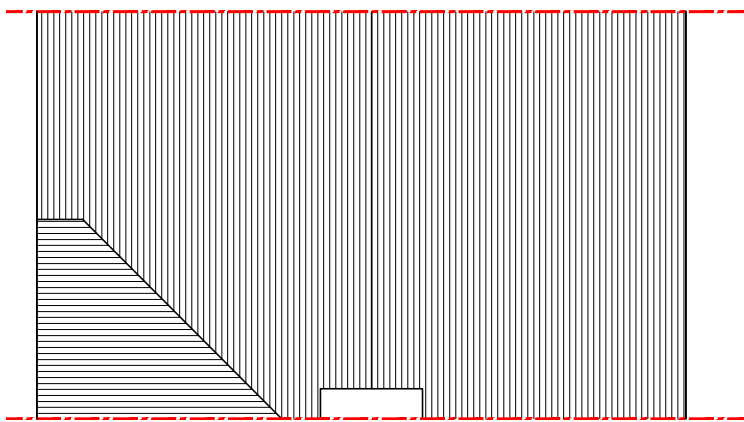


EXISTING ROOF PLAN
Scale 1:100 @ A3

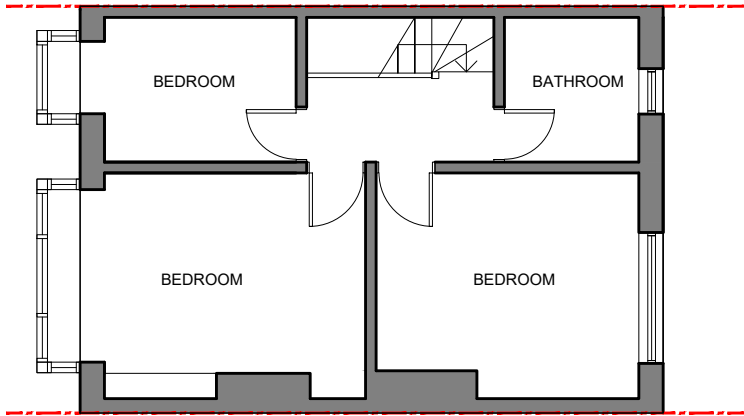


EXISTING FIRST FLOOR PLAN
Scale 1:100 @ A3

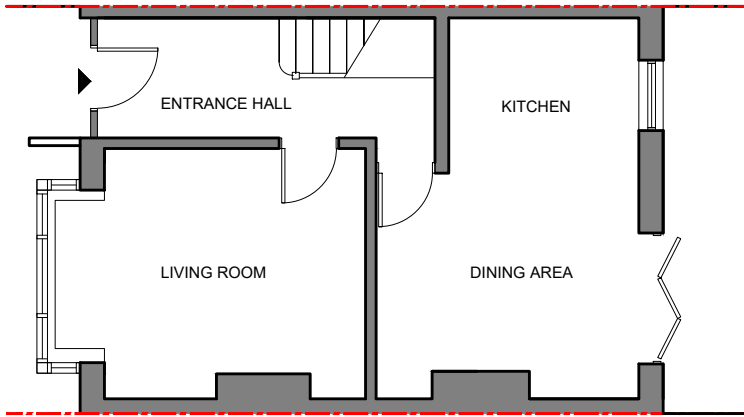


EXISTING GROUND FLOOR PLAN
Scale 1:100 @ A3

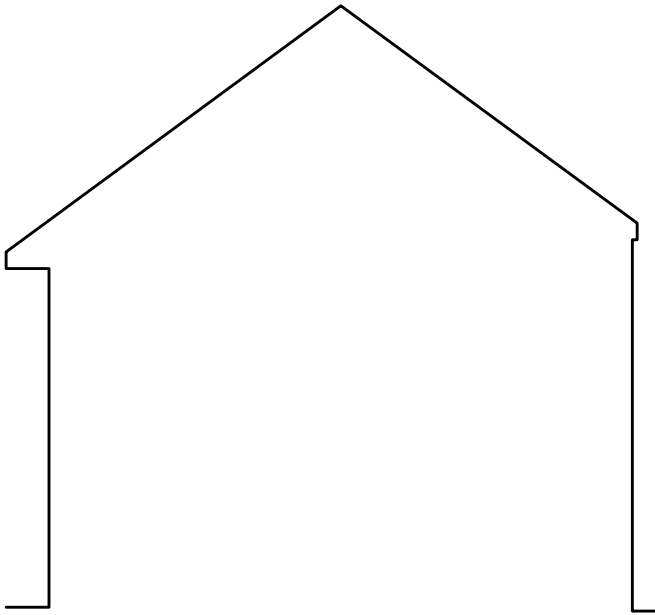


EXISTING SOUTH ELEVATION (SIDE) ELEVATION
Scale 1:100 @ A3

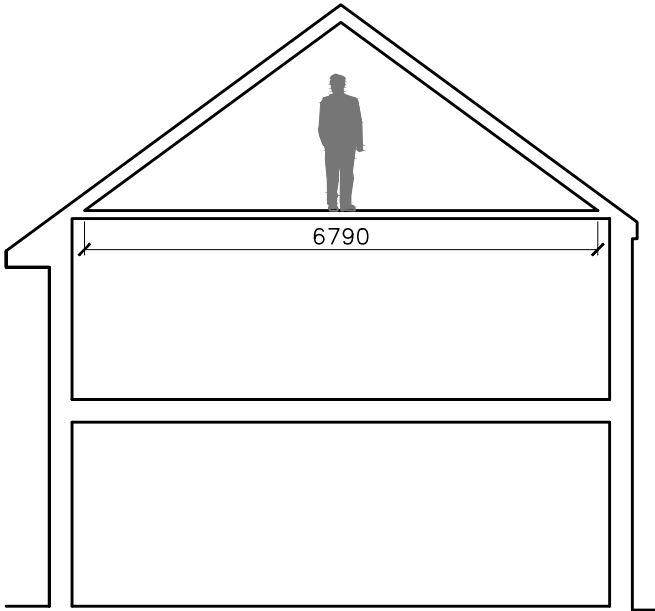


EXISTING GA SECTION
Scale 1:100 @ A3

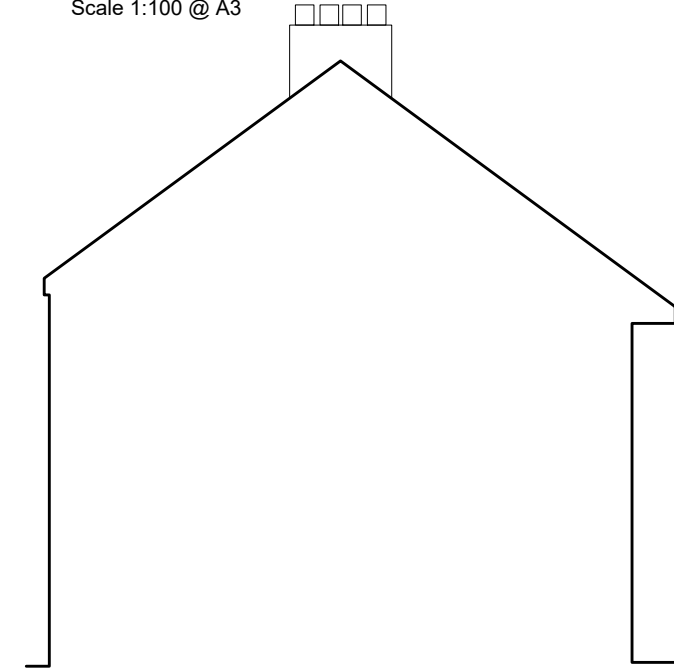


EXISTING NORTH (SIDE) ELEVATION
Scale 1:100 @ A3

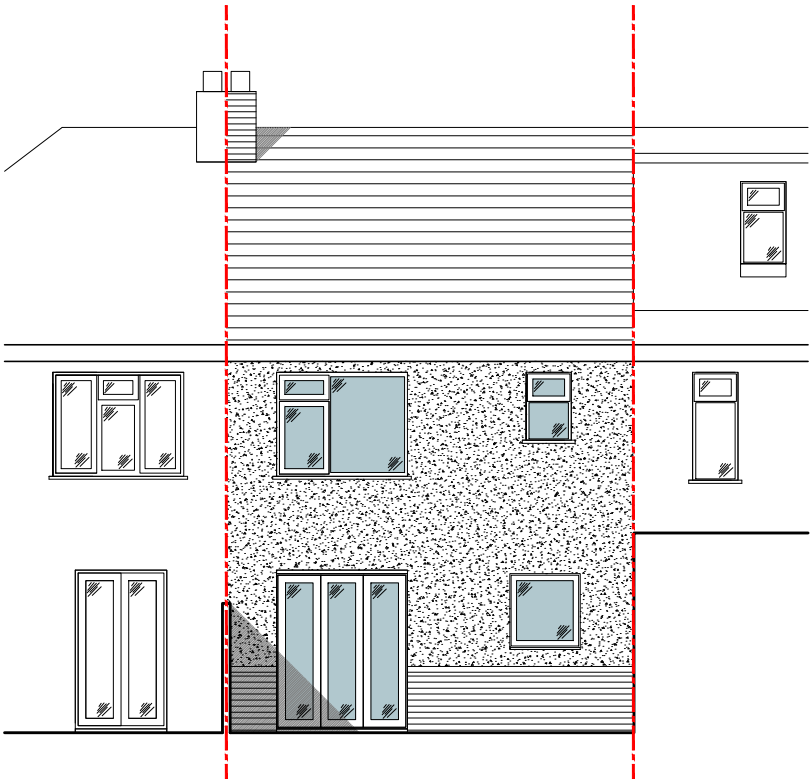

EXISTING EASTERN (REAR) ELEVATION
Scale 1:100 @ A3

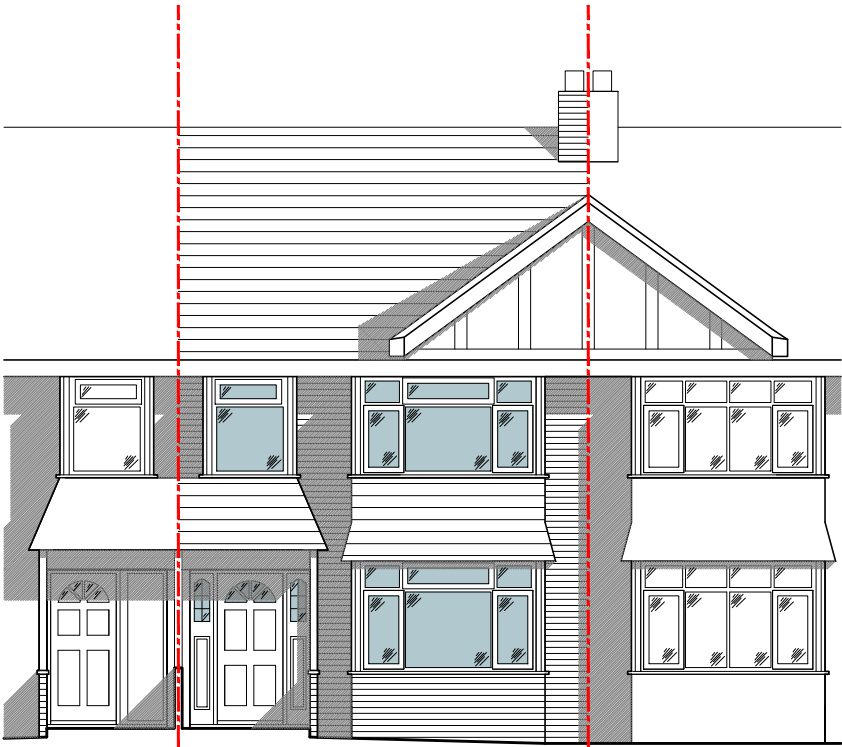

EXISTING WESTERN (FRONT) ELEVATION
Scale 1:100 @ A3

 

@ETRplanning
www.etrplanning.co.uk
ryan@etrplanning.co.uk
07427 668942



REVISION		
A	North and south elevations added.	27.11.2025

PROJECT	12 BOUNSTONE LANE, LANCING	
DRAWING	EXISTING PLANS AND ELEVATIONS	
STAGE	CLD APPLICATION	
JOB NO	199	
DRAWN	RY	
DATE	31.10.2025	
SCALE	1:100 @ A3	

DRAWING NUMBER	AL101A
----------------	--------