

BRIAR CROFT BN13 3EE

REVISION 4

26-04-2026


SCALE 1:50

1

SCALE 1:50



EXISTING PORCH FLOOR PLAN

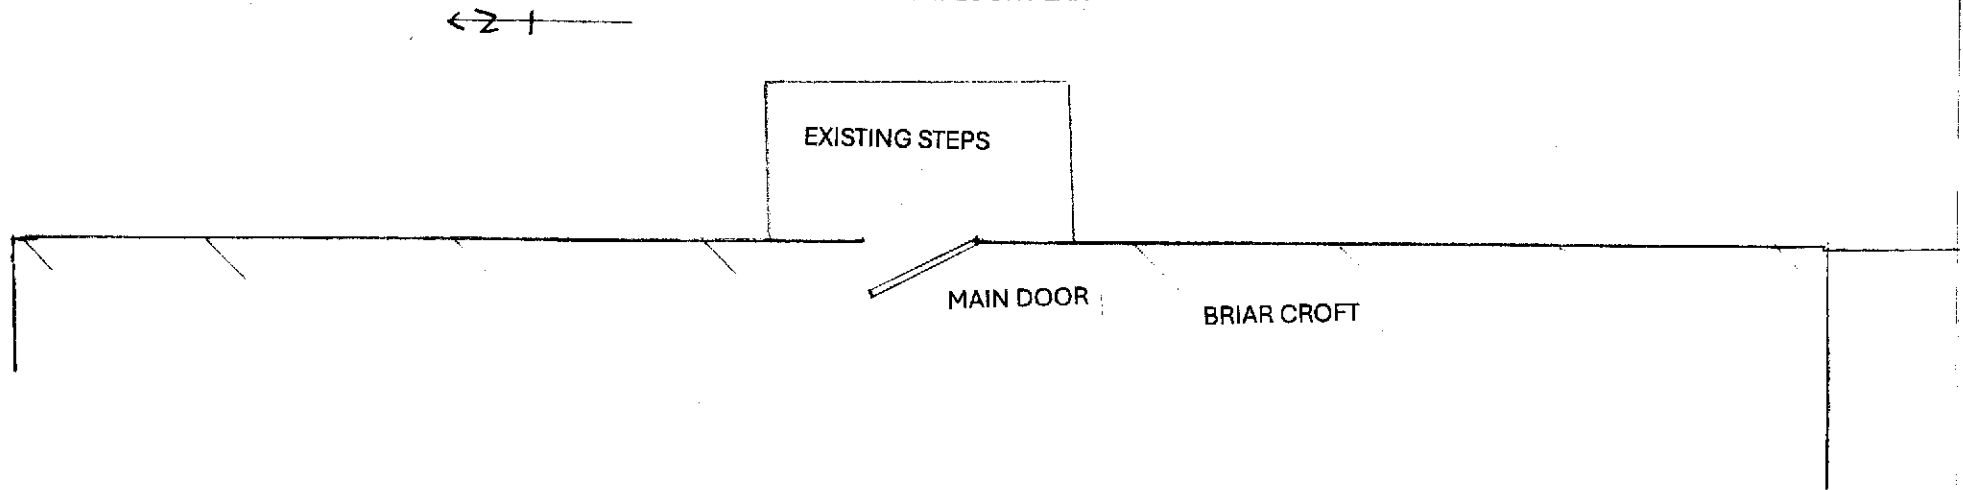

PROPOSED PORCH FLOOR PLAN

