

BRIAR CROFT BN13 3EE


REVISION 4

26-04-2026

SCALE 1:100

3

PROPOSED PORCH WEST ELEVATION

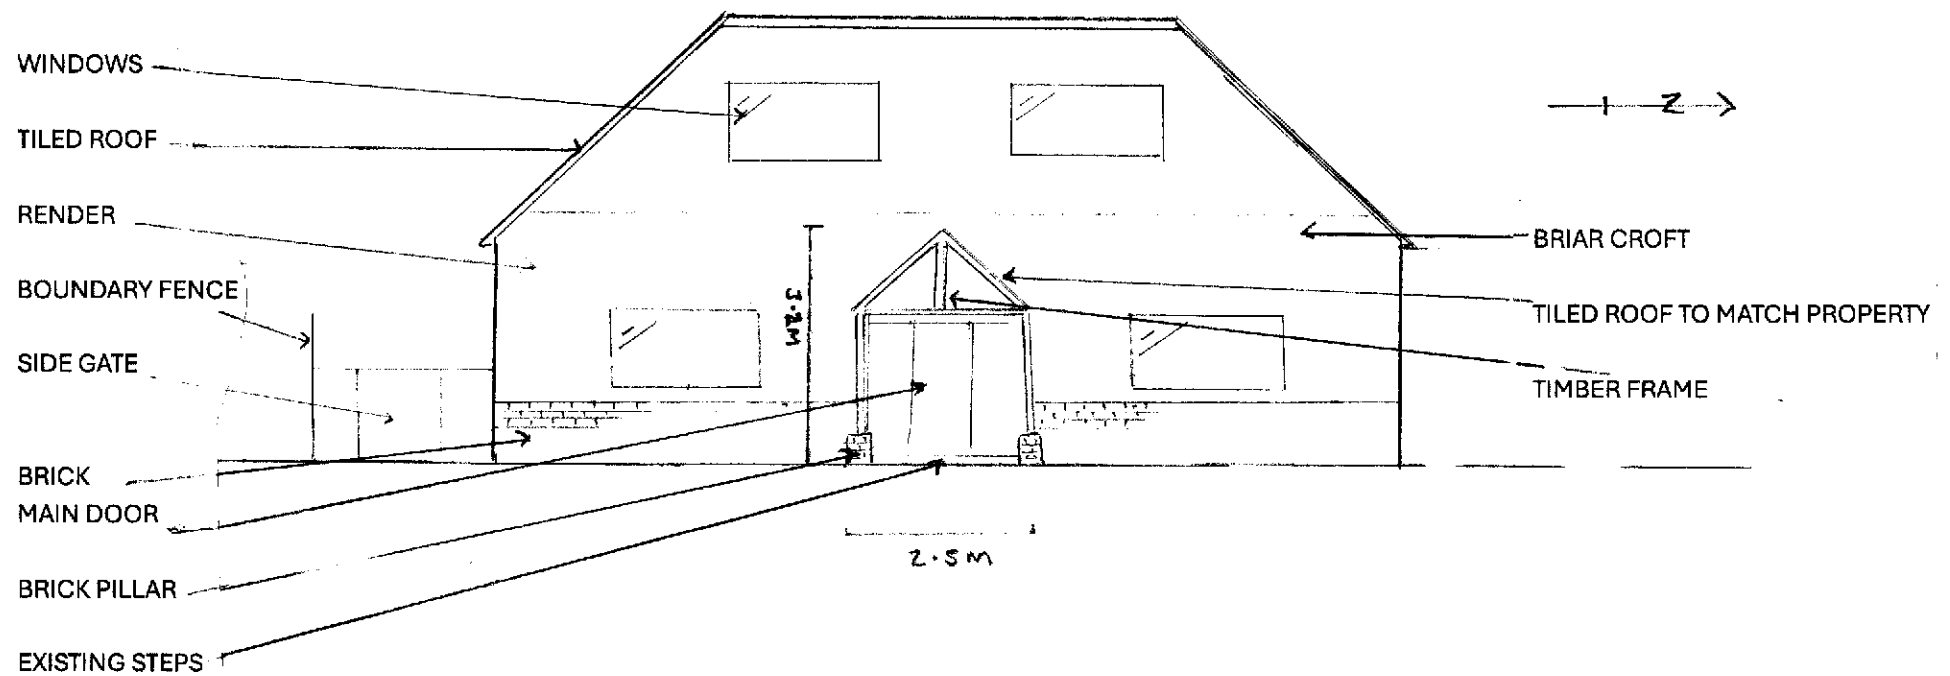

SCALE 1:100

0 1m 2m