

BRIAR CROFT BN13 3EE

REVISION 4


26-04-2026

SCALE 1:100

5

PROPOSED PORCH NORTH ELEVATION

EAST

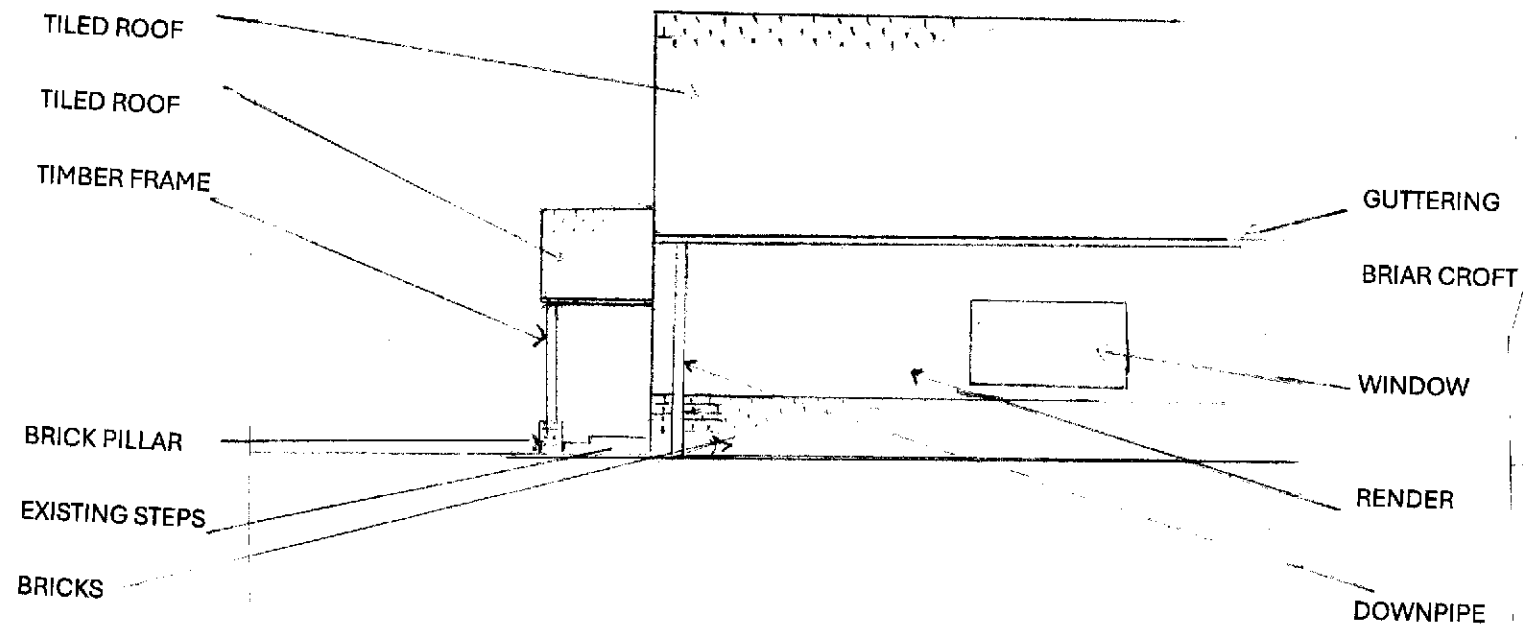

SCALE 1:100

