

BRIAR CROFT BN13 3EE


REVISION 4

26-04-2026

SCALE 1:50

8

EXISTING GARAGE FLOOR PLAN

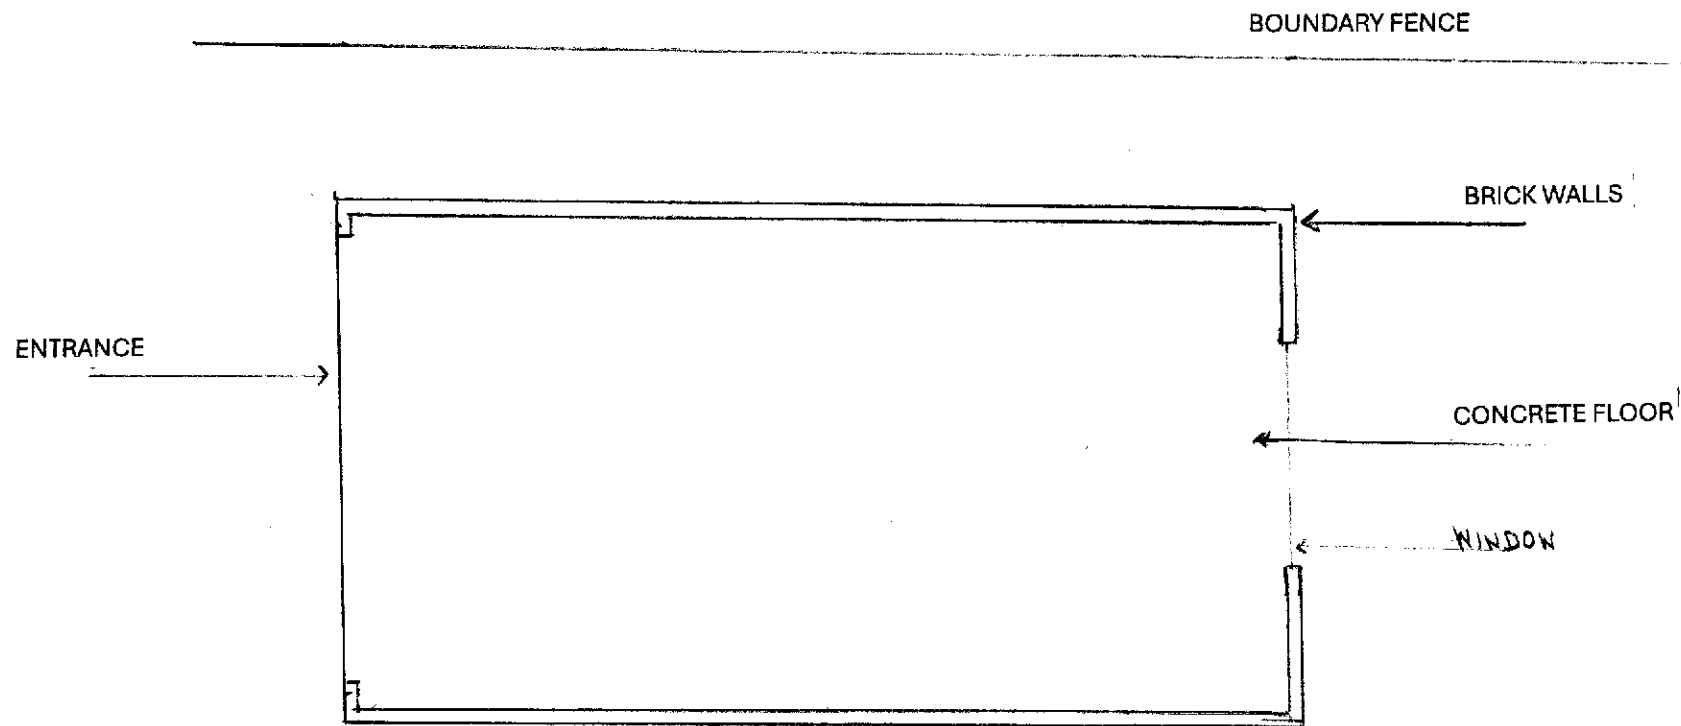

SCALE 1:50

