




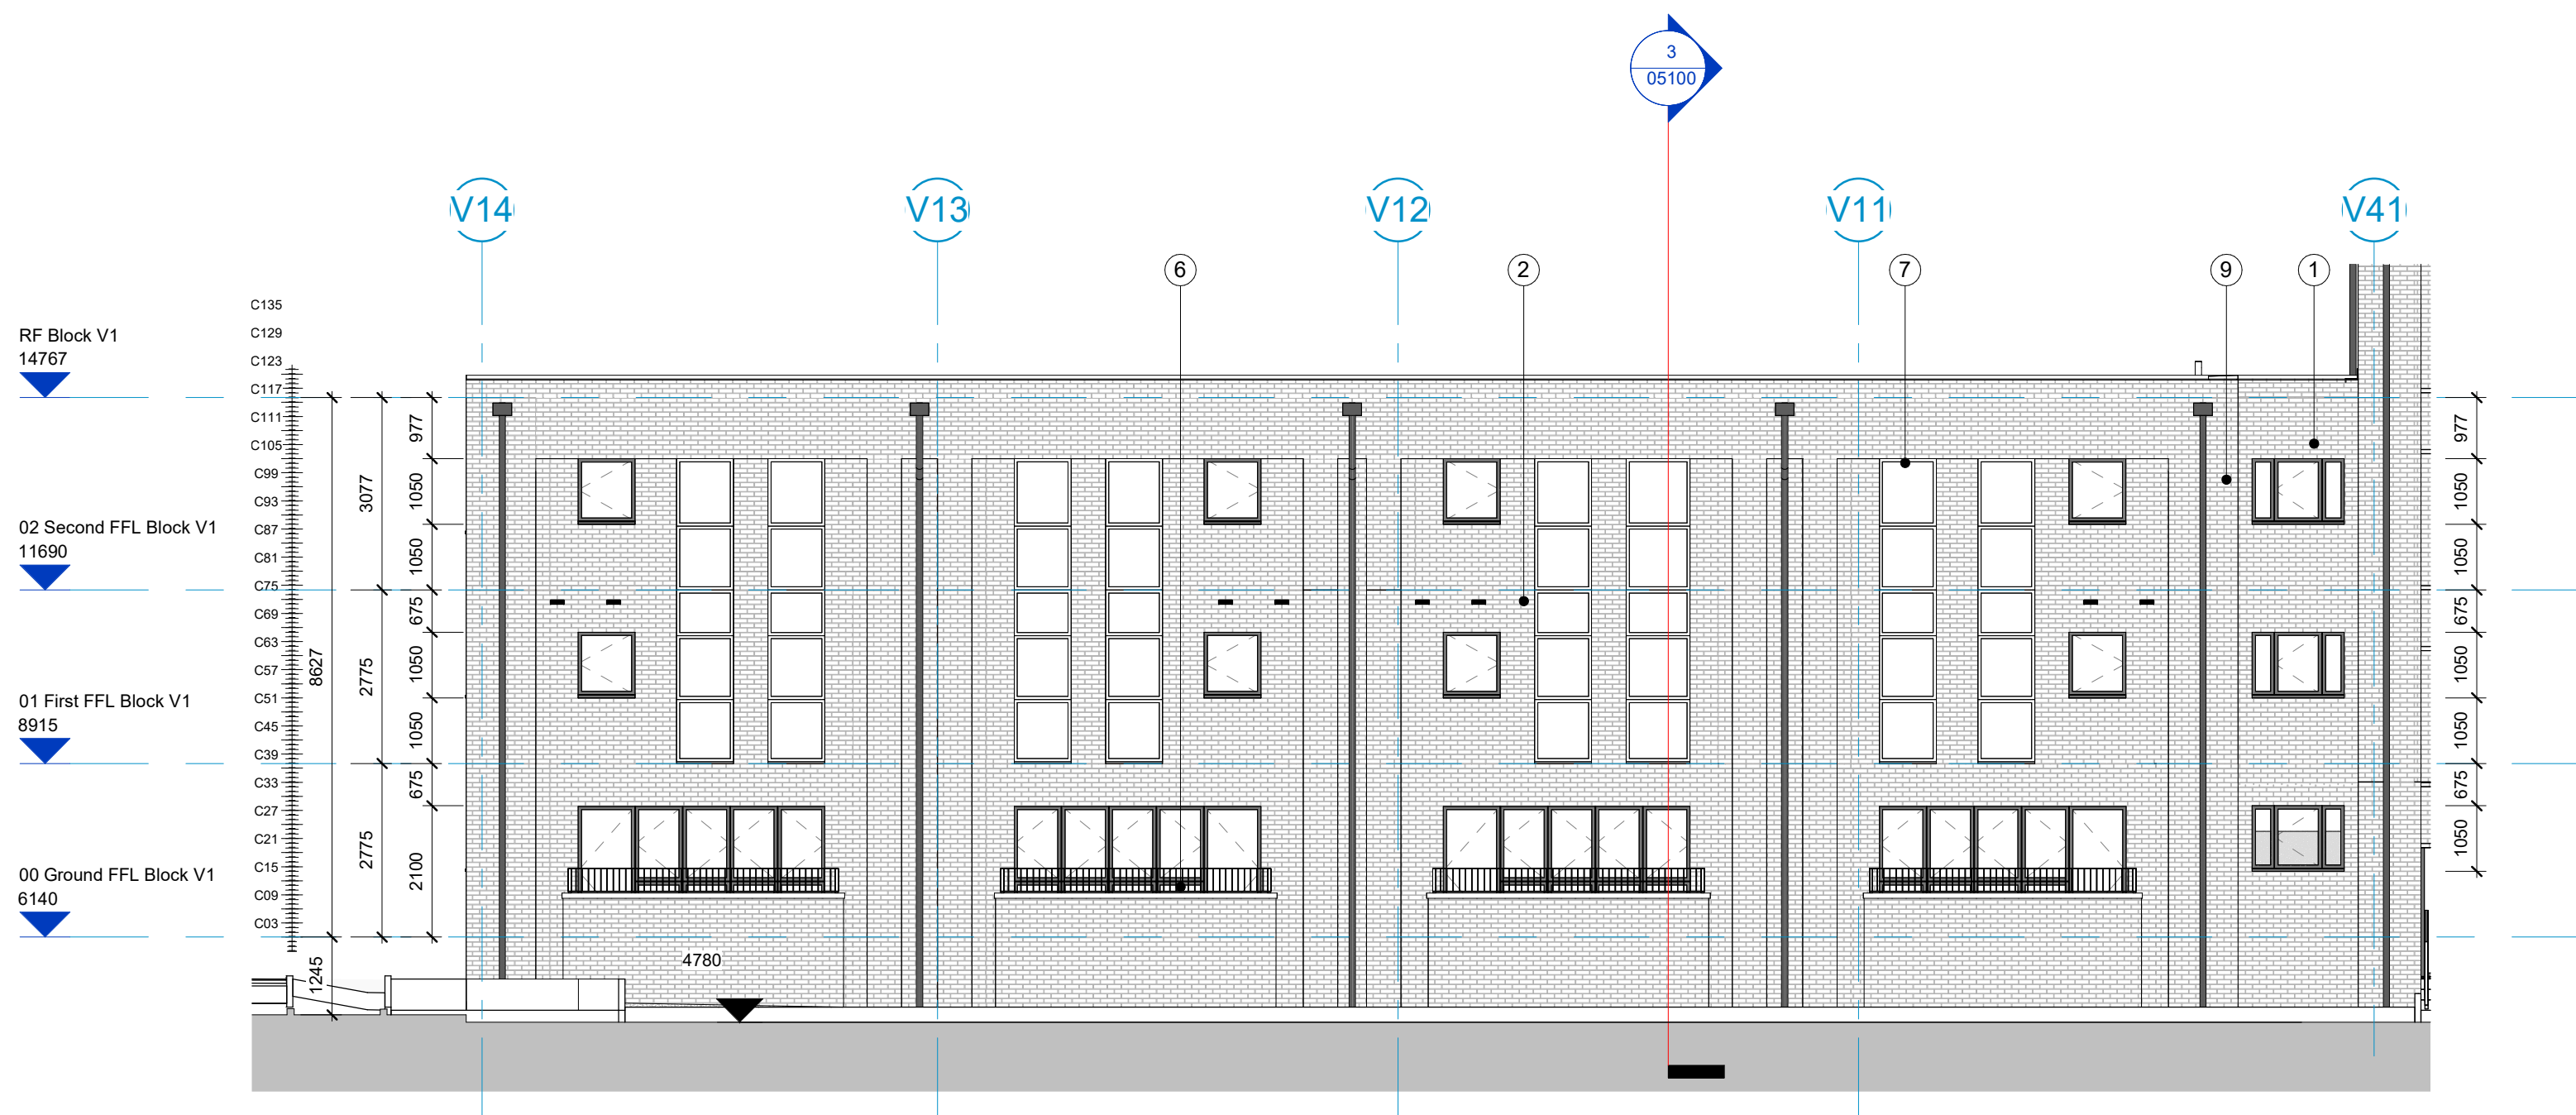

1 North Elevation
1 : 100

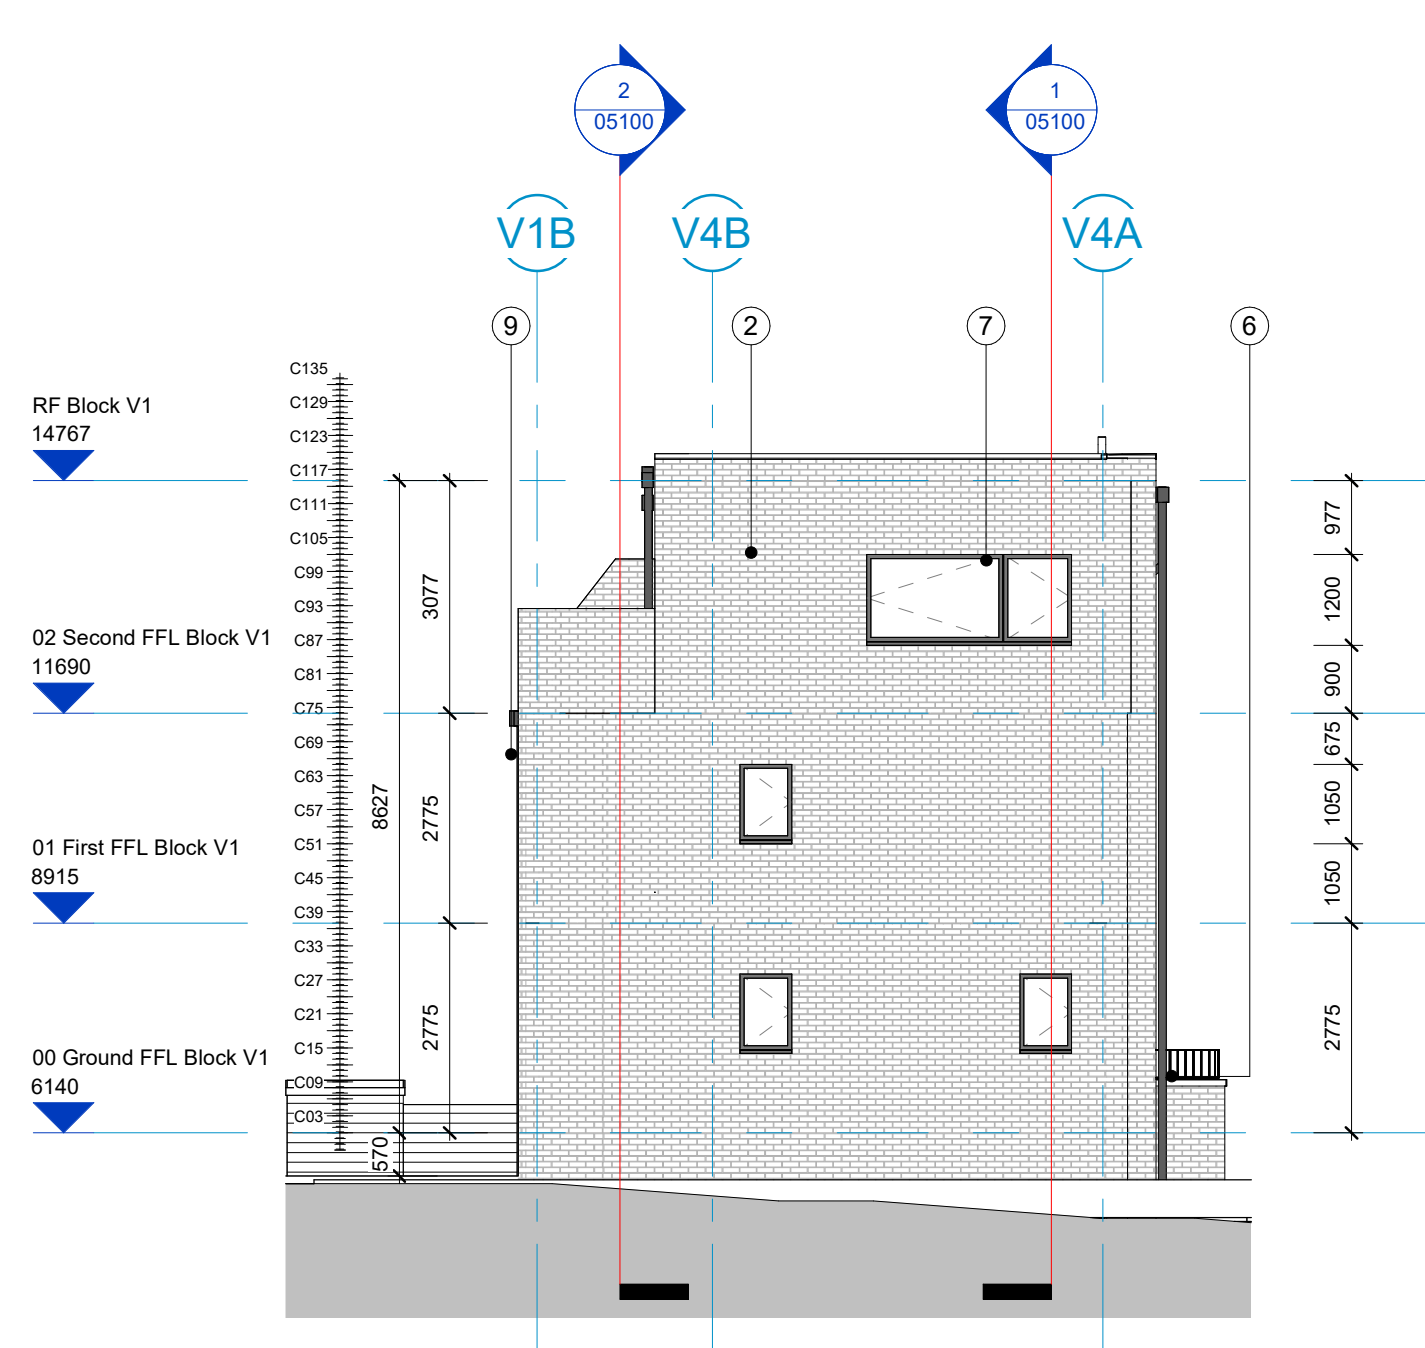


2 East Elevation
1 : 100

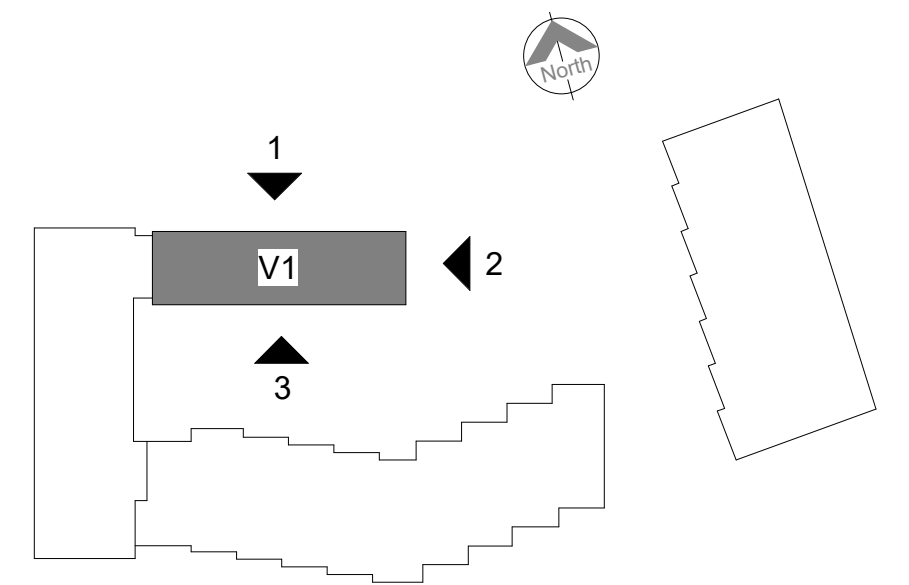

MATERIAL LEGEND:

- 1 Brickwork - Red/Brown
- 2 Brickwork - Silver Grey
- 3 Stack Bond brickwork - Silver Brick
- 4 Cladding - panels
- 5 Cladding - standing seam
- 6 Balcony Balustrade - Vertical Railings
- 7 Windows - Aluminium frames
- 8 Reflective glass panels
- 9 Rain water pipes
- 11 Cladding - standing seam (Penthouse)
- 12 Stack Bond brickwork Red - Brown

NOTE:
For cladding and brickwork specifications
please refer to Condition 15(A) Planning
Condition

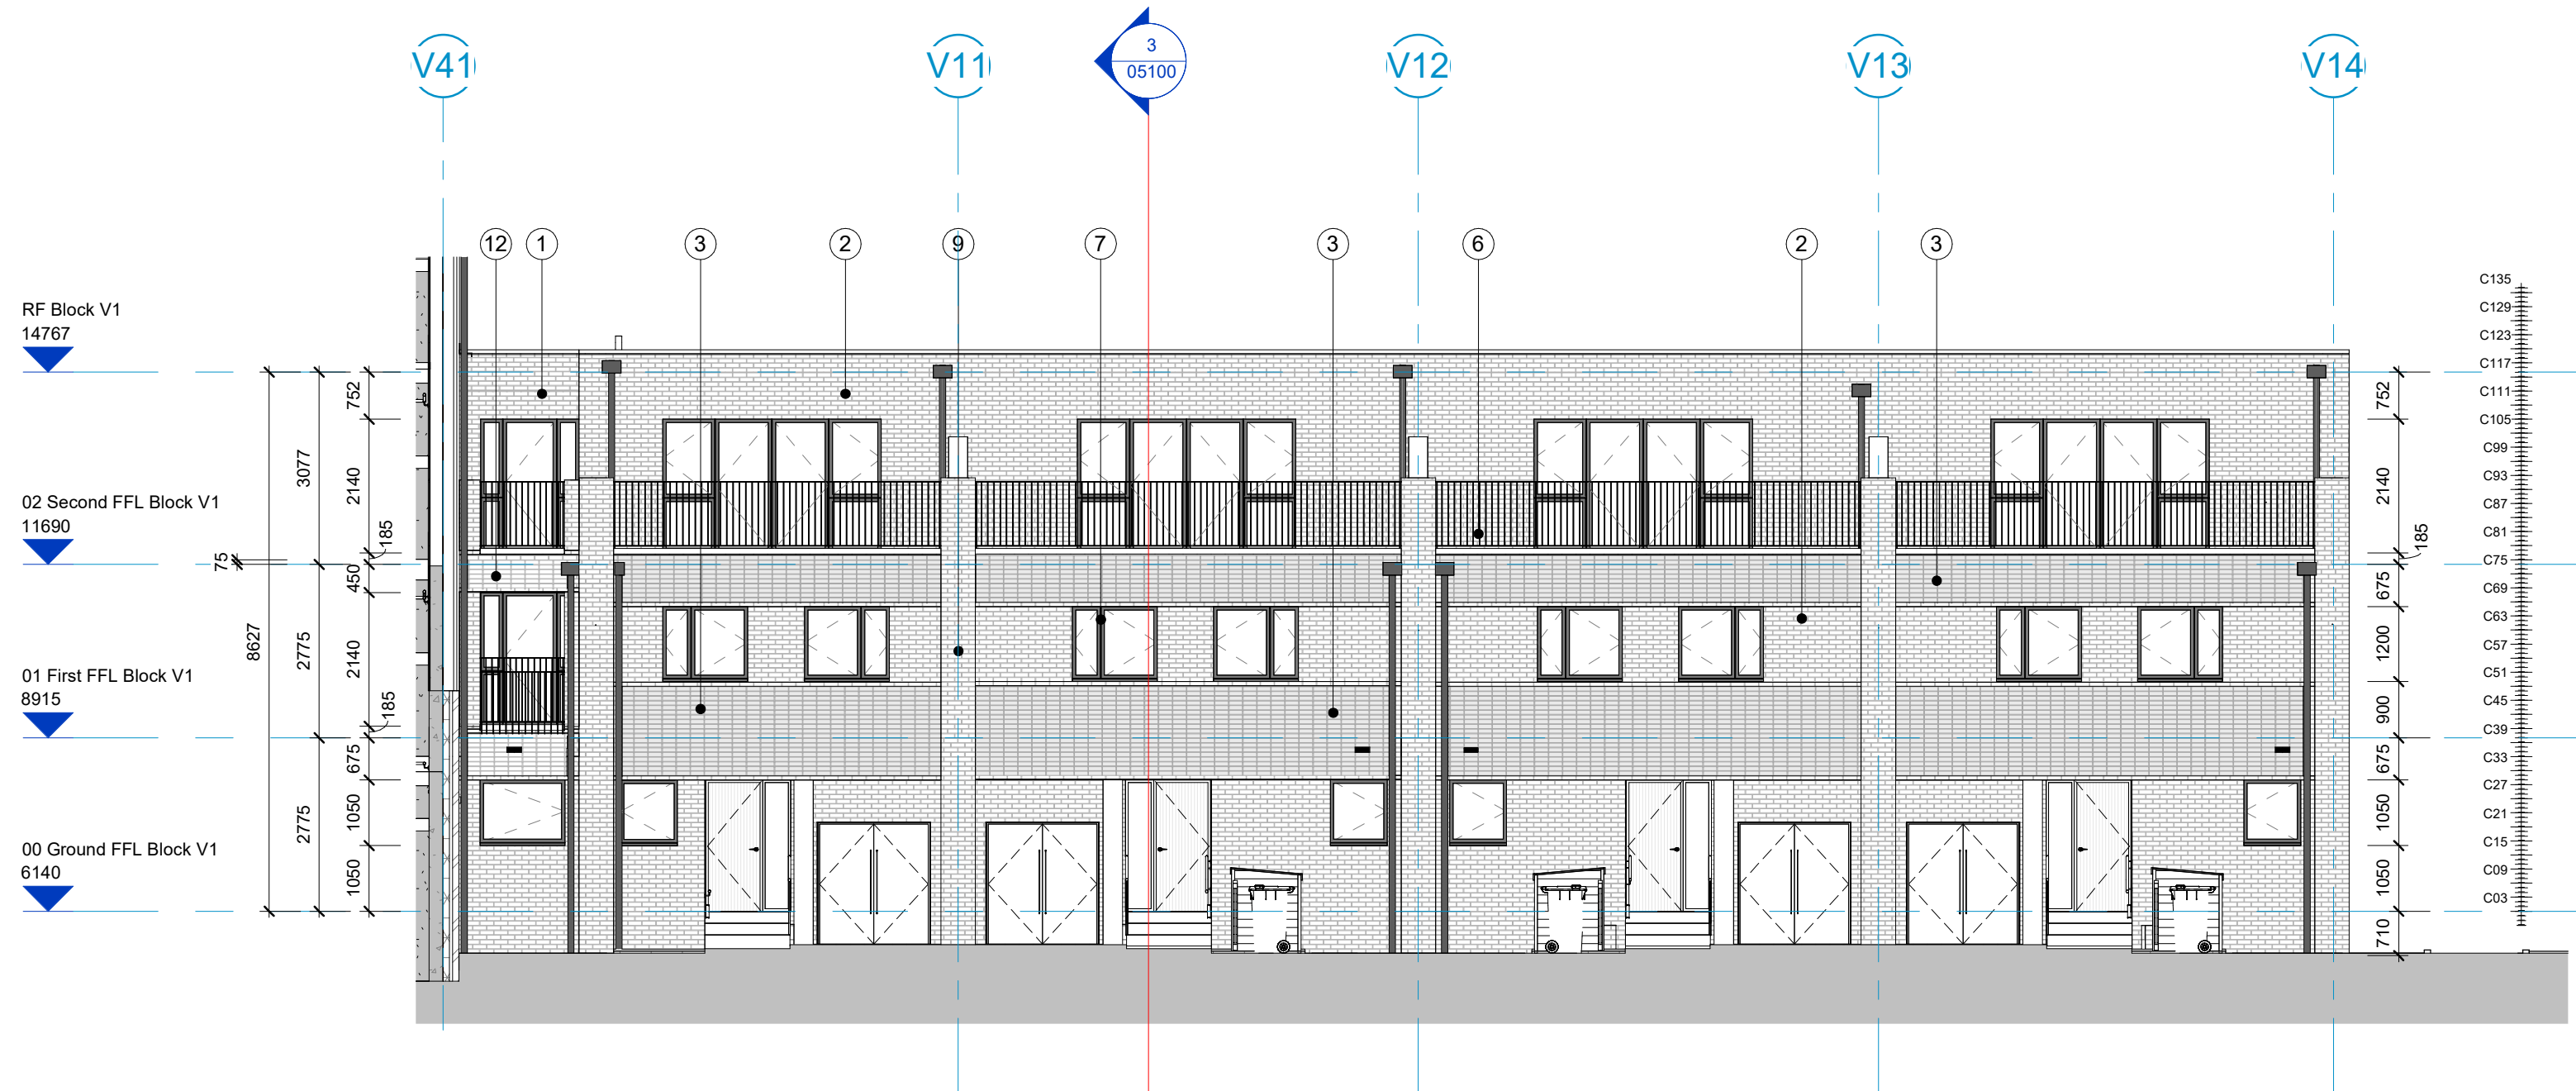

3 South Elevation
1 : 100

P8	05.06.26	Update materials for planning	sw	sw
P7	08.01.26	General updates	sw	sw
P6	13.06.25	Issue for client review	sw	rh
P5	16.01.25	Material tags revised	sw	rh
P4	19.12.24	Preliminary issue for comments	th	sw
Rev	Date	Revision Details	Dr	Ch

London: 76 Great Suffolk Street, London, SE1 0BL
T 020 7928 2773 E london@ecearchitecture.com
Sussex: 64-68 Brighton Road, Worthing, West Sussex, BN11 2EN
T 01903 248777 E sussex@ecearchitecture.com
Bristol: Westworks, Beacon Tower, Colston Street, Bristol, BS1 4XE
T 0117 214 1101 E bristol@ecwestworks.com
ECE Architecture
www.ecearchitecture.com

Client Name



CAYUGA 018 LLP

Job Title
Land at Former 5 Brighton Road,
Shoreham-By-Sea BN43 6RN

Drawing Title
Block V1 Elevations

Scale
1:100 @ A1 / 1:200 @ A3
meters 2 4 6 8 10

Drawn SW Checked SW Date 07/30/24

Project Originator Zone Level Type Displ. Drg. No. Rev
7485 -ECE- V1 -XX- GA - A -04100_P8
Status

Preliminary

- Proprietary cavity closer
- Closed state cavity barrier (30 mins)
- Open state cavity barrier (30 mins)
- FR Fire rated windows (60 mins)
- Movement joint

Barrier and MJ key
1 : 25