





1 North Elevation
1 : 100

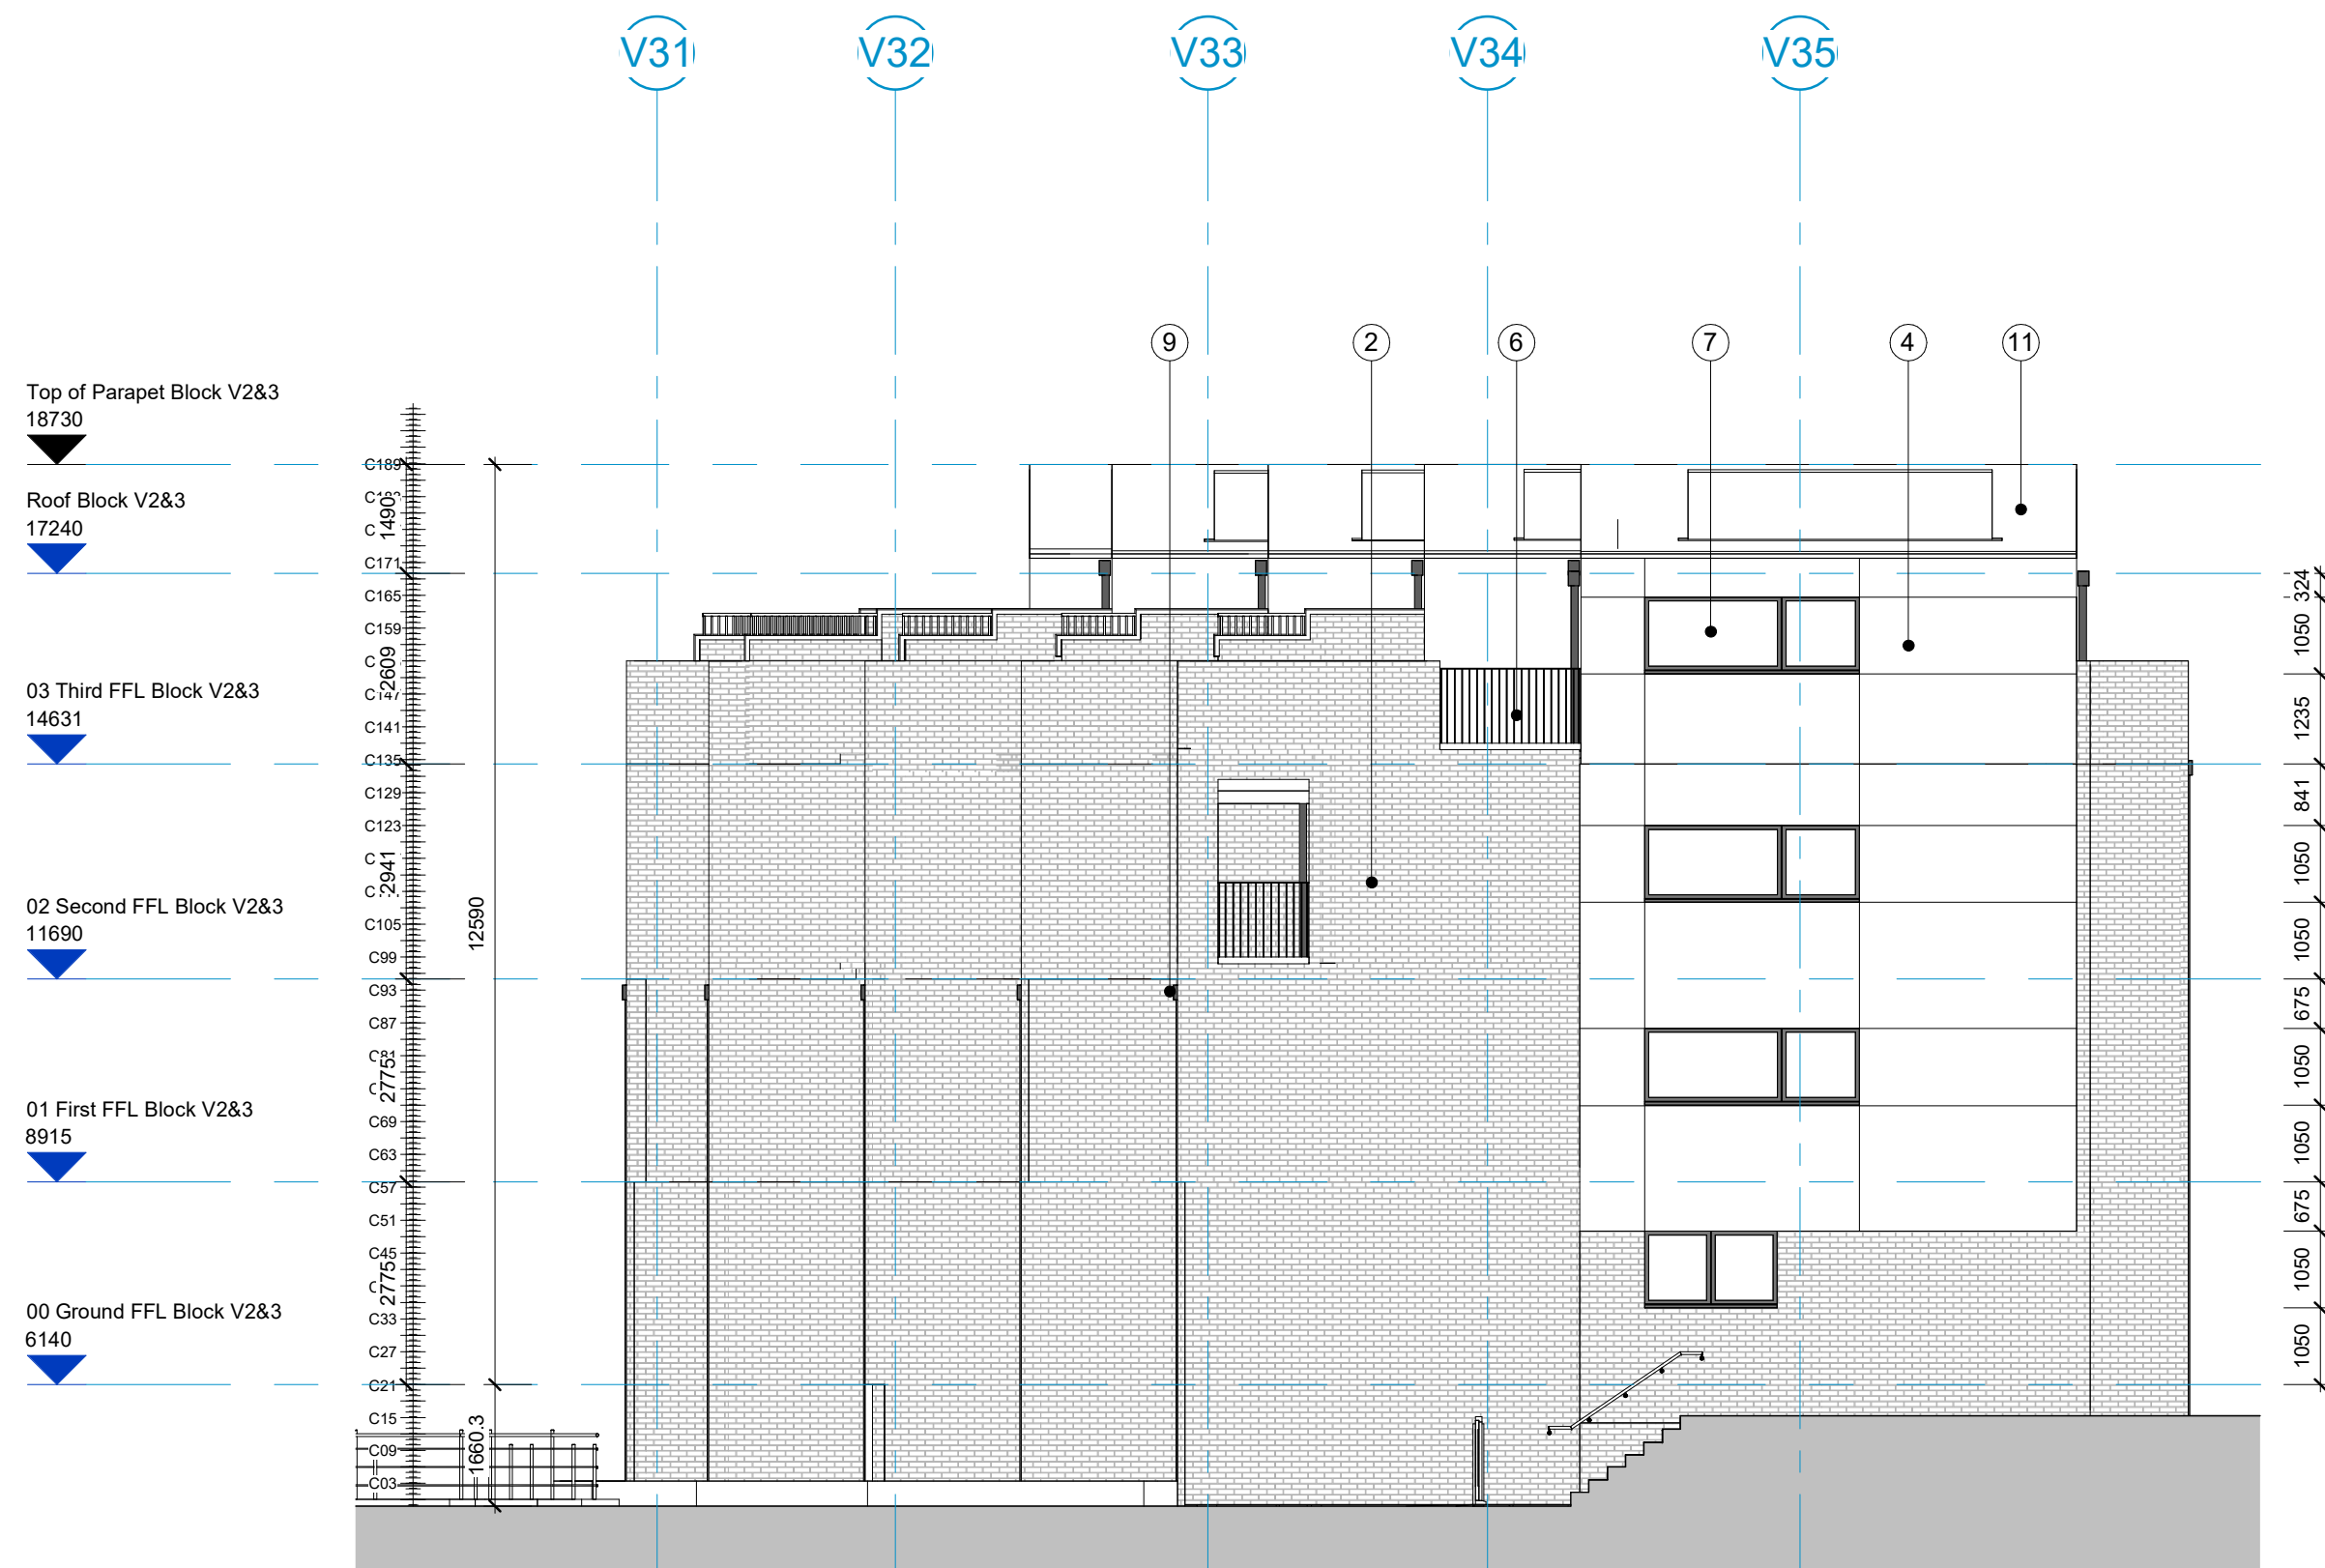

2 East Elevation
1 : 100

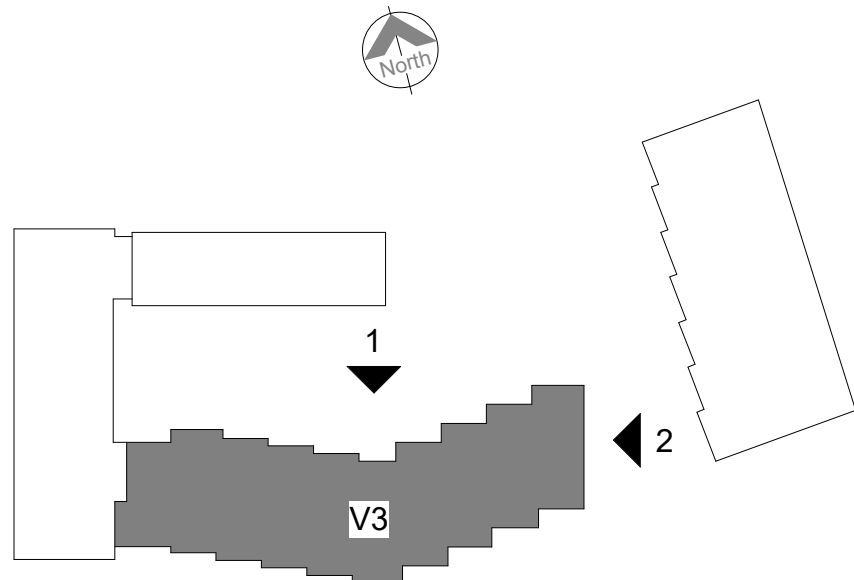

MATERIAL LEGEND:

- 1 Brickwork - Red/Brown
- 2 Brickwork - Silver Grey
- 3 Stack Bond brickwork - Silver Brick
- 4 Cladding - panels
- 5 Cladding - standing seam
- 6 Balcony Balustrade - Vertical Railings
- 7 Windows - Aluminium frames
- 8 Reflective glass panels
- 9 Rain water pipes
- 11 Cladding - standing seam (Penthouse)
- 12 Stack Bond brickwork Red - Brown

NOTE:
For cladding and brickwork specifications
please refer to Condition 15(A) Planning
Condition

P8	05.06.26	Update materials for planning	sw	sw
C1	20.05.26	Construction issue	rh	sw
P7	08.01.26	General updates	sw	sw
P6	13.06.25	Issue for client review	sw	rh
P5	16.01.25	Material tags revised	sw	rh
Rev	Date	Revision Details	Dr	Ch



Client Name



CAYUGA 018 LLP

Job Title
Land at Former 5 Brighton Road,
Shoreham-By-Sea BN43 6RN

Drawing Title
Block V3 North & East Elevation

Scale
1:100 @ A1 / 1:200 @ A3
meters 2 4 6 8 10

Drawn SW Checked SW Date 07/30/24

Project	Originator	Zone	Level	Type	Displ.	Drq. No.	Rev
7485	-ECE-	V3	XX	GA	-A	-04300_P8	
Status							

Construction