


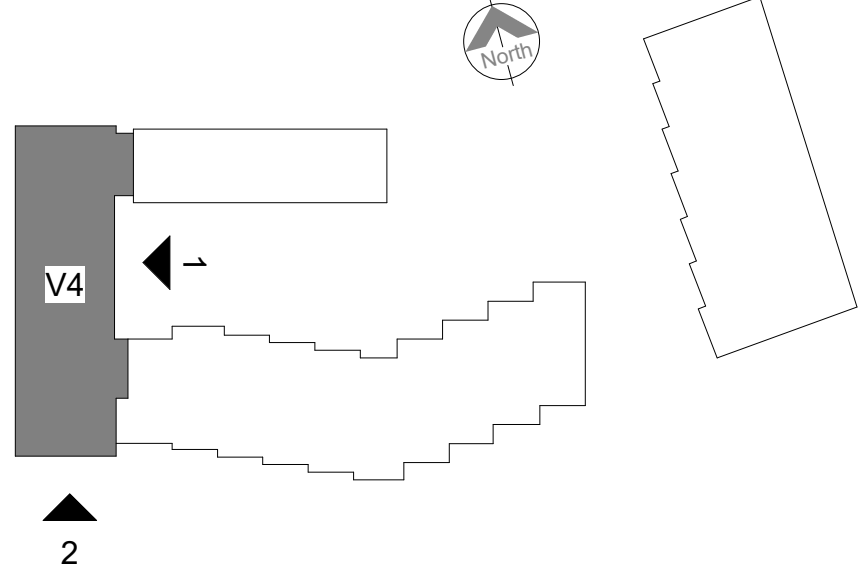

2



3 East Elevation
1 : 100

MATERIAL LEGEND:


- 1 Brickwork - Red/Brown
- 2 Brickwork - Silver Grey
- 3 Stack Bond brickwork - Silver Brick
- 4 Cladding - panels
- 5 Cladding - standing seam
- 6 Balcony Balustrade - Vertical Railings
- 7 Windows - Aluminium frames
- 8 Reflective glass panels
- 9 Rain water pipes
- 11 Cladding - standing seam (Penthouse)
- 12 Stack Bond brickwork Red - Brown

NOTE:
For cladding and brickwork specifications
please refer to Conditino 15(A) Planning
Condition

LEGEND:

- Movement Joint as SE drawings

Note: RWP in abeyance and subject to co-ordination with
civils engineer.

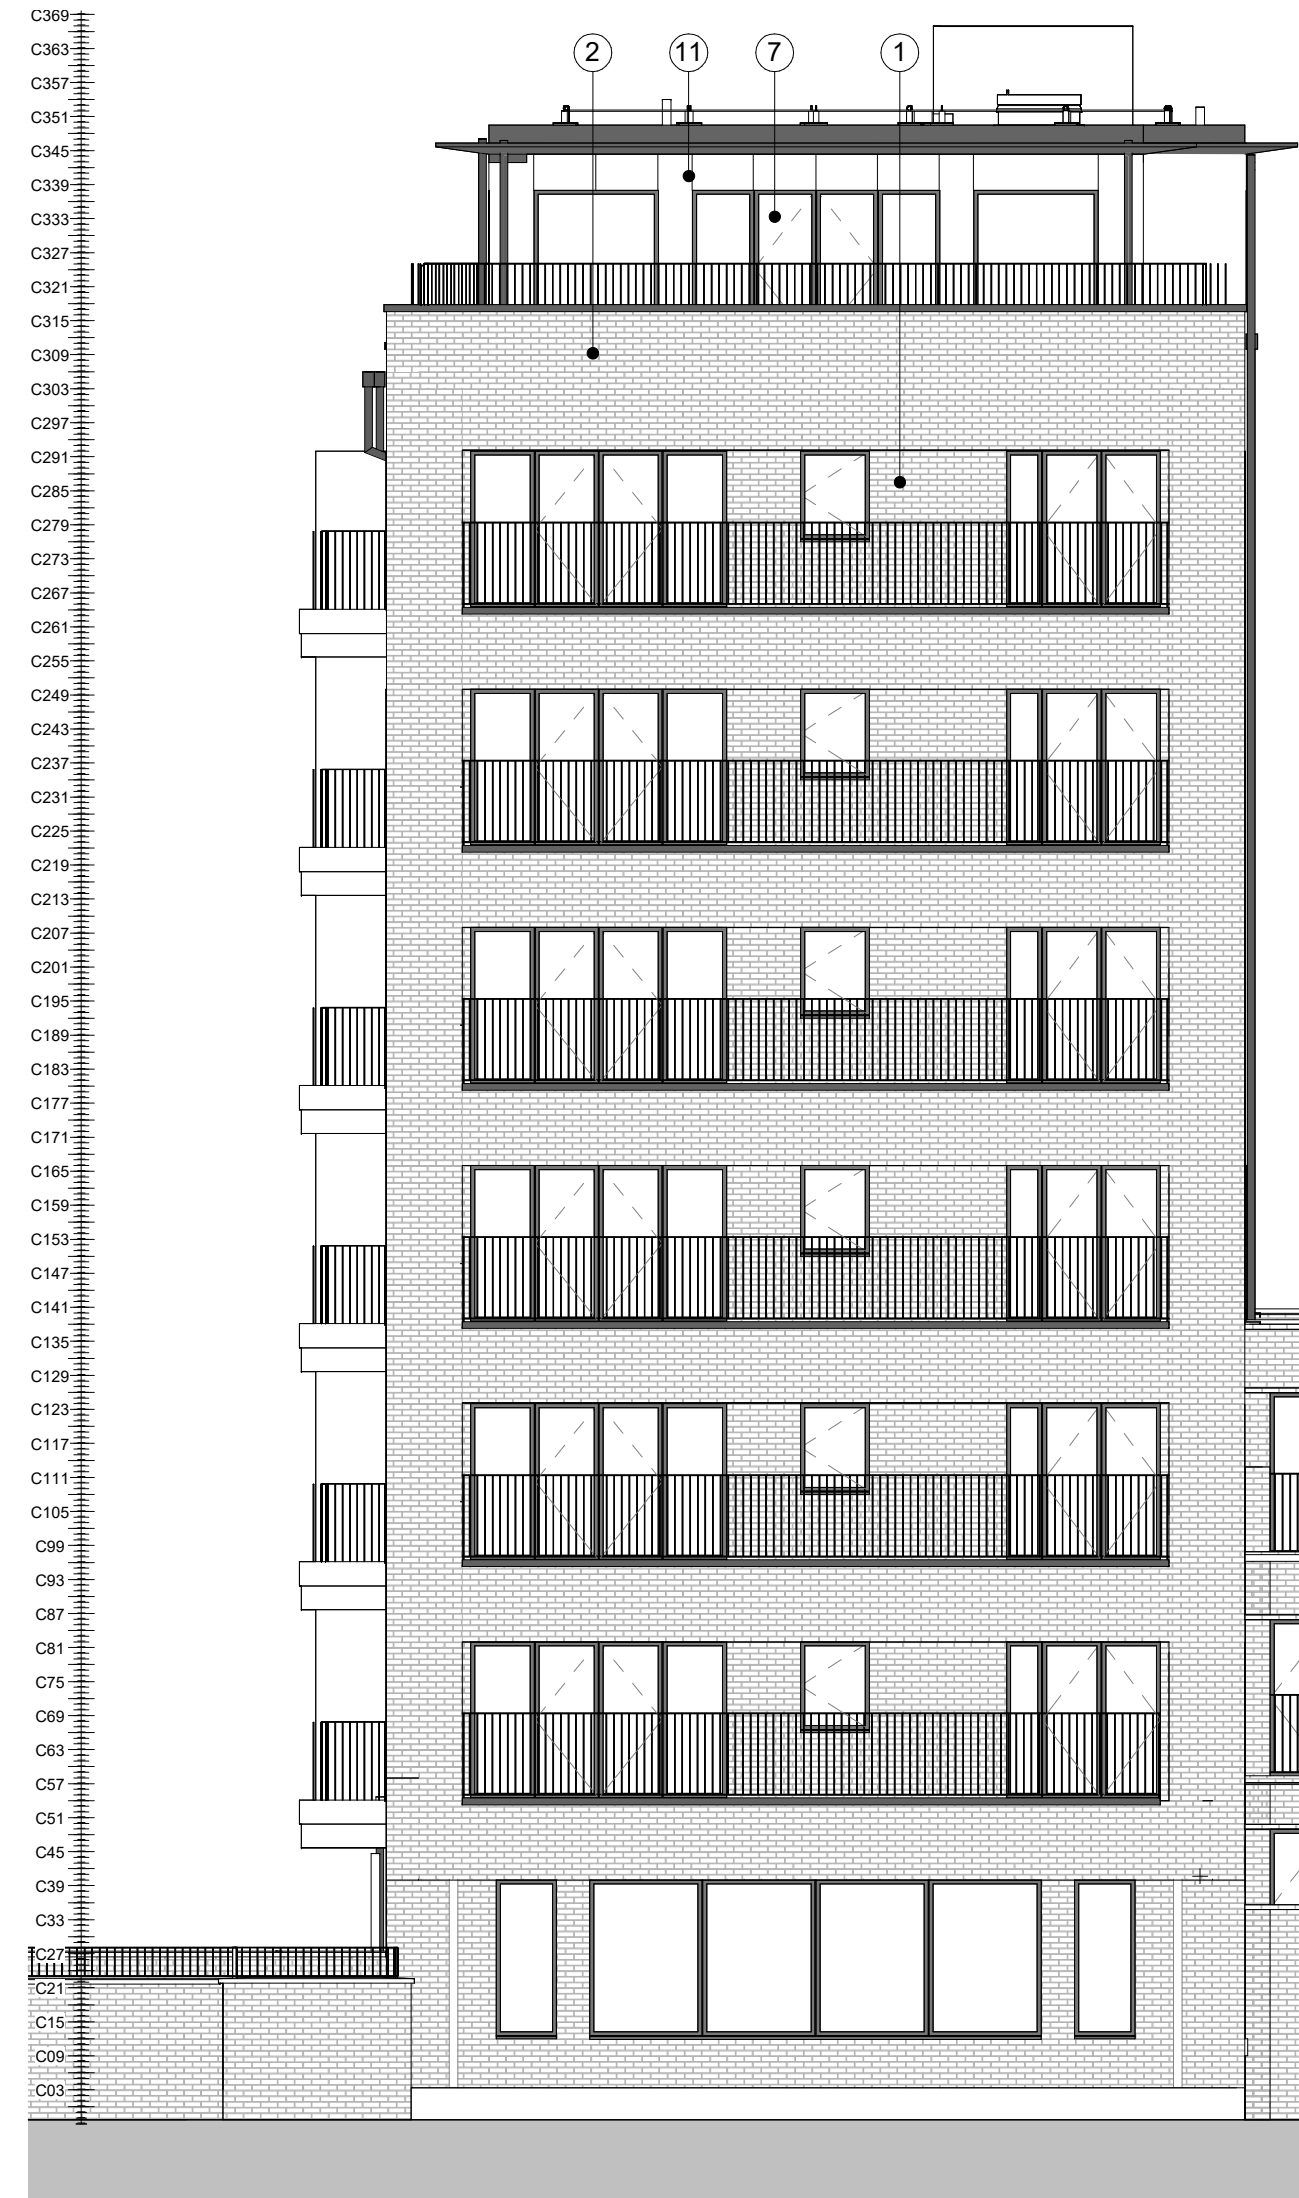

2 South Elevation
1 : 100

Client Name



CAYUGA 018 LLP

Job Title

Land at Former 5 Brighton Road,
Shoreham-By-Sea BN43 6RN

Drawing Title

Block V4 East & South Elevation

Scale

1:100 @ A1 / 1:200 @ A3

meters 2 4 6 8 10

Drawn

SW

Checked

SW

Date

07/30/24

Project

7485 - ECE - V4 - XX - GA - A -04400

Status

P12 05.06.26 Update materials for planning sw sw
C3 28.05.26 Revised for approval rh sw
C2 26.05.26 Revised for approval rh sw
Rev Date Revision Details Dr Ch

APPROVAL

London: 76 Great Suffolk Street,
London, SE1 0BL

T 020 7928 2773 E london@ecearchitecture.com

Sussex: 64-68 Brighton Road,
Worthing, West Sussex, BN11 2EN

T 01903 248777 E sussex@ecearchitecture.com

Bristol: Westworks, Beacon Tower,
Colston Street, Bristol, BS1 4XE

T 0117 214 1101 E bristol@ecewestworks.com

ECE Architecture
www.ecearchitecture.com

Revit Plot Date: 10/06/2026 09:29:51