


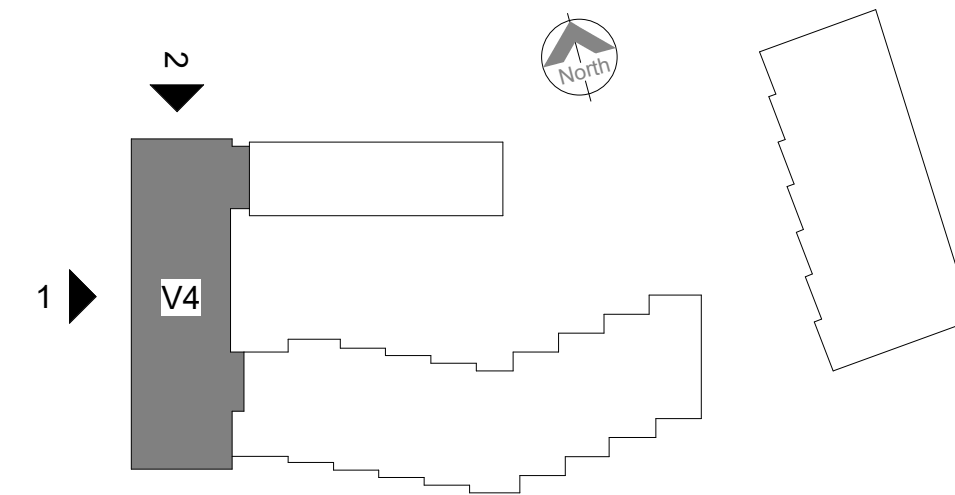

1 West Elevation
1 : 100

MATERIAL LEGEND:

- 1 Brickwork - Red/Brown
- 2 Brickwork - Silver Grey
- 3 Stack Bond brickwork - Silver Brick
- 4 Cladding - panels
- 5 Cladding - standing seam
- 6 Balcony Balustrade - Vertical Railings
- 7 Windows - Aluminium frames
- 8 Reflective glass panels
- 9 Rain water pipes
- 11 Cladding - standing seam (Penthouse)
- 12 Stack Bond brickwork Red - Brown

NOTE:
For cladding and brickwork specifications please refer to Condittino 15(A) Planning Condition

LEGEND:

----- Movement Joint as SE drawings

Note: RWP in abeyance and subject to co-ordination with civils engineer.

Client Name



CAYUGA 018 LLP

Job Title

Land at Former 5 Brighton Road,
Shoreham-By-Sea BN43 6RN

Drawing Title


Block V4 West & North Elevation

Scale

1:100 @ A1 / 1:200 @ A3

0 2 4 6 8 10
meters

2 North Elevation
1 : 100

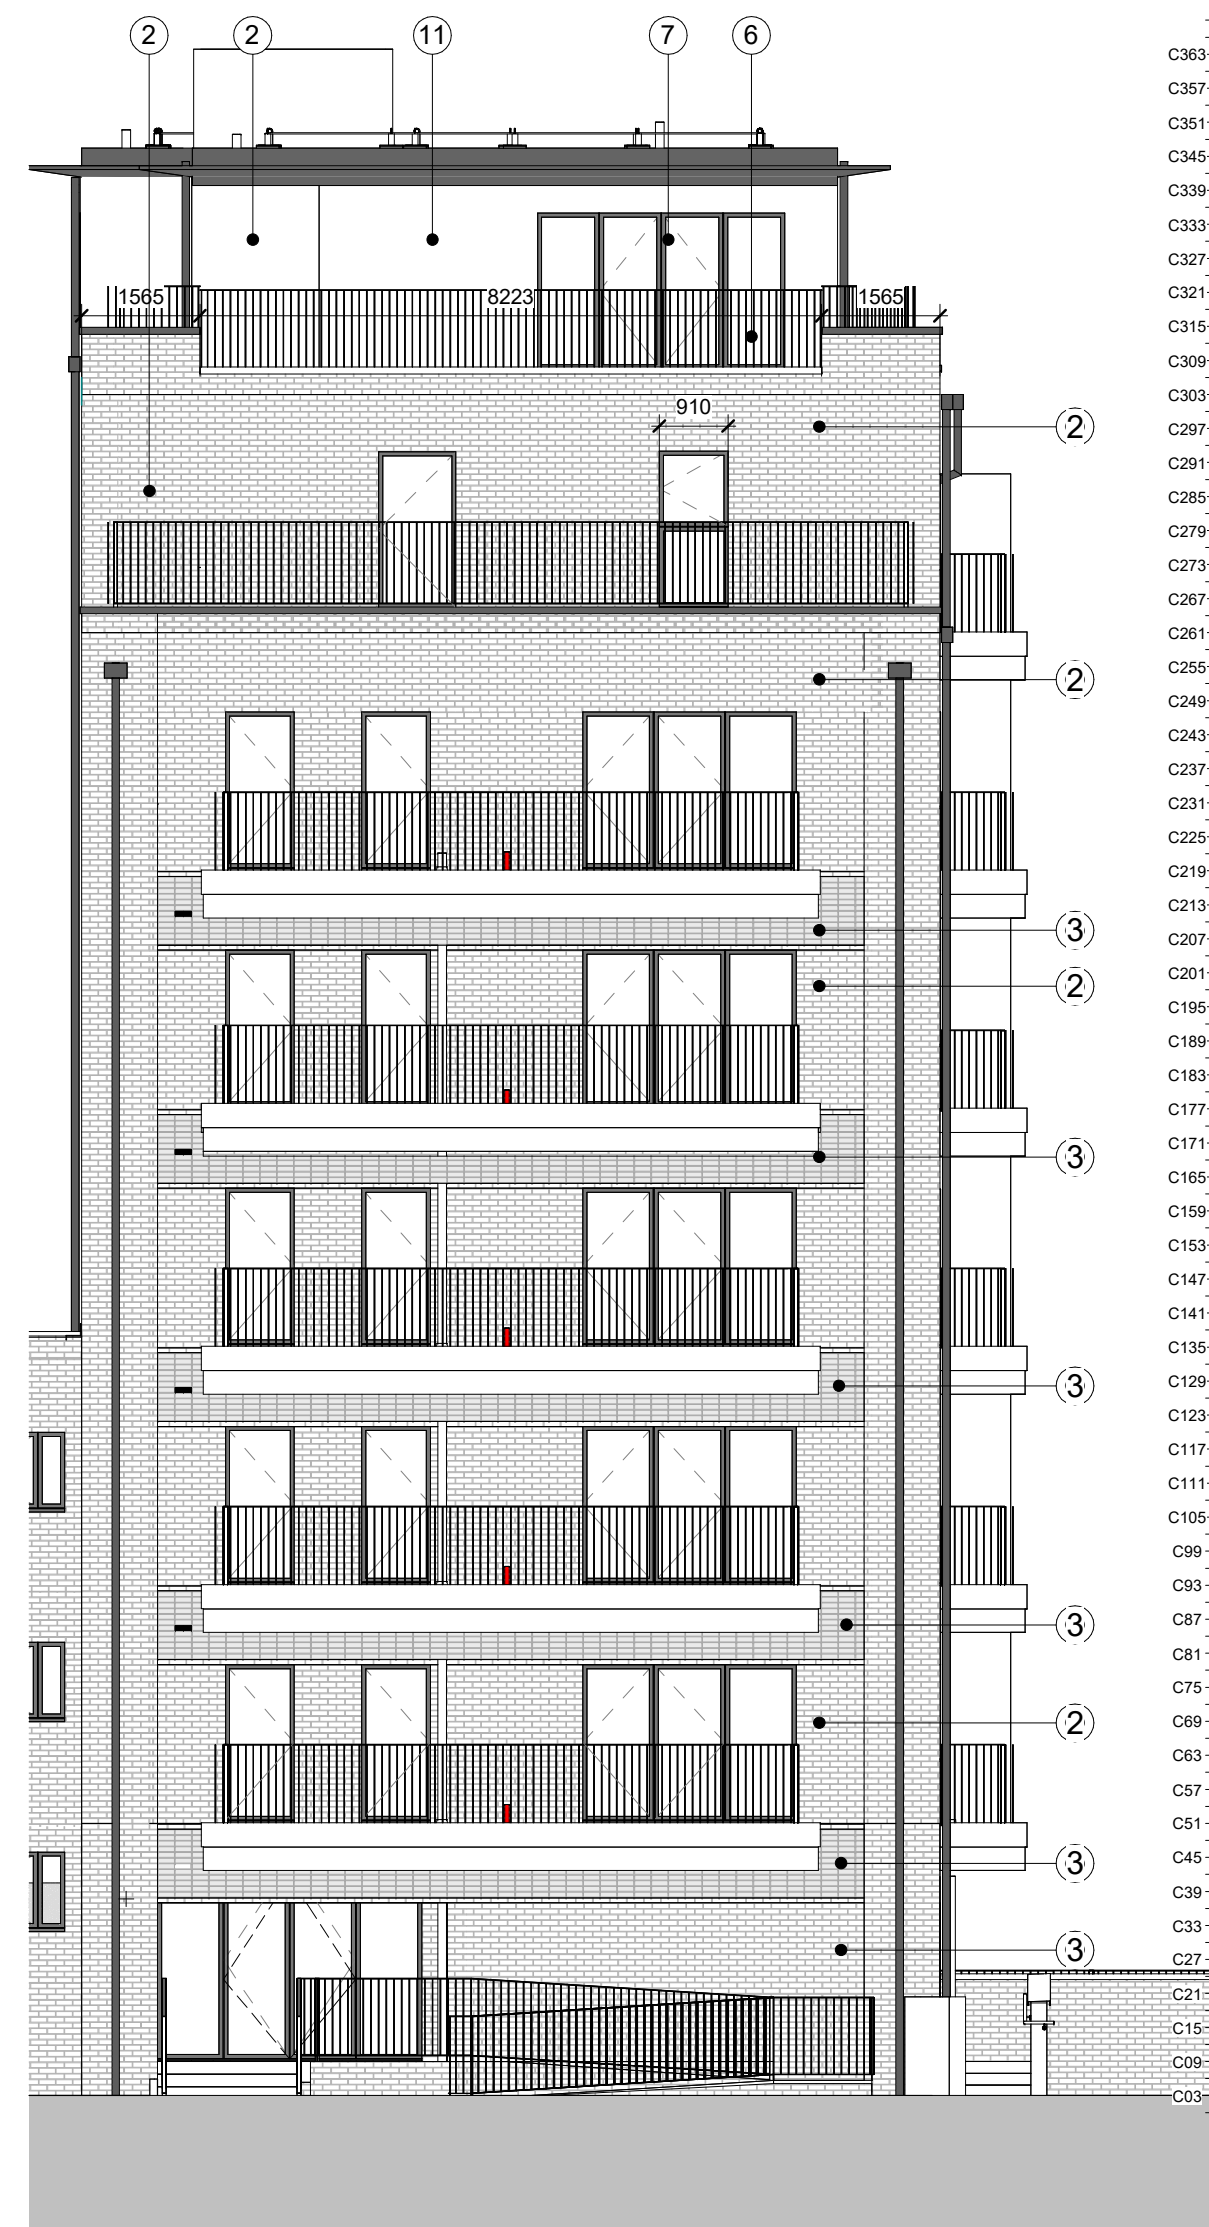

Drawn
SW

Checked
SW

Date
07/30/24

Project Originator Zone Level Type Displ. Drg. No. Rev
7485 - ECE - V4 - XX - GA - A -04401.P11

Status

APPROVAL

Rev	Date	Revision Details	Dr	Ch
P11	05.06.26	Update materials for planning	sw	sw
P10	12.02.26	Issued to BSR for approval	cb	sw
P9	30.04.25	HRB Gateway 2 submission	sw	sw
P8	16.04.25	Issued for Client approval	sw	rh
P7	28.03.25	Issue to Building Control for approval	sw	rh

London: 76 Great Suffolk Street, London, SE1 0BL
T 020 7928 2773 E london@ecearchitecture.com
Sussex: 64-68 Brighton Road, Worthing, West Sussex, BN11 2EN
T 01903 248777 E sussex@ecearchitecture.com
Bristol: Westworks, Beacon Tower, Colston Street, Bristol, BS1 4XE
T 0117 214 1101 E bristol@ecwestworks.com
ECE Architecture
www.ecearchitecture.com

Revit Plot Date: 10/06/2026 09:30:21