



CONTRACTORS MUST CHECK ALL DIMENSIONS ON SITE. ONLY FIGURED DIMENSIONS ARE TO BE WORKED FROM. DISCREPANCIES MUST BE REPORTED TO THE ARCHITECT BEFORE PROCEEDING.


© THIS DRAWING IS COPYRIGHT

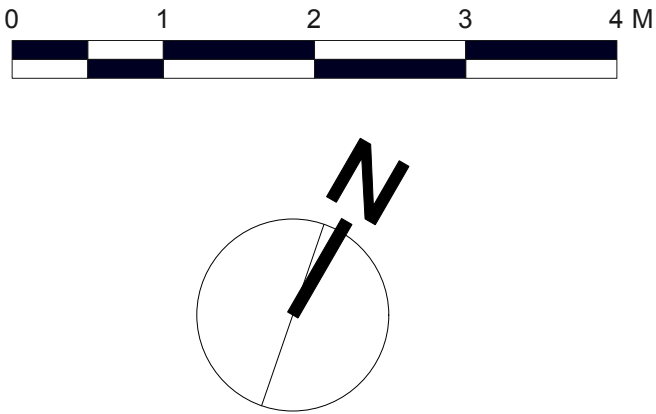

01 Front Elevation  
1:50 @ A1

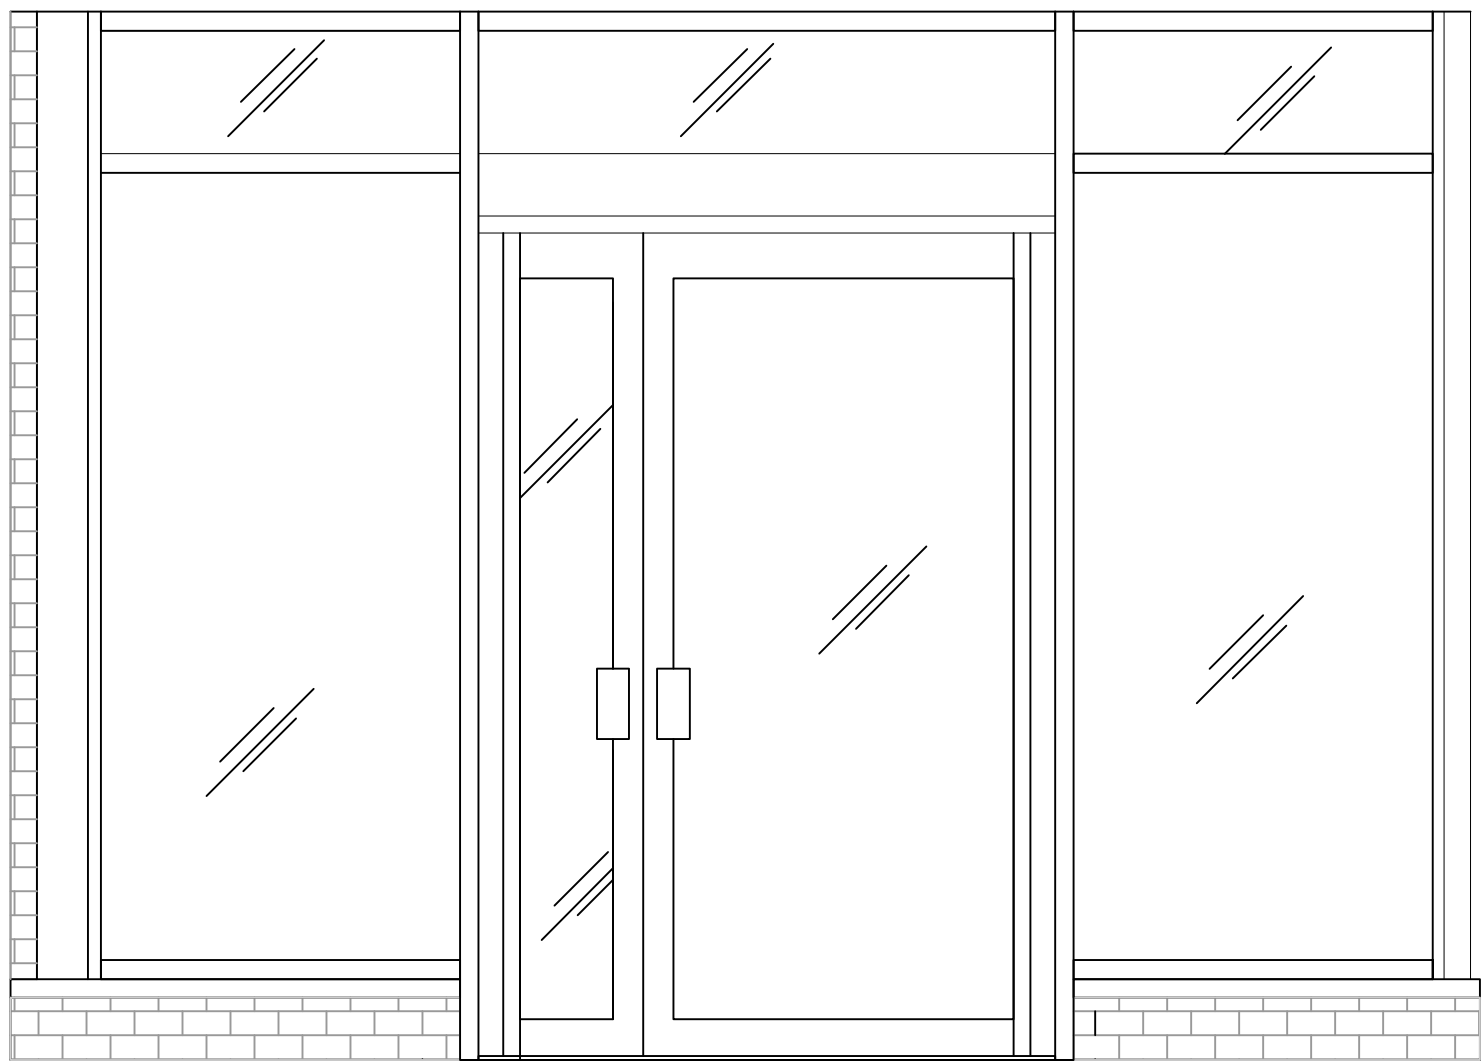

02 Front Door Elevation  
1:20 @ A1

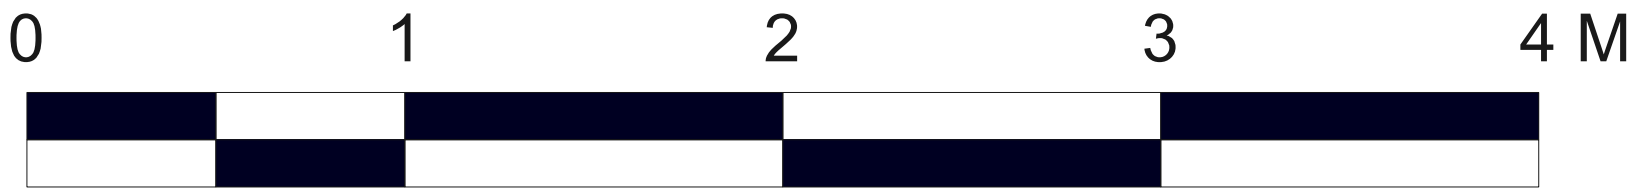

|   |  
|---|--|----------------------------------|--|--|--|--|----------|---------------------------------------------------|--|----------------------|--------------|--------|-------------------------|----------|----|------|---|----------|---------|-----------------------|--|--------------------------------------|--|
| <div><div><div>A&amp;Q</div><div>PARTNERSHIP</div></div><div>UNITED KINGDOM • HONG KONG</div><div>www.aqp.co.uk</div><div>architecture   design   masterplanning   interiors</div></div> |  |                                  |  |  |  |  |          |                                                   |  | REVISION             |              | BY     | DATE                    | REVISION | BY | DATE | CONTRACTORS MUST CHECK ALL DIMENSIONS ON SITE.<br>ONLY FIGURED DIMENSIONS ARE TO BE WORKED FROM.<br>DISCREPANCIES MUST BE REPORTED TO THE ARCHITECT BEFORE PROCEEDING.<br><br>© THIS DRAWING IS COPYRIGHT | PLANNING | CLIENT: | CORPORATE REAL ESTATE |  | DRAWING:<br>Existing North Elevation |  |
| A   |  | Scale bar and north point added. |  |  |  |  | PROJECT: | 2026 WORKS<br>WORTHING CANNON HOUSE<br>PIN GB9124 |  | DRAWING No.          | 25 089 PA 02 | SCALE: | 1:100 @ A3<br>1:50 @ A1 |          |    |      |   |          |         |                       |  |                                      |  |
|   |  |                                  |  |  |  |  |          | DRAWN BY / OFFICE:                                |  | XX LONDON/DORCHESTER | REVISION:    | A      |                         |          |    |      |   |          |         |                       |  |                                      |  |
|   |  