




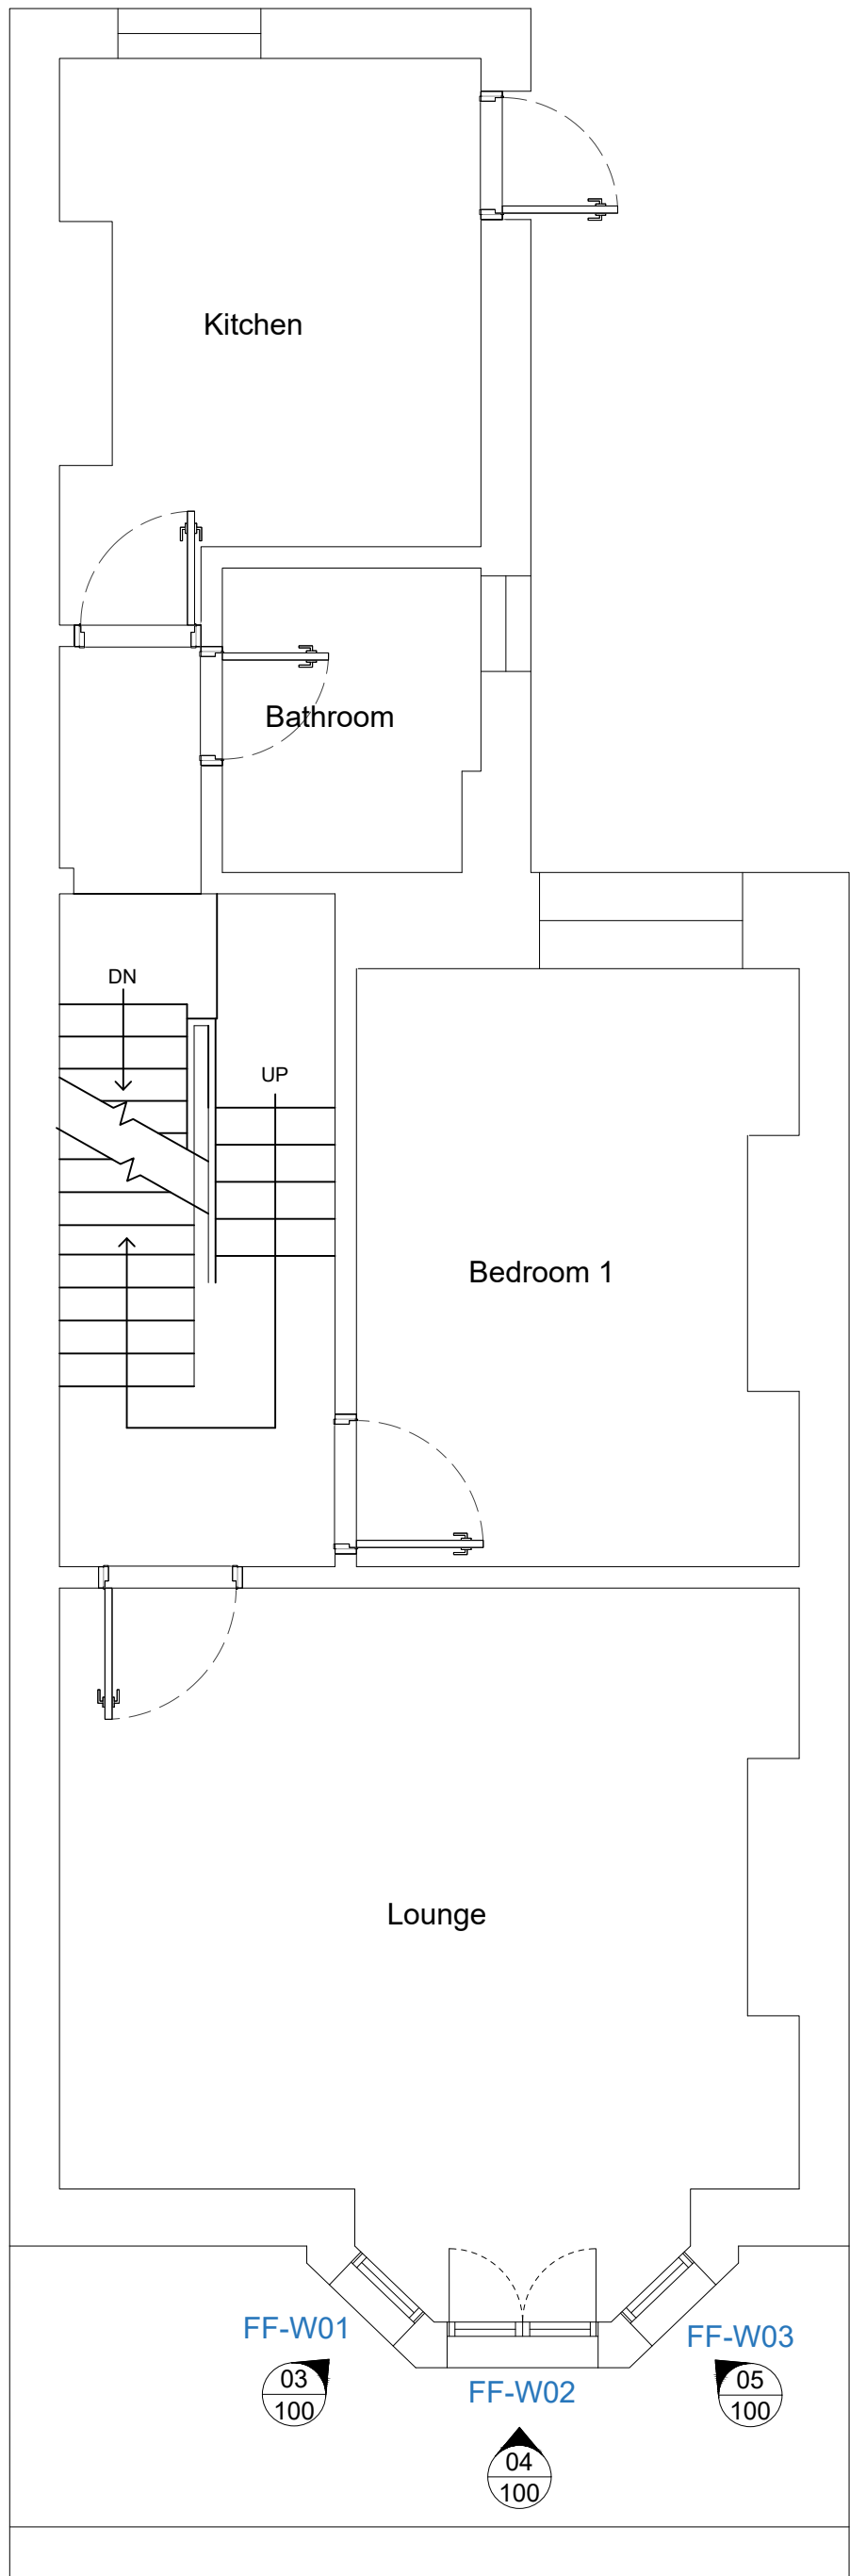


01 Existing Plan View 1:50
First Floor / Mezzanine

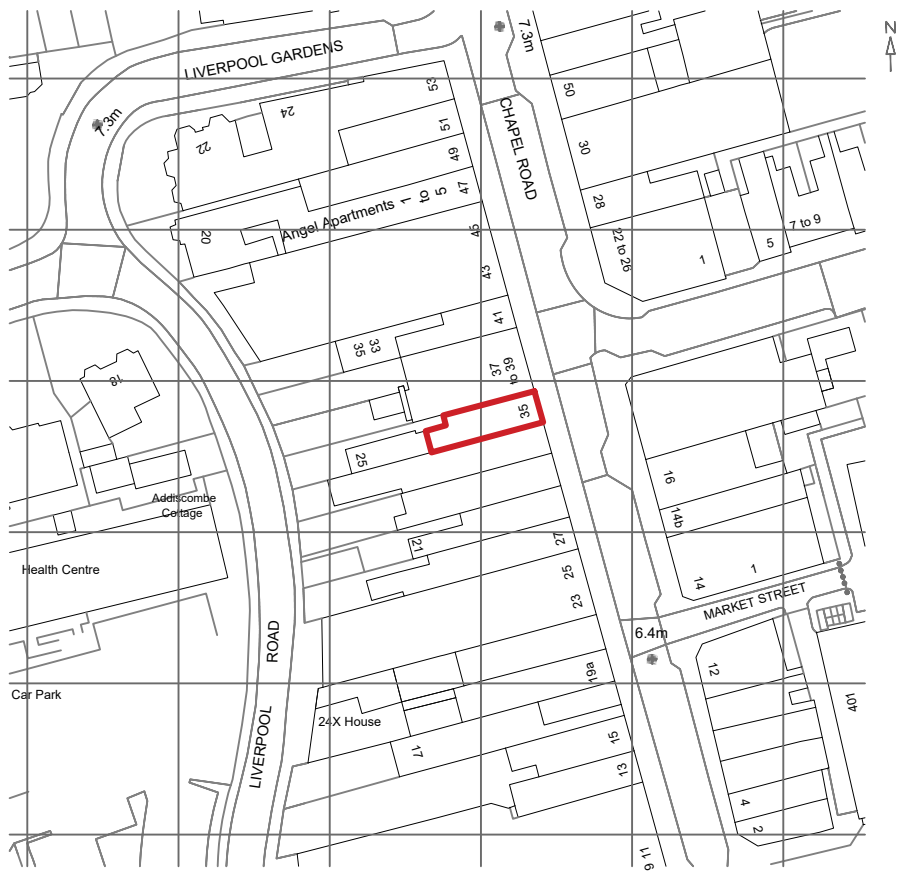

02 Existing Elevation 1:50
Front View

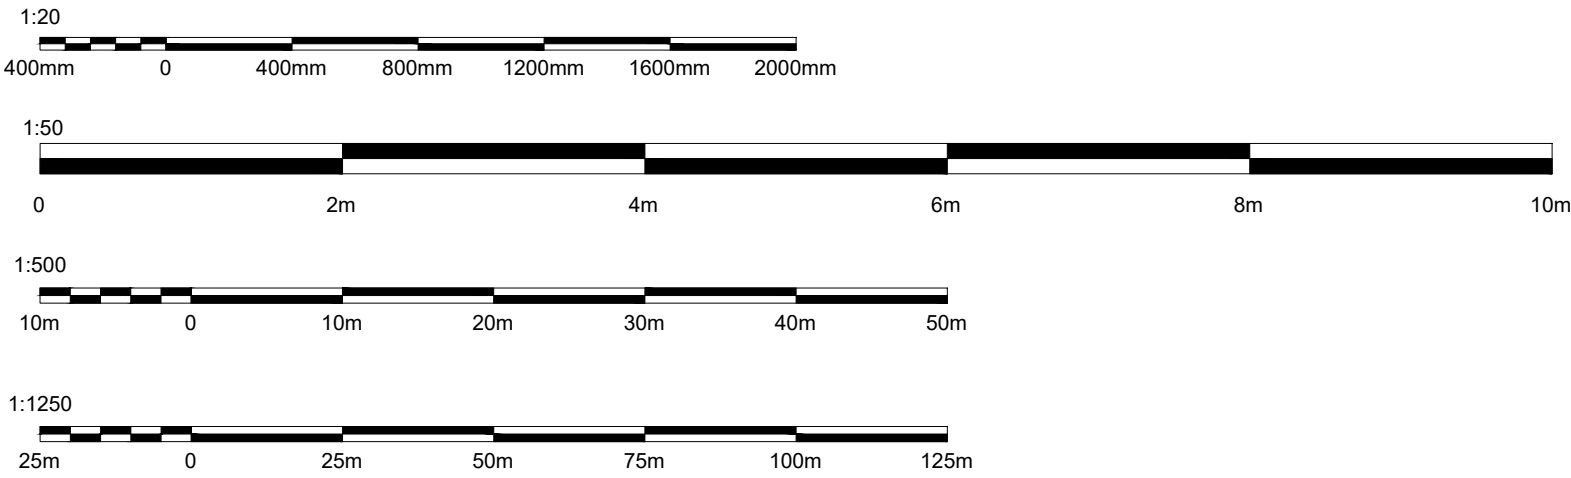

06 Site Location Plan 1:1250

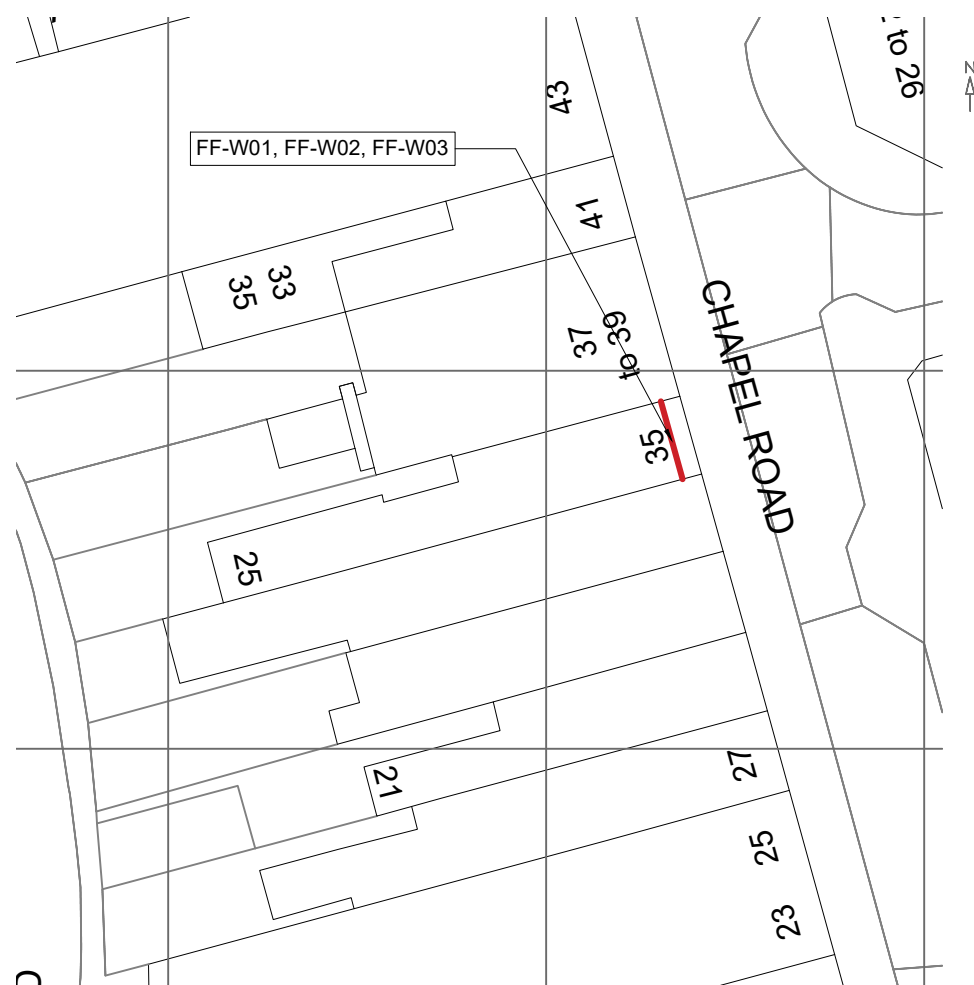

07 Block Plan 1:500



08 Existing Photo
FF-W01




09 Existing Photo
FF-W02



10 Existing Photo
FF-W03



11 Existing Photo
Front Elevation

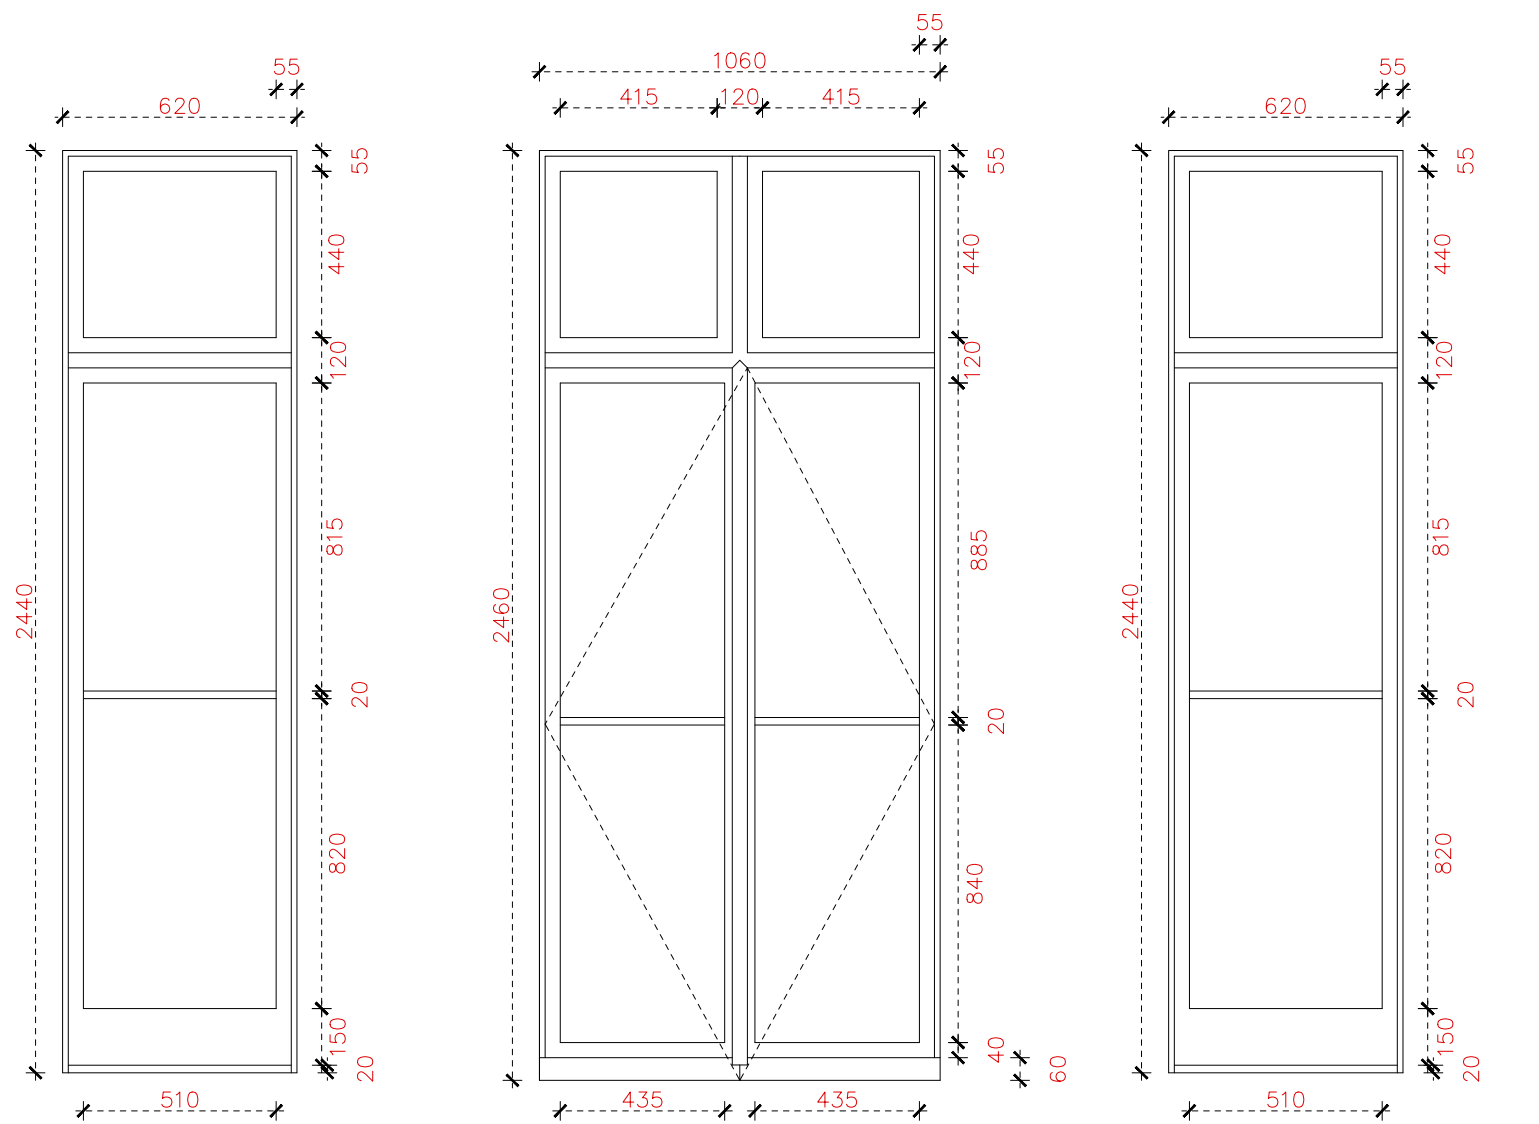

03 Existing Elevation 1:20
FF-W01

04 Existing Elevation 1:20
FF-W02

05 Existing Elevation 1:20
FF-W03

GENERAL NOTES

- Do not scale dimensions from this drawing, unless for planning purposes only.
- The Contractor is responsible for checking all dimensions on site prior to commencement of the works.
- This drawing is to be read in conjunction with the specification.

DRAWING ISSUES AND REVISIONS REV_01

Highcroft Designs | Little High Street |
Shoreham-by-Sea | West Sussex | BN43 6EQ
T 01303 367034 E jinfo@highcroftdesigns.co.uk

Highcroft Designs.

PROJECT | 147
35A Chapel Rd
Worthing
BN11 1EG

DATE | 13/01/2026

TITLE | hd_147_Existing

SCALE | As Shown

ORIGINAL SIZE | A1 (Landscape)

DRAWING No. | 100

This drawing is the copyright of Highcroft Designs and is for planning purposes only. They must not be reproduced without written consent. The contractor is responsible for taking and checking all dimensions on site prior to commencement and reporting back to the architectural consultant any discrepancies. All materials specified on this drawing are to be used in strict accordance with manufacturers written instructions and current codes of practice.

All details and specification on this drawing and in relation to this specific project should be adhered to. If any deviations occur the contractor / client should inform Highcroft Designs immediately as we cannot be held responsible for errors resulting from undeclared detail and specification changes.