





1 North (Rear) Elevation Existing

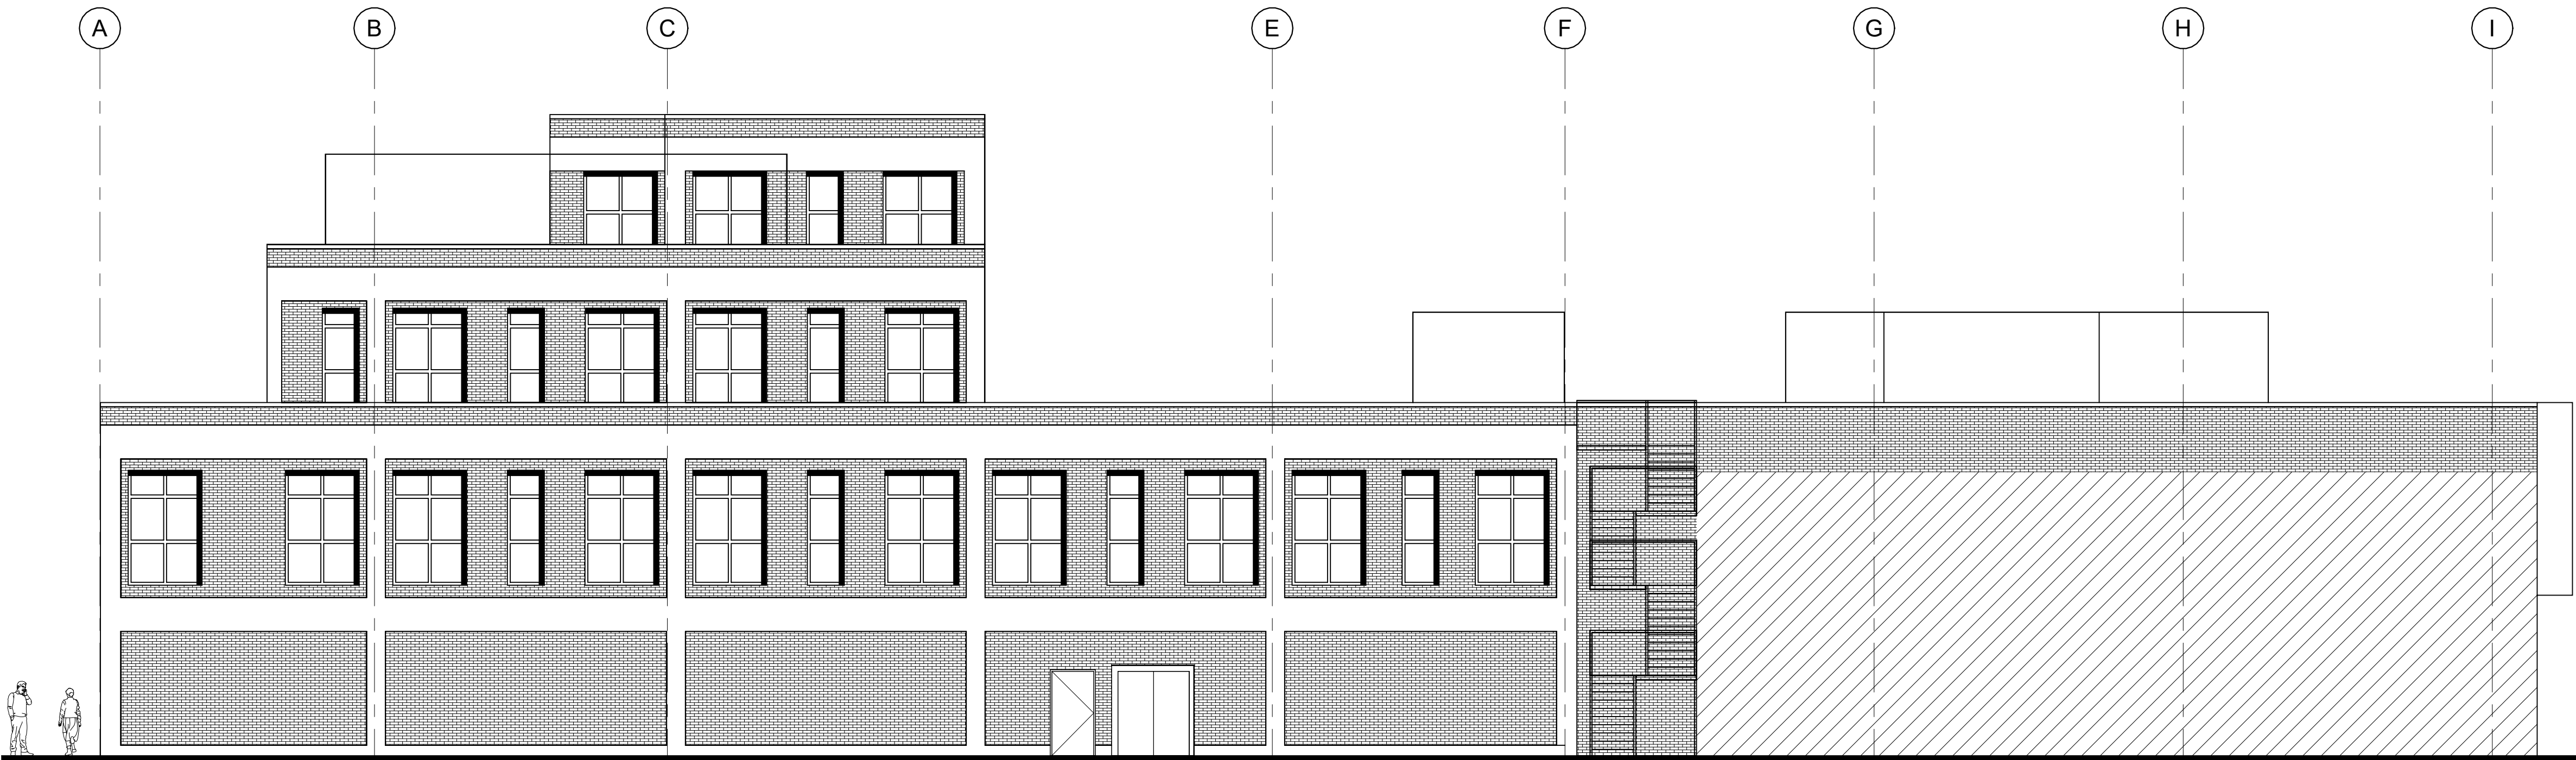


2 North (Rear) Elevation - Proposed



3 West Elevation Existing

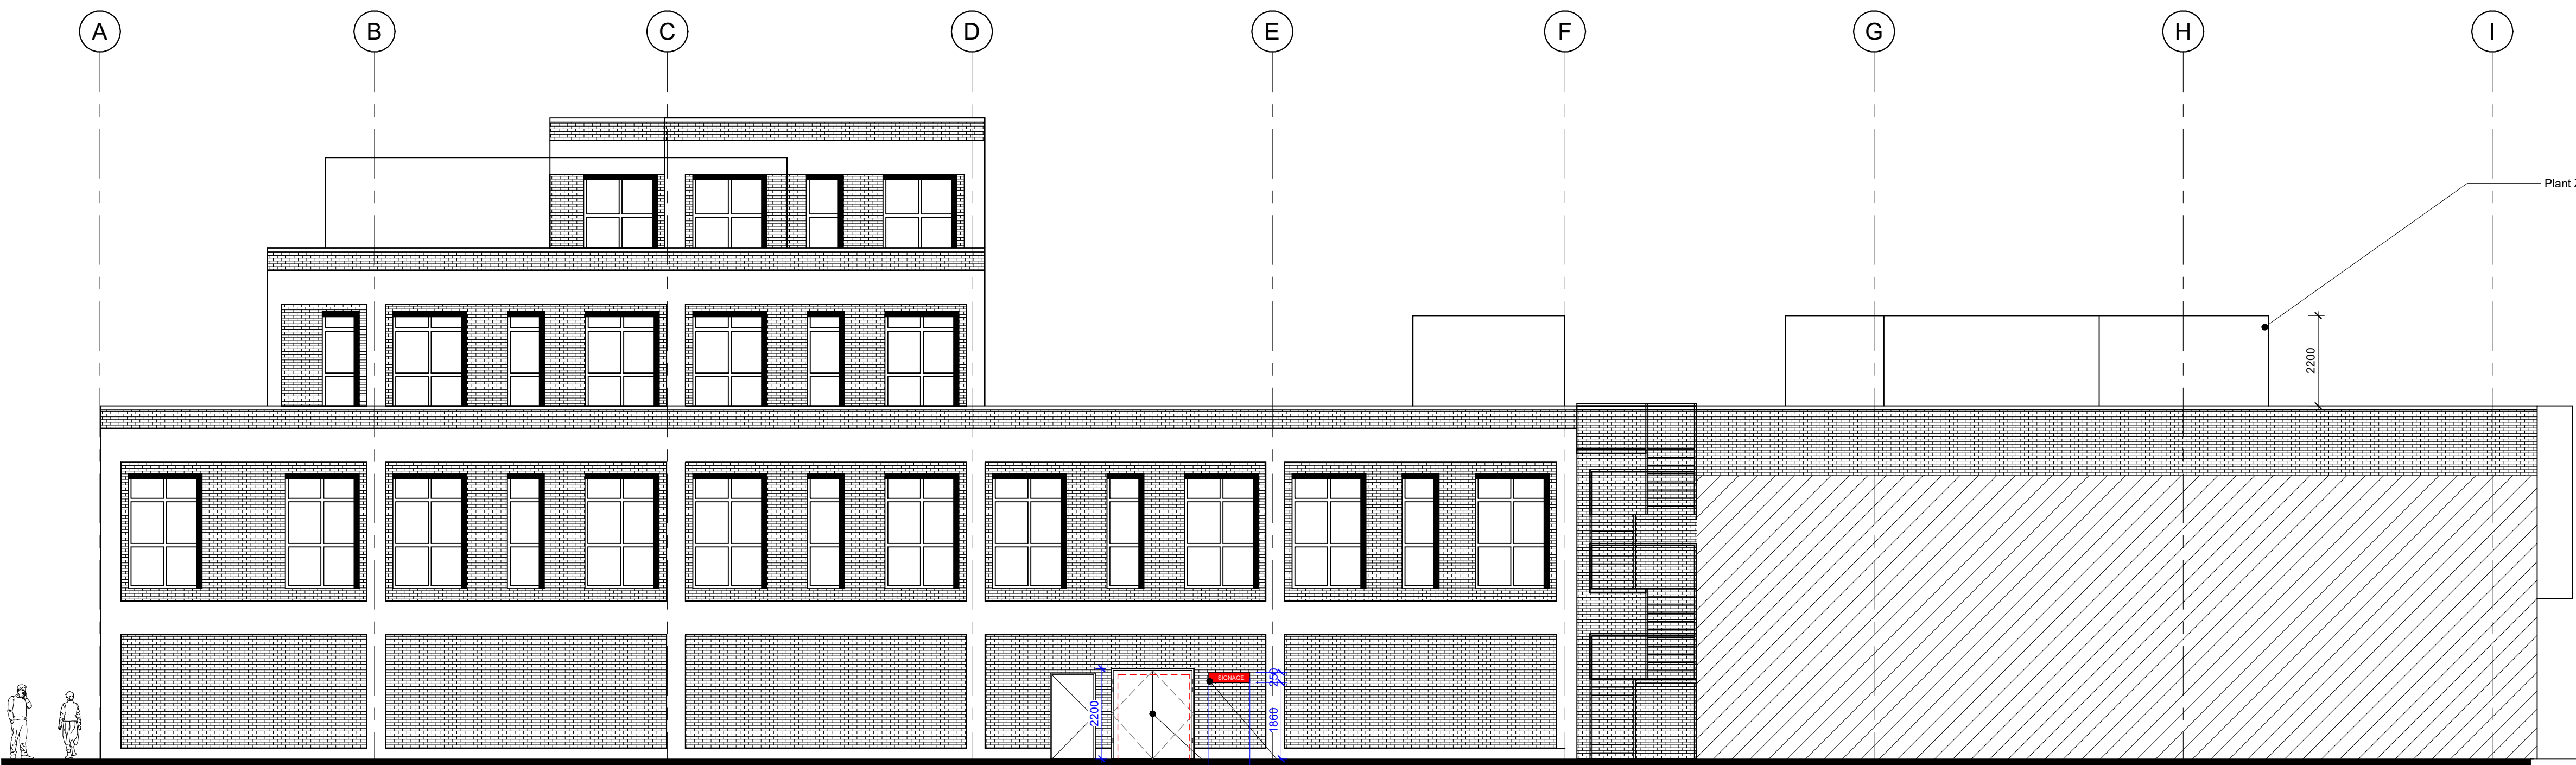

4 West Elevation - Proposed

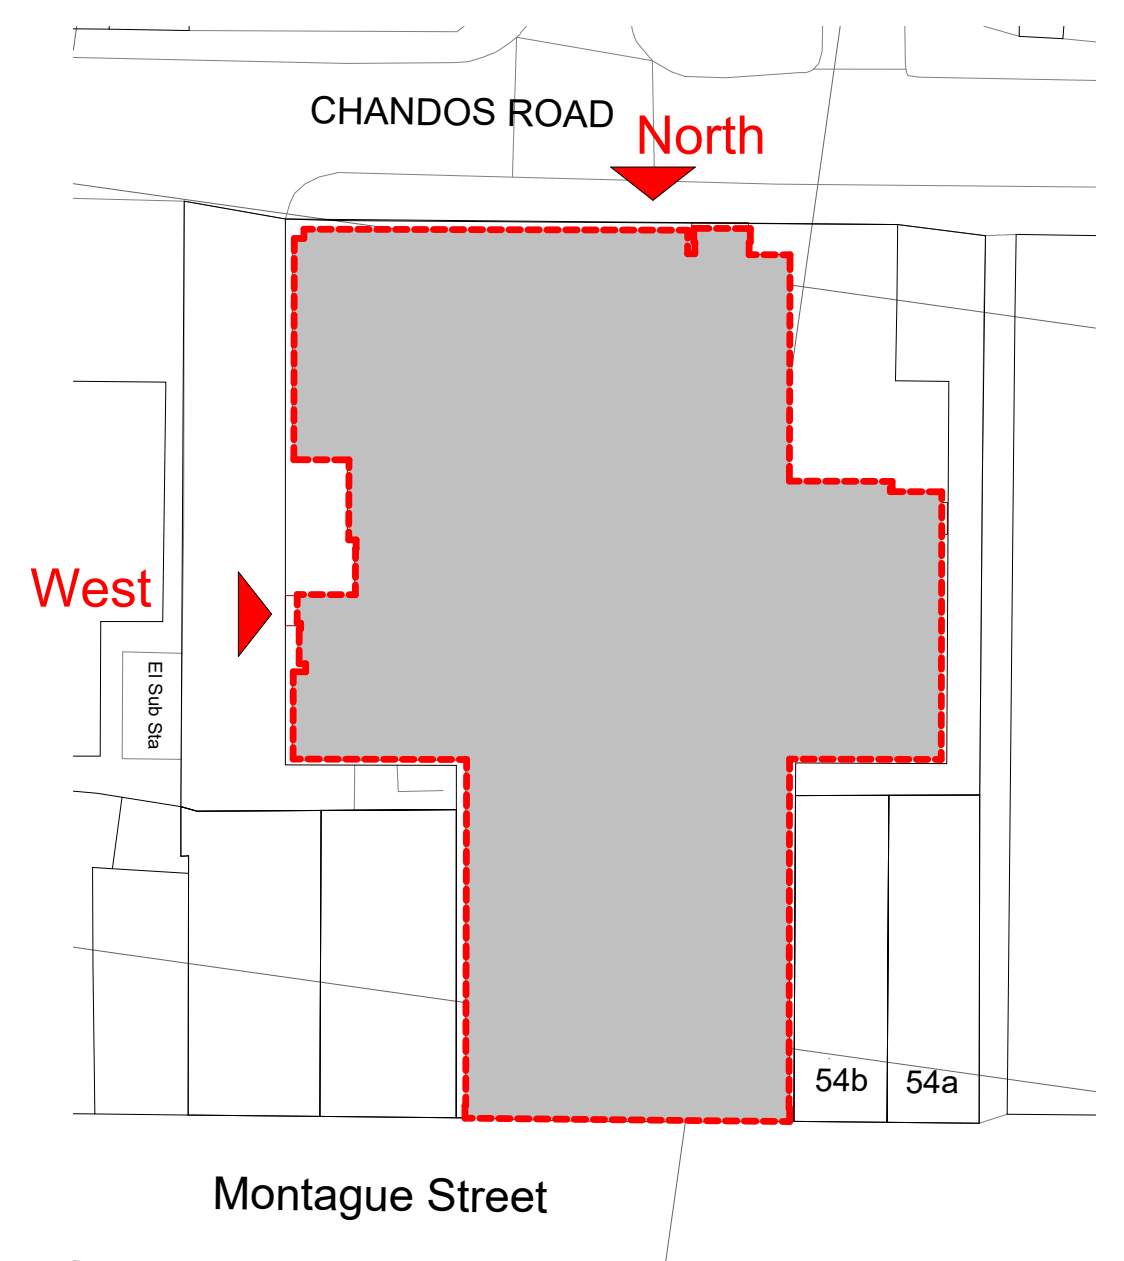

5 Location Plan

This drawing is to be read in conjunction with all relevant consultants, sub-consultants and specialist drawings.

All dimensions and levels are to be checked on site before any construction begins and any discrepancies are to be reported to the relevant Project Manager.

Partial Service - Any discrepancies or any other information are to be advised to the relevant Project Manager and direction sought before the implementation of the detail.

Responsibility is not accepted for errors made by others in scaling from this drawing. All construction information should be taken from figured dimensions only. Any error or omission should be reported to CMC Project

Rev	Date	Description	By
1	04.02.2026	Revised after comments	DJ
2	18.01.2026	Site situation added	DJ

client

drawn by:
DJ

checked by:
PS

drawing title:
External Elevations &
Plans - Side Elevations

drawing number:
WRT_PLANNING_C51

project status:
PLANNING

scale:
As indicated

date:
January 2026

56 Montague St
Worthing, BN11, 3HE

client

drawn by:
DJ

checked by:
PS

drawing title:
External Elevations &
Plans - Side Elevations

drawing number:
WRT_PLANNING_C51

project status:
PLANNING

scale:
As indicated

date:
January 2026

1