




1 SCALE 1 : 1250
Location Plan

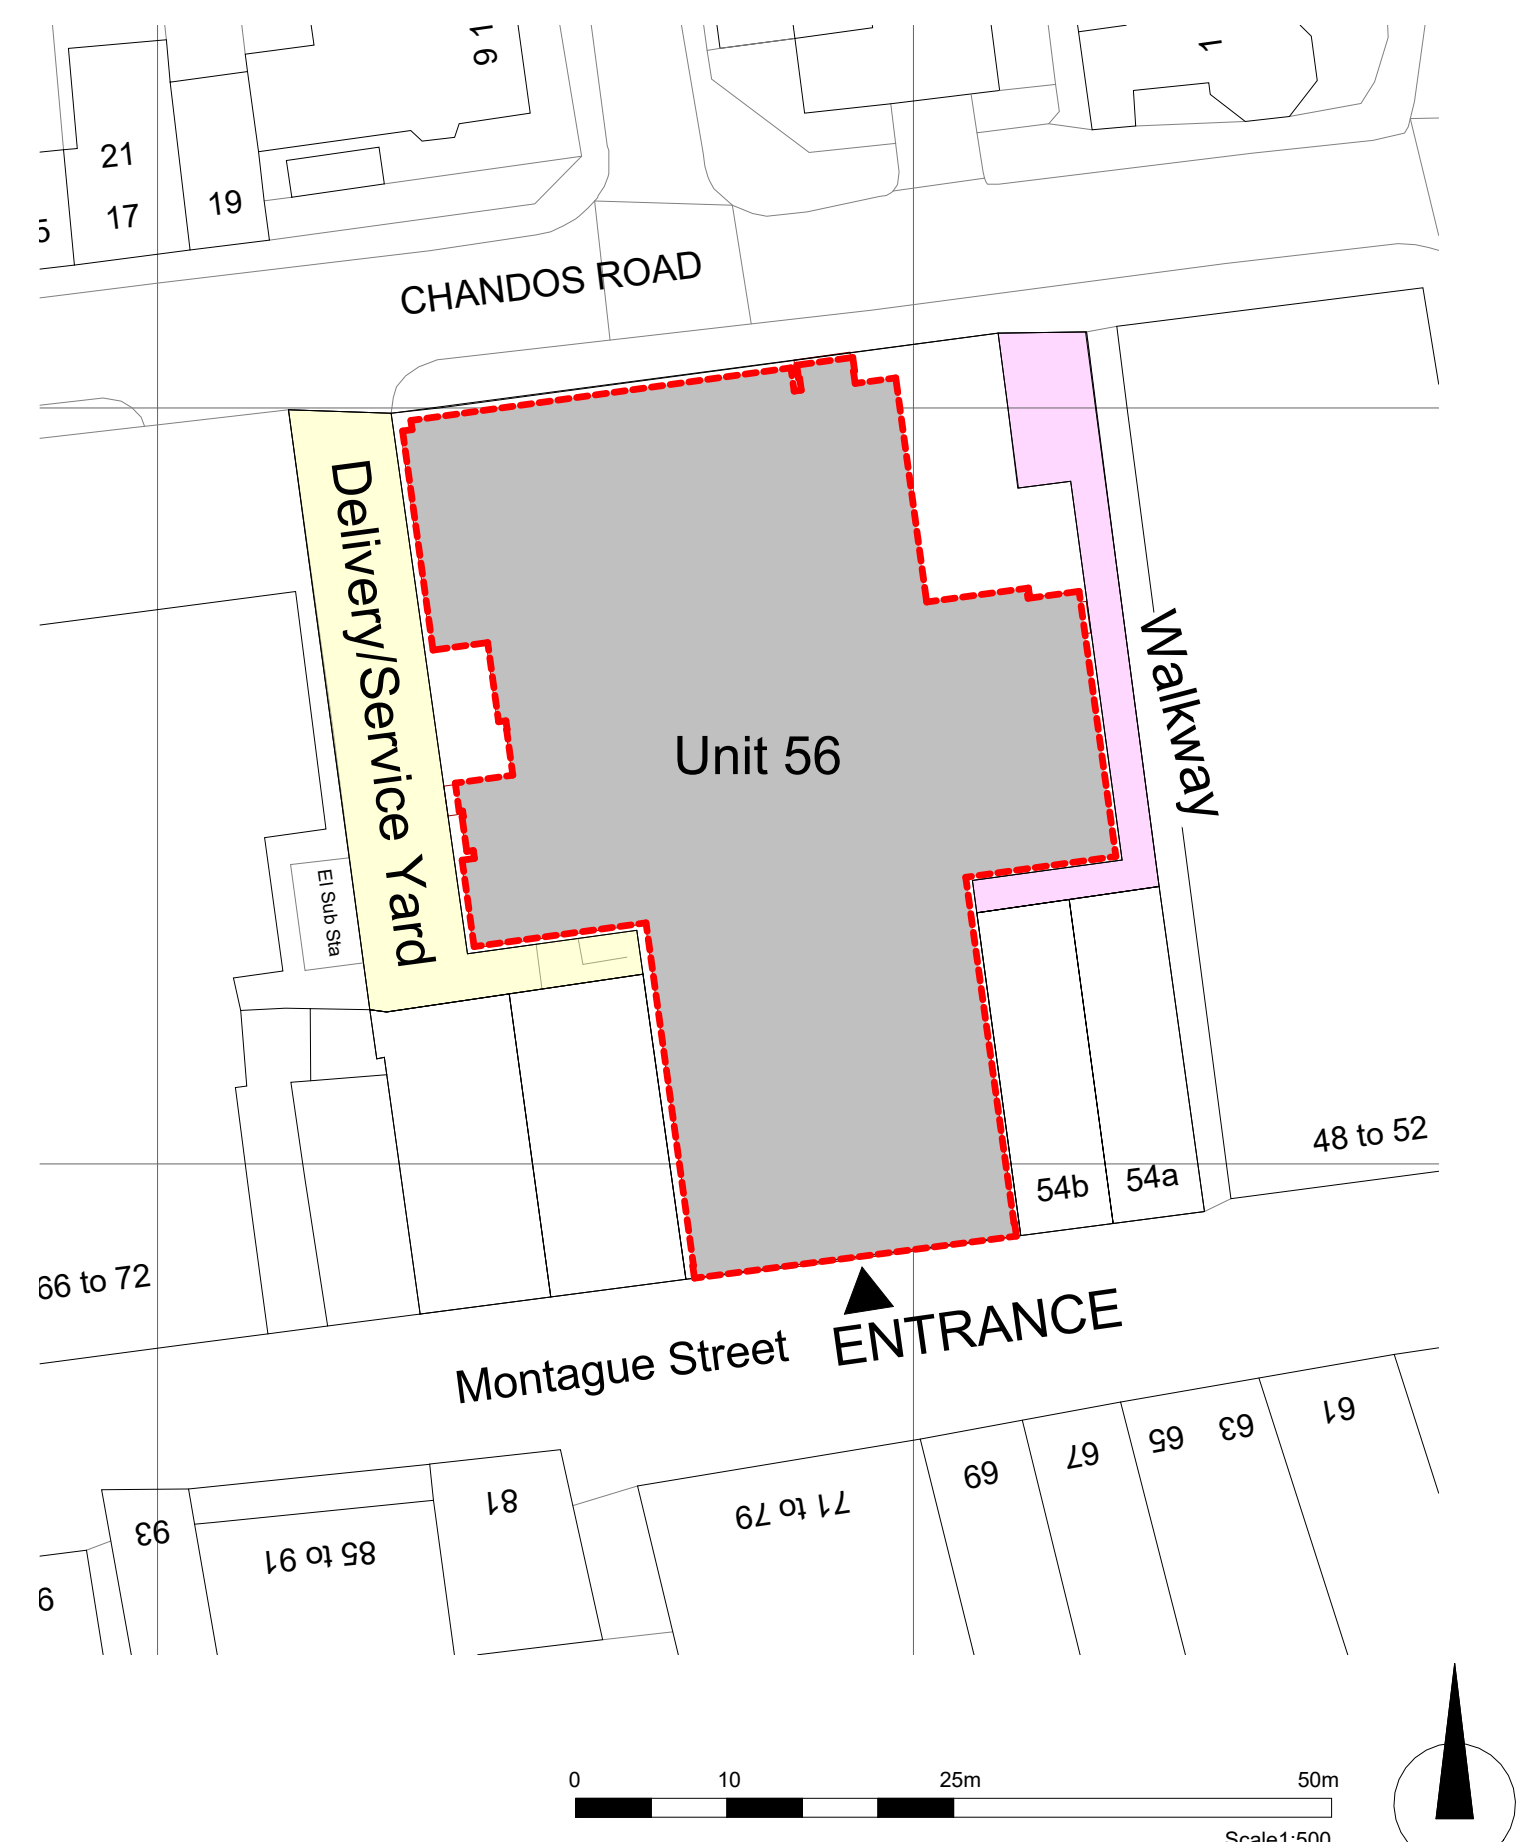

2 SCALE 1 : 500
Site Plan

This drawing to be read in conjunction with all relevant consultants, sub-contractors and specialists drawings.

All dimensions and levels are to be checked on site before any construction begins and any discrepancies are to be reported to the relevant Project Manager.

Partial Service : Any discrepancies or any other information are to be advised to the relevant Project Manager and direction sought before the implementation of the detail.

Responsibility is not accepted for errors made by others in scaling from this drawing. All construction information should be taken from figured dimensions only. Any error or omission should be reported to CMC Projekt

0	09.01.2026	Initial issue		DJ
Rev	Date	Description		By

WORTHING

56 Montague St
Worthing, BN11, 3HE

client

drawn by:
DJ

checked by:
PS

drawing title:
Site Plan
Location Plan

drawing number:
WRT_PLANNING_SP

project status:
PLANNING

scale:
As indicated @A2

date:
January 2026

revision:
0