

PROPOSED SITE PLAN 1:250@A3

0

2

4

6

8

10

Scale 1:250
(metres)



PROPOSED SITE PLAN


1:250@A3

25-016	P03	C	A3
--------	-----	---	----

REV A 4.2.26 DRAINAGE DETAILS REFERRED TO GTA DRAWING 12383-100

REV B 31.3.26 FIELD ACCESS SURFACE CHANGED - BLUE LINE CORRECTED

REV C 04.5.26 AMENDS TO FIELD ACCESS SURFACE CHANGED PARKING REARRANGEMENTS AND CLARIFICATION POSITION CHANGE OF PLOT 2 INDICATIVE PLANTING ADDED

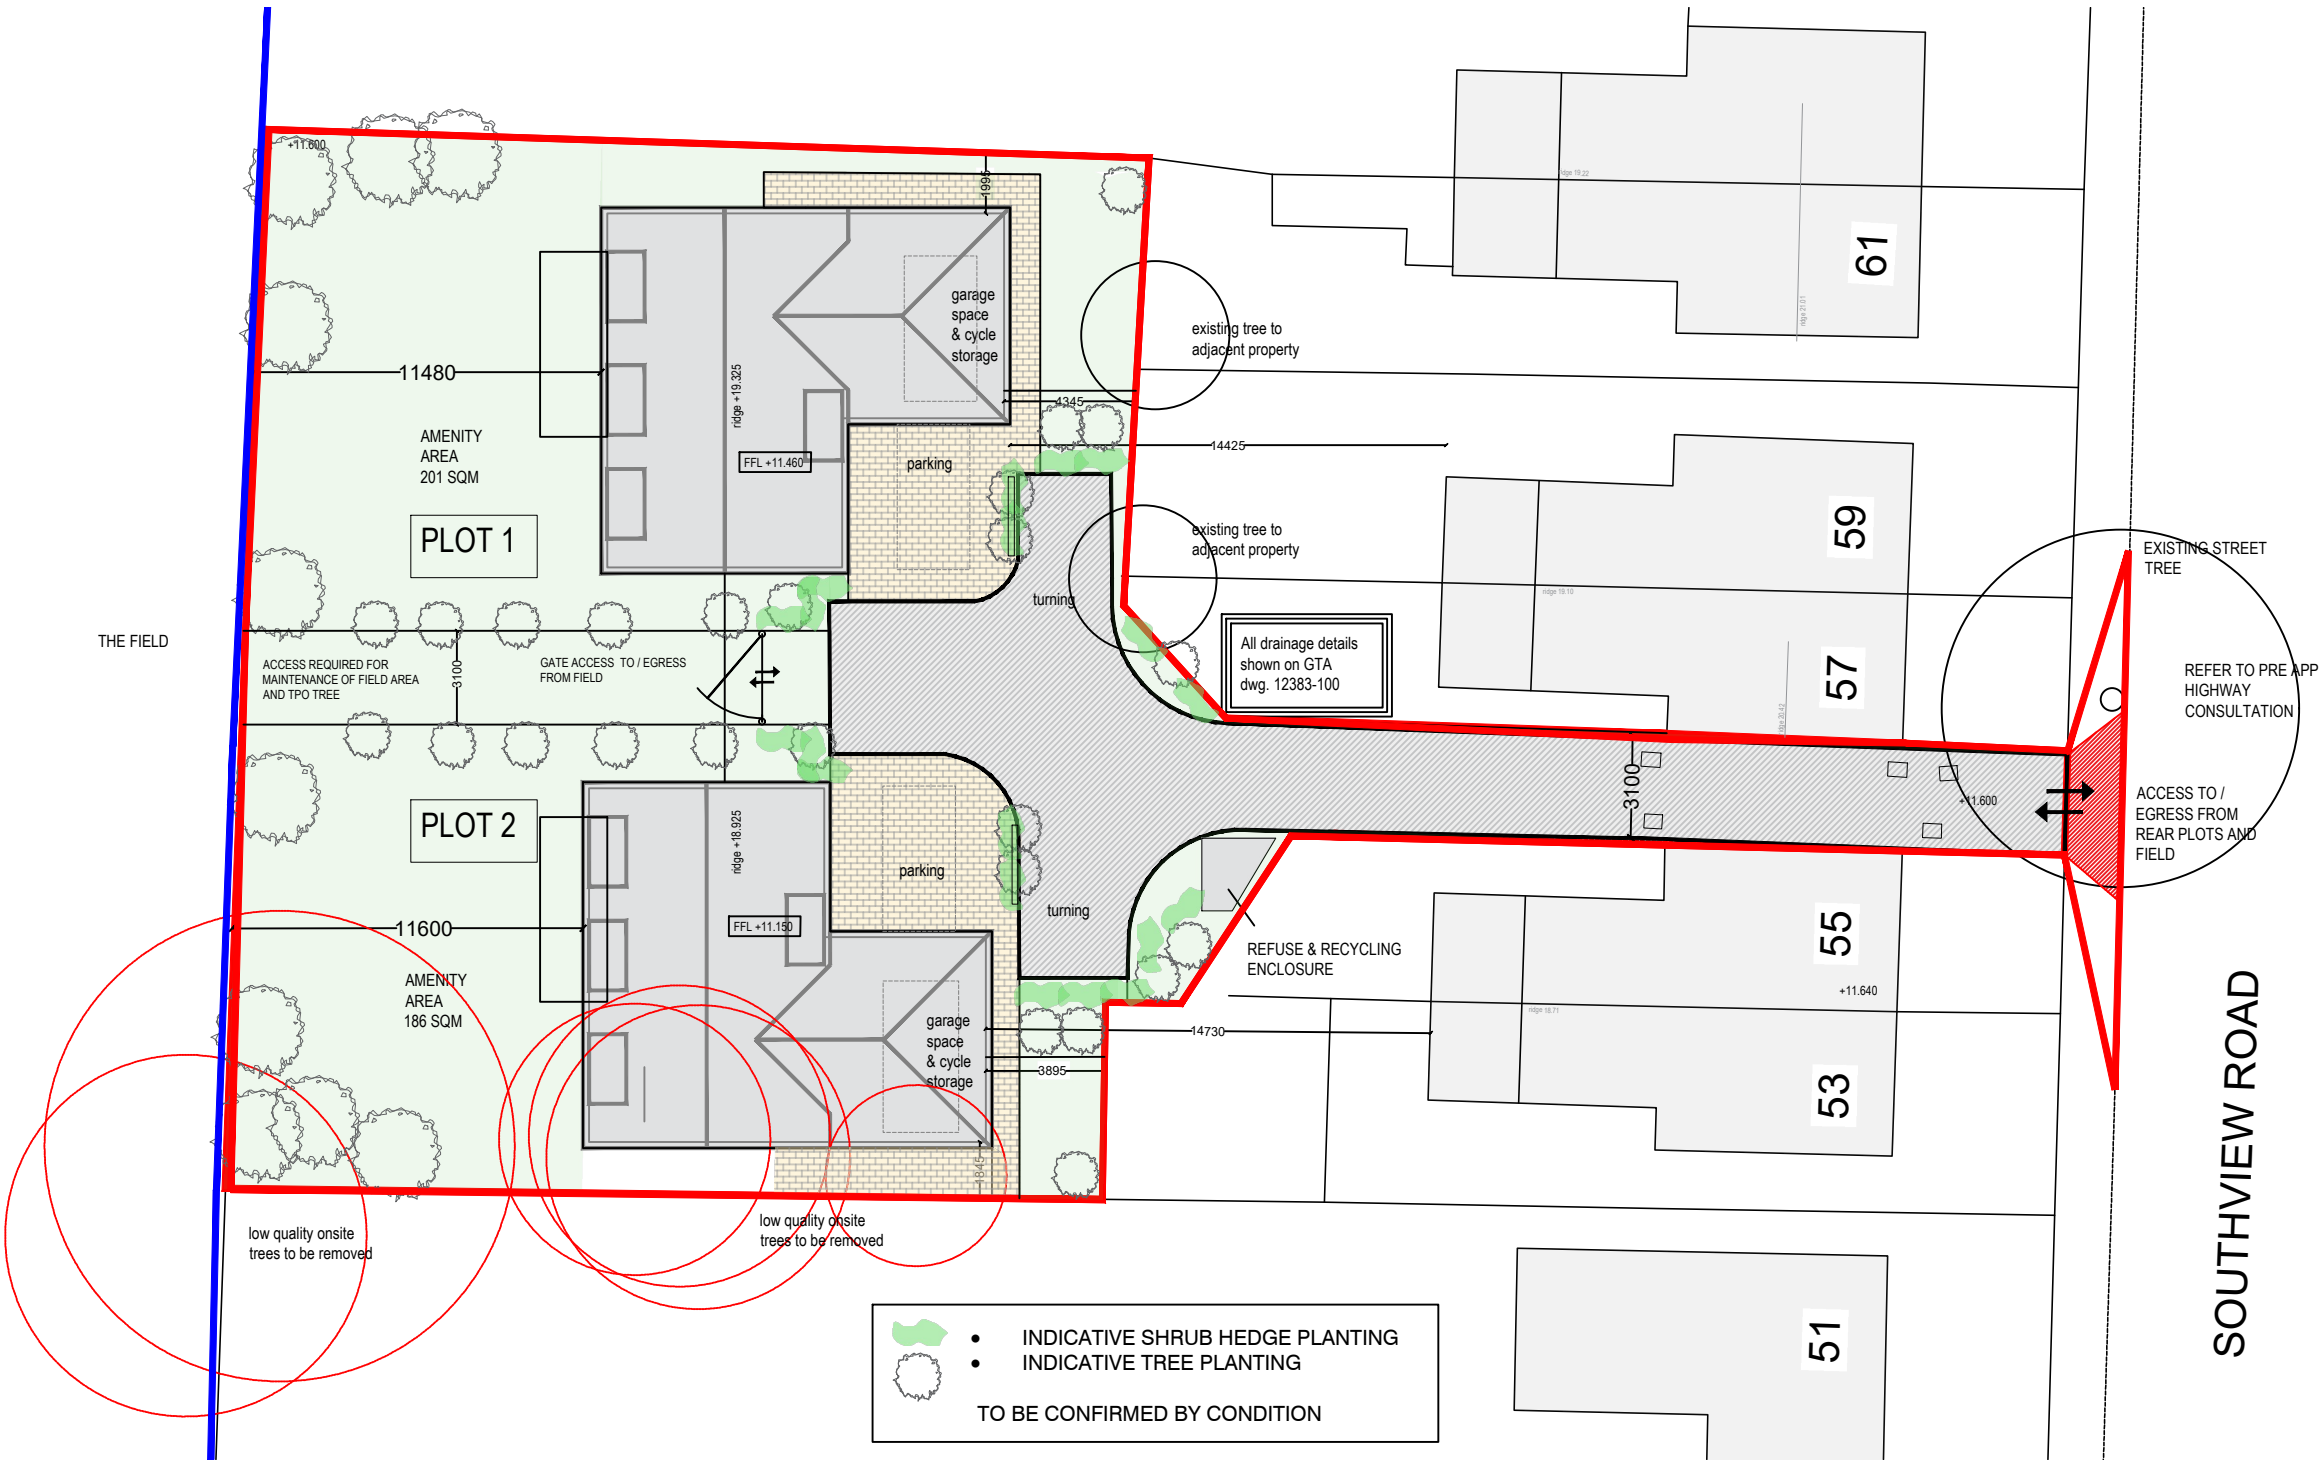

SITE AREA 1150 sq.m

PLANNING APPLICATION

PROPOSED 2 NEW DWELLINGS
R/O 53-61 SOUTHVIEW ROAD
SOUTHWICK BN42 4TS

JULY 2025
SCALE AS SHOWN @ A3

- CLOSE BOARD FENCING TO ALL EXTERNAL SITE BOUNDARIES
- POST AND RAIL TO FIELD ACCESS ROAD WITH MESH BEHIND AND HEDGE PLANTING
- PERMEABLE BLOCK PAVING TO HARDSTANDINGS

circle 25

design & planning

07984207786 office@circle25.co.uk

This drawing is the sole copyright of Circle25 Design and Planning

Any discrepancies between this drawing and other information should be reported.