




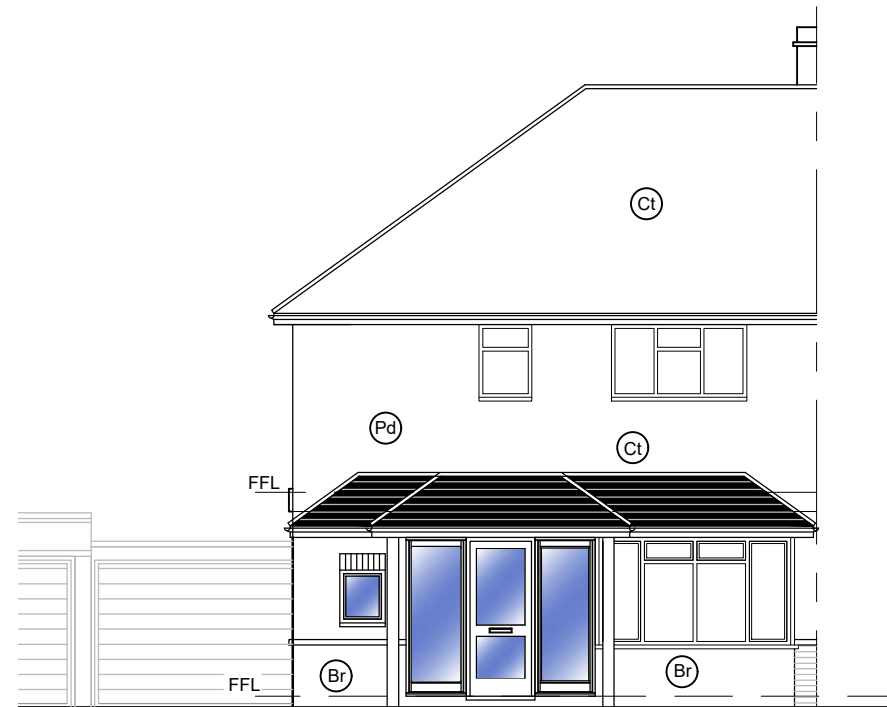

PROPOSED FRONT ELEVATION
SCALE 1:100

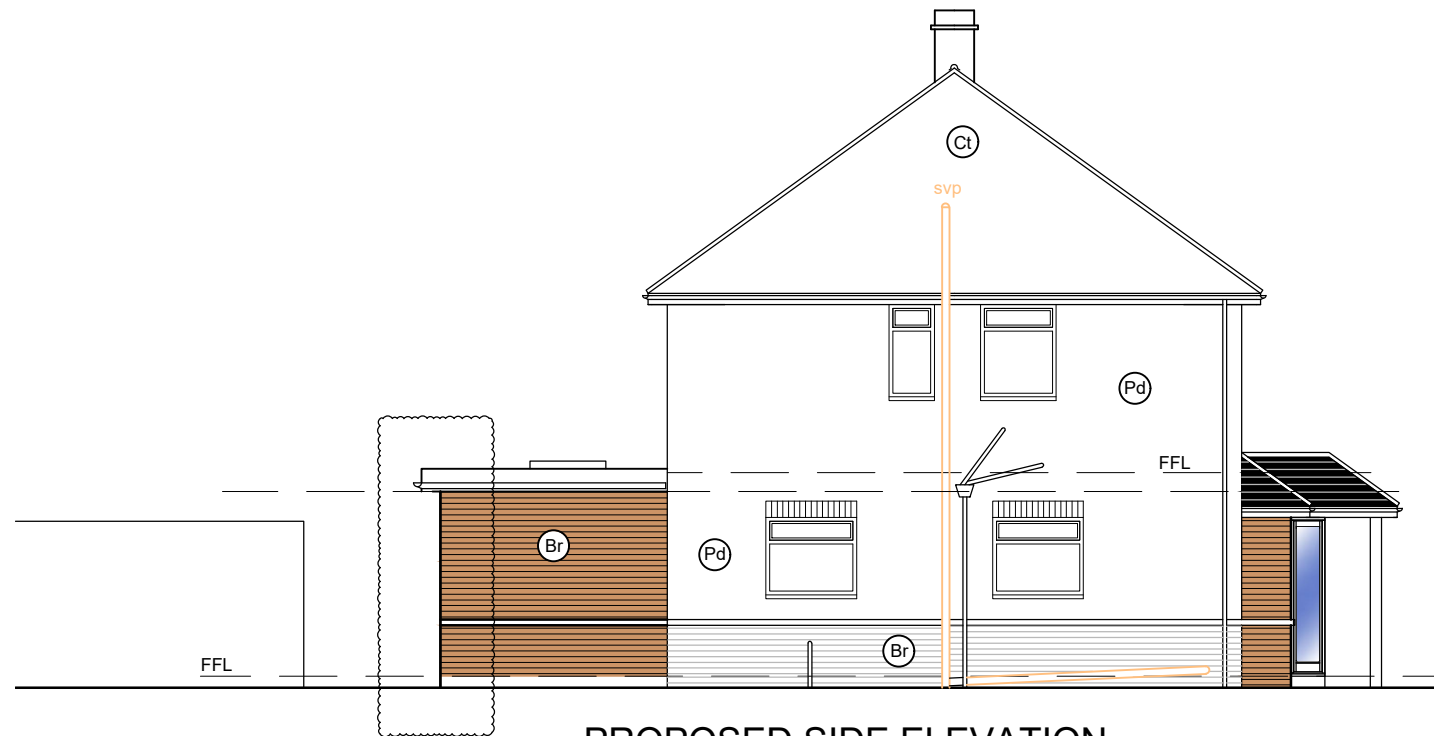


PROPOSED SIDE ELEVATION
SCALE 1:100

 

MATERIALS KEY:	
(Ct)	Concrete interlocking tile roof.
(Pt)	Plain clay tile roof.
(St)	Slate tile roof.
(Br)	Facing Brickwork.
(Th)	Tile hanging.
(Re)	Render Finish.
(Fr)	Bitumous felt flat roof
(Fs)	single ply membrane flat roof
(uW)	uPVC Sealed double glazed casement units.
(Og)	Obscure glazed.
(Bd)	Bi-Fold doors - PC Aluminium
(Vw)	Velux window.
(Pd)	Pebble Dash Render



PROPOSED REAR ELEVATION
SCALE 1:100

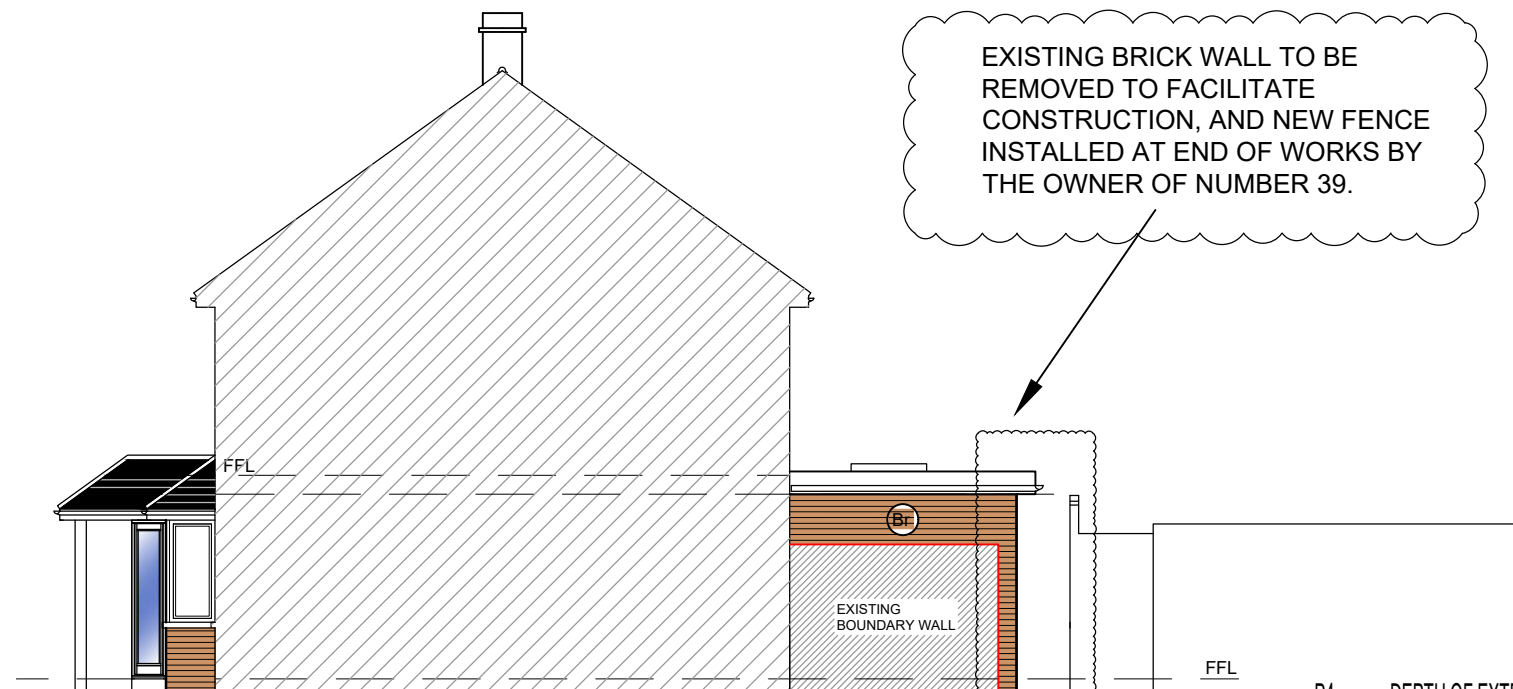

PROPOSED SIDE ELEVATION
SCALE 1:100

Copyright reserved. This drawing may only be used for the client and location specified 3. in the title block. It may not be copied or disclosed to any other third party without prior written consent from DMA Building Designs. Prior to any works commencing on site, DMA Building Designs is to be contacted regarding the current status, revision or regulatory approval of this drawing. 1. The works shown have been drawn for submission to the local planning authority and are not to be used for construction. 2. No works shall commence until planning approval has been given by the local authority.		No works to commence without either full plans building control approval or a building notice served with the local authority. The dimensions indicated are approximate and subject to site checks by the contractor prior to commencement. DMA Building Designs accept no responsibility for any unknown factors which either preclude the works from construction or add additional costs, ie location of public sewers and underground services, abnormal foundation designs, due to trees, ground conditions or any underground structure or obstruction. condition of the existing building.	
---	--	--	--

DMA BUILDING DESIGNS

KILN HOUSE, RUDGWICK BRICKWORKS, LYNWICK ST
RUDGWICK, HORSHAM, WEST SUSSEX, RH12 3DH.
TEL No 01403 822220 Mobile 07730 523447
Email - info@dmabuildingdesigns.co.uk

CLIENT	Mrs. J. HOARE	REV	DESCRIPTION	DATE
PROJECT	SINGLE STORY EXTENSION TO THE REAR ELEVATION AND PORCH LOBBY EXTENSION WITH ROOF TO FRONT.	P4	DEPTH OF EXTENSION REDUCED	23.03.2026
		P3	REVISED DESIGNS TO REAR AND FRONT	18.02.2026
		P1	REVISED DESIGN PLANNERS COMMENTS	02.07.2021
		P1	ISSUED FOR PLANNING APPROVAL	28.04.2019
DRAWING	PROPOSED FRONT, REAR & SIDE ELEVATIONS	SCALE @ A3	DATE	DRG No
	39 NUTLEY CRESCENT, GORING-BY-SEA, WORTHING, BN12 4LA	1:100	JULY 2021	TM042 / 04
				REVISION
				P4