


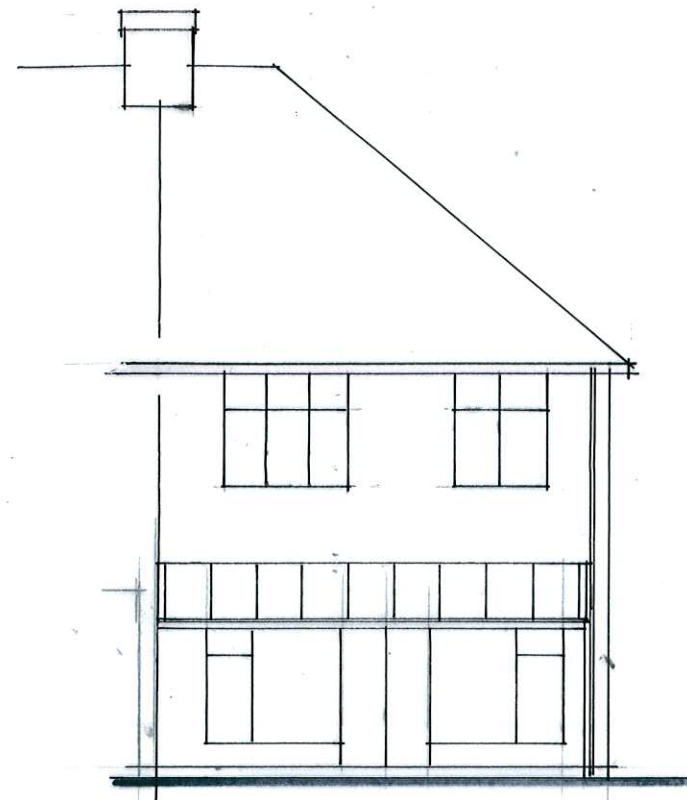


 



Existing North Elevation
Scale: 1/100

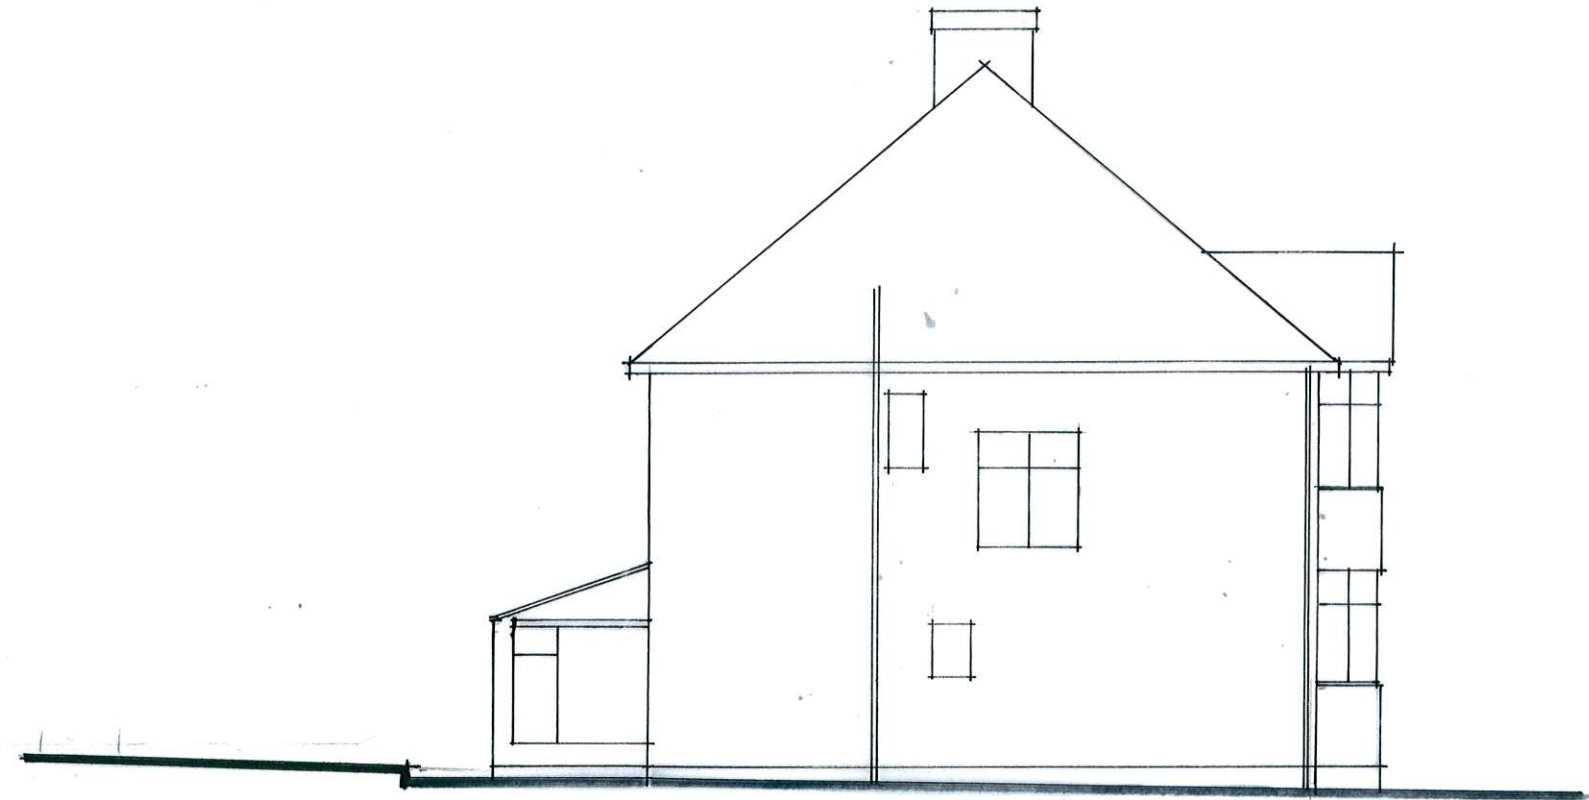


Existing West Elevation
Scale: 1/100

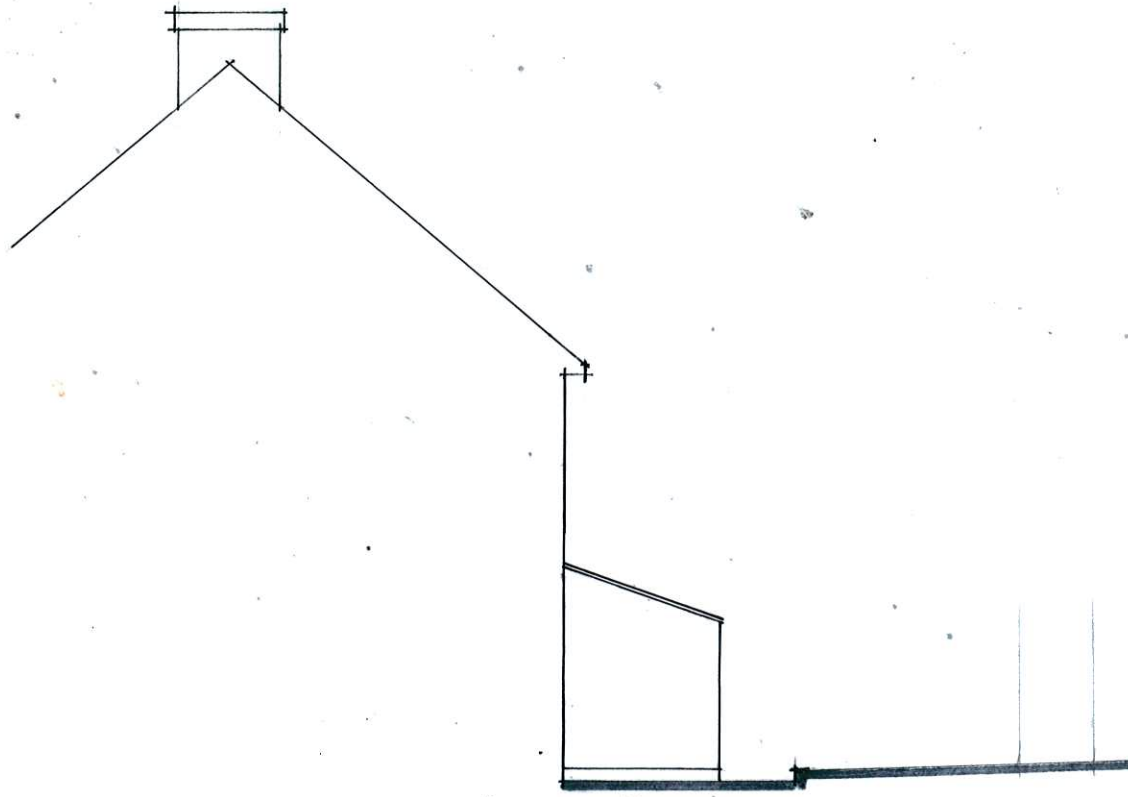

Existing East Elevation
Scale: 1/100

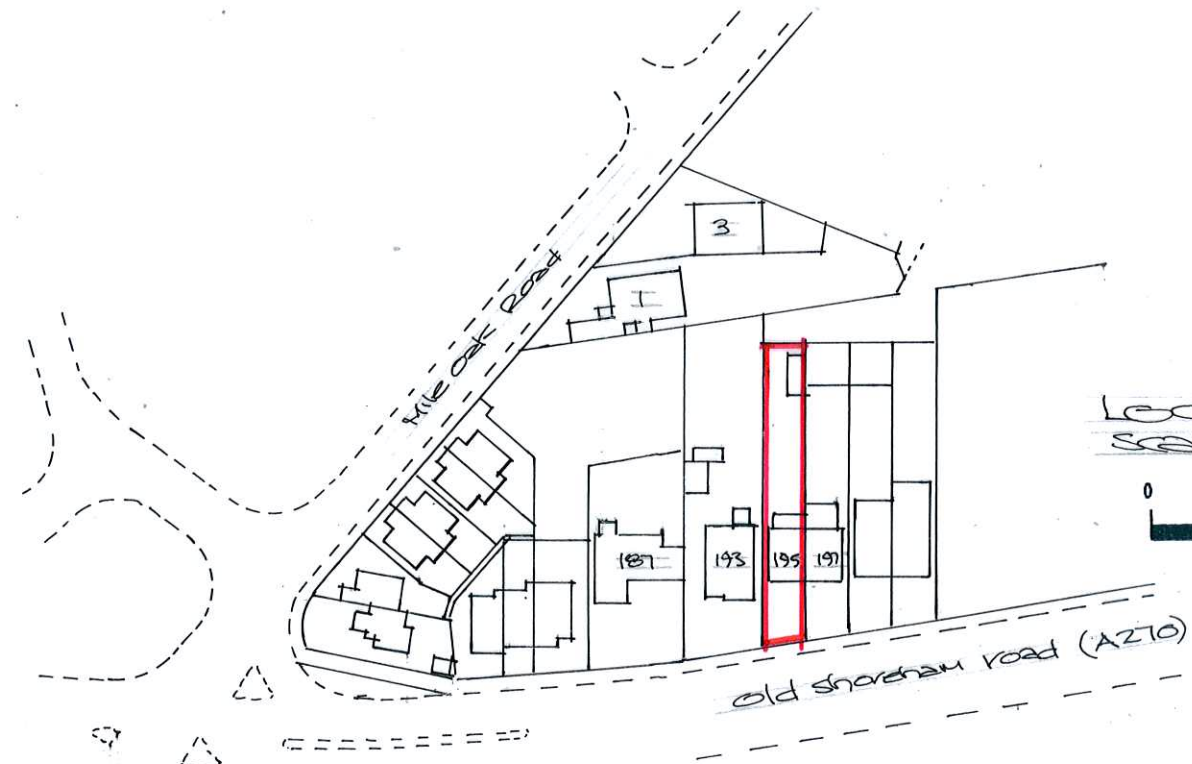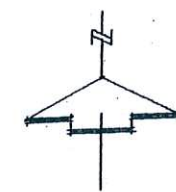

Location Plan
Scale: 1/1250

 

195 OLD SHOREHAM ROAD
SOUTHWICK
WEST SUSSEX BN42 4LS

Paul Trussler
44 Firle Road
Lancing
West Sussex
BN15 0NZ

Drawing No. 25/195/2