



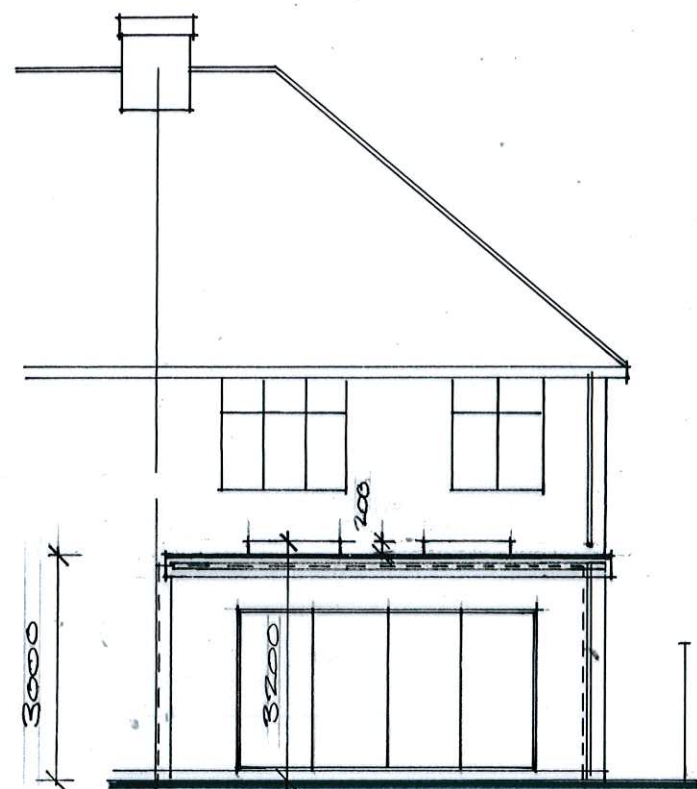


Proposed North Elevation
Scale: 1/100

Brickwork to
match existing

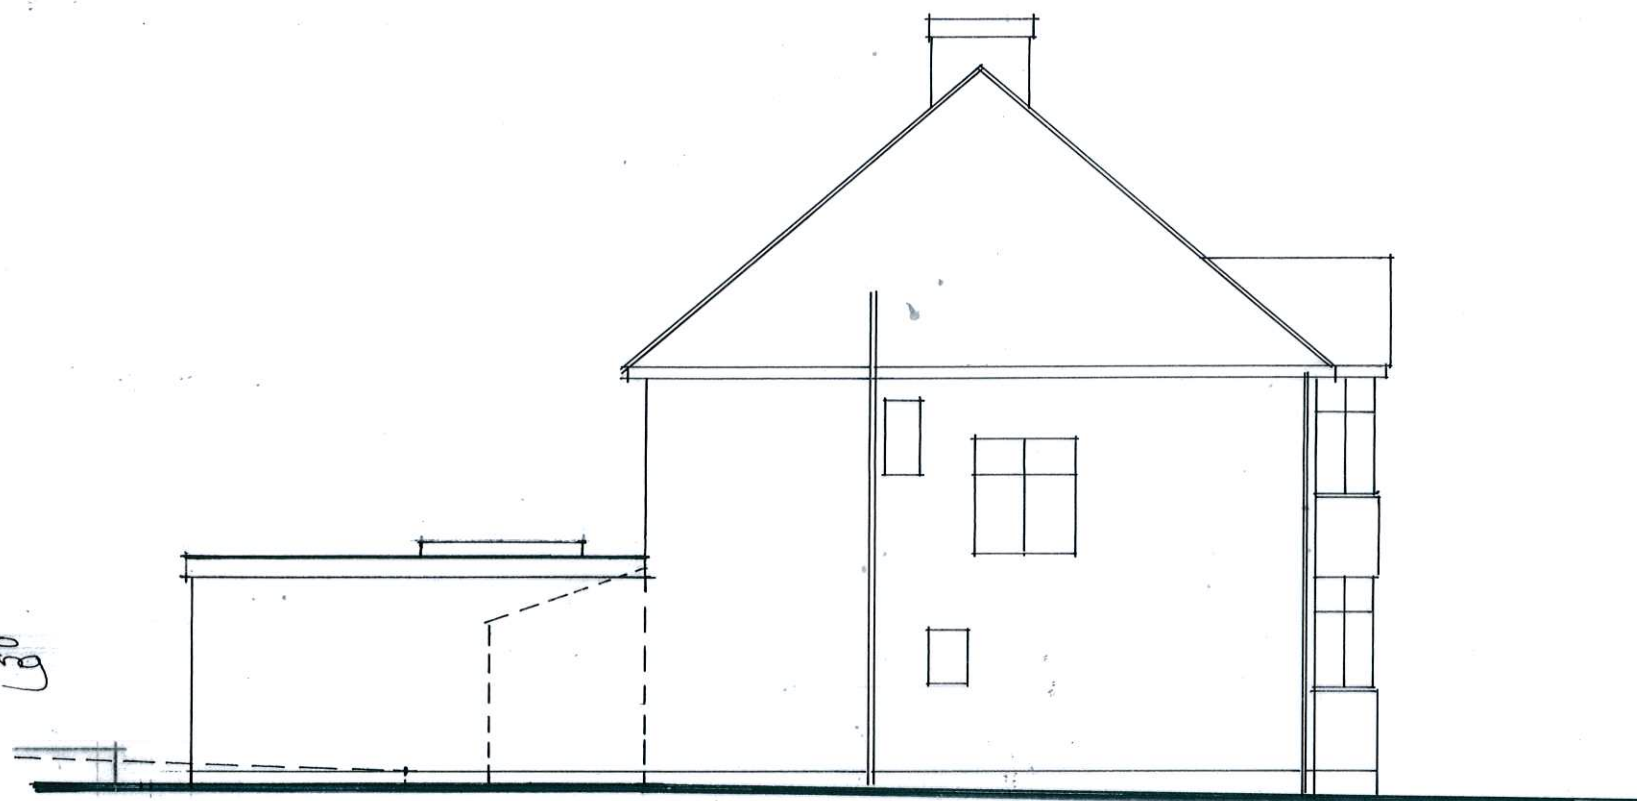


Proposed West Elevation
Scale: 1/100

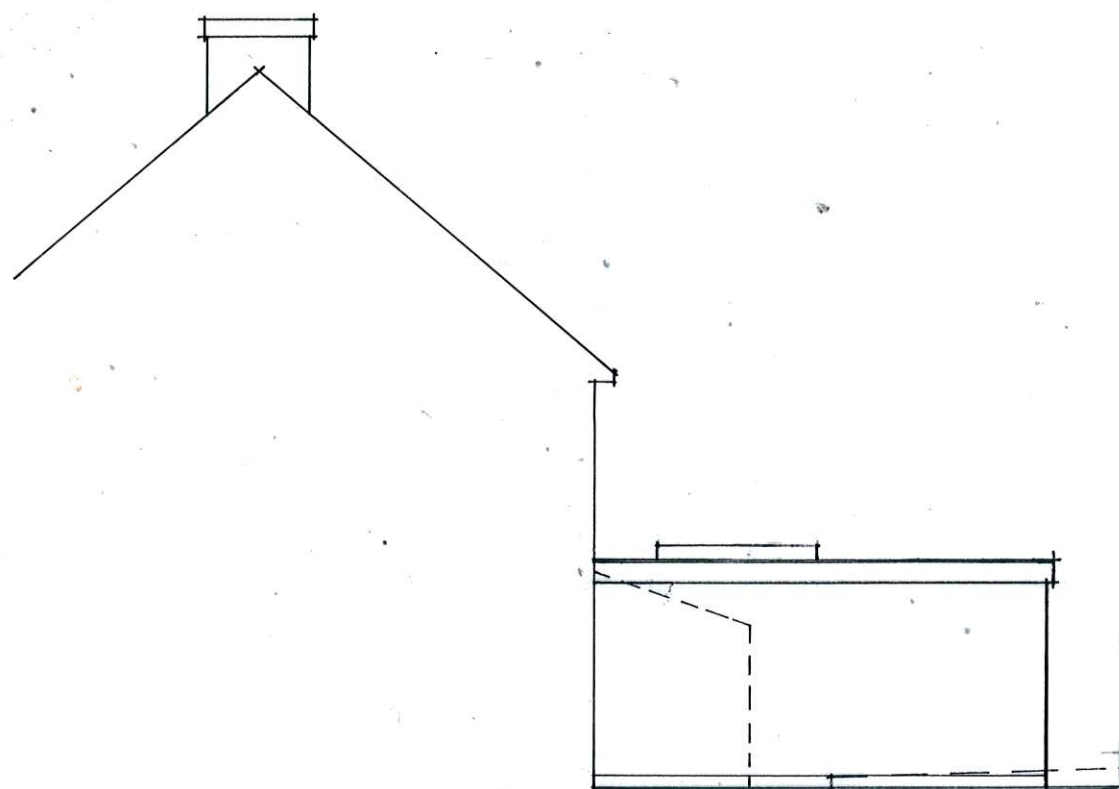


Proposed East Elevation
Scale: 1/100


Brickwork to
match existing

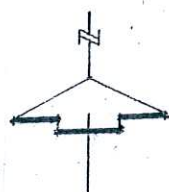

Proposed new
work hatched

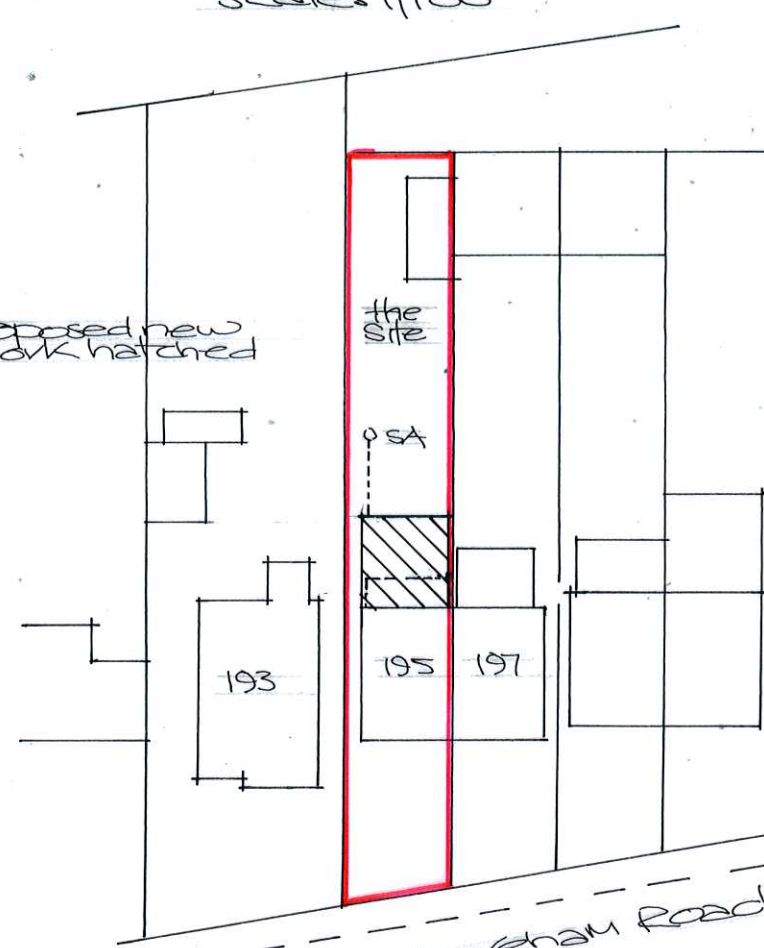

Site Plan
Scale: 1/500

 

195 OLD SHOREHAM ROAD
SOUTHWICK
WEST SUSSEX BN42 4LS

Paul Trussler
44 Firle Road
Lancing
West Sussex
BN15 0NZ

Drawing No. 25/195/4 ^A