


- Notes:
1. Do not scale from this drawing, except for Planning.
 2. All dimensions are in millimetres / metres unless stated otherwise.

Rev	Description	By	Date

AMENDMENTS

Drawing Status:
FOR INFORMATION

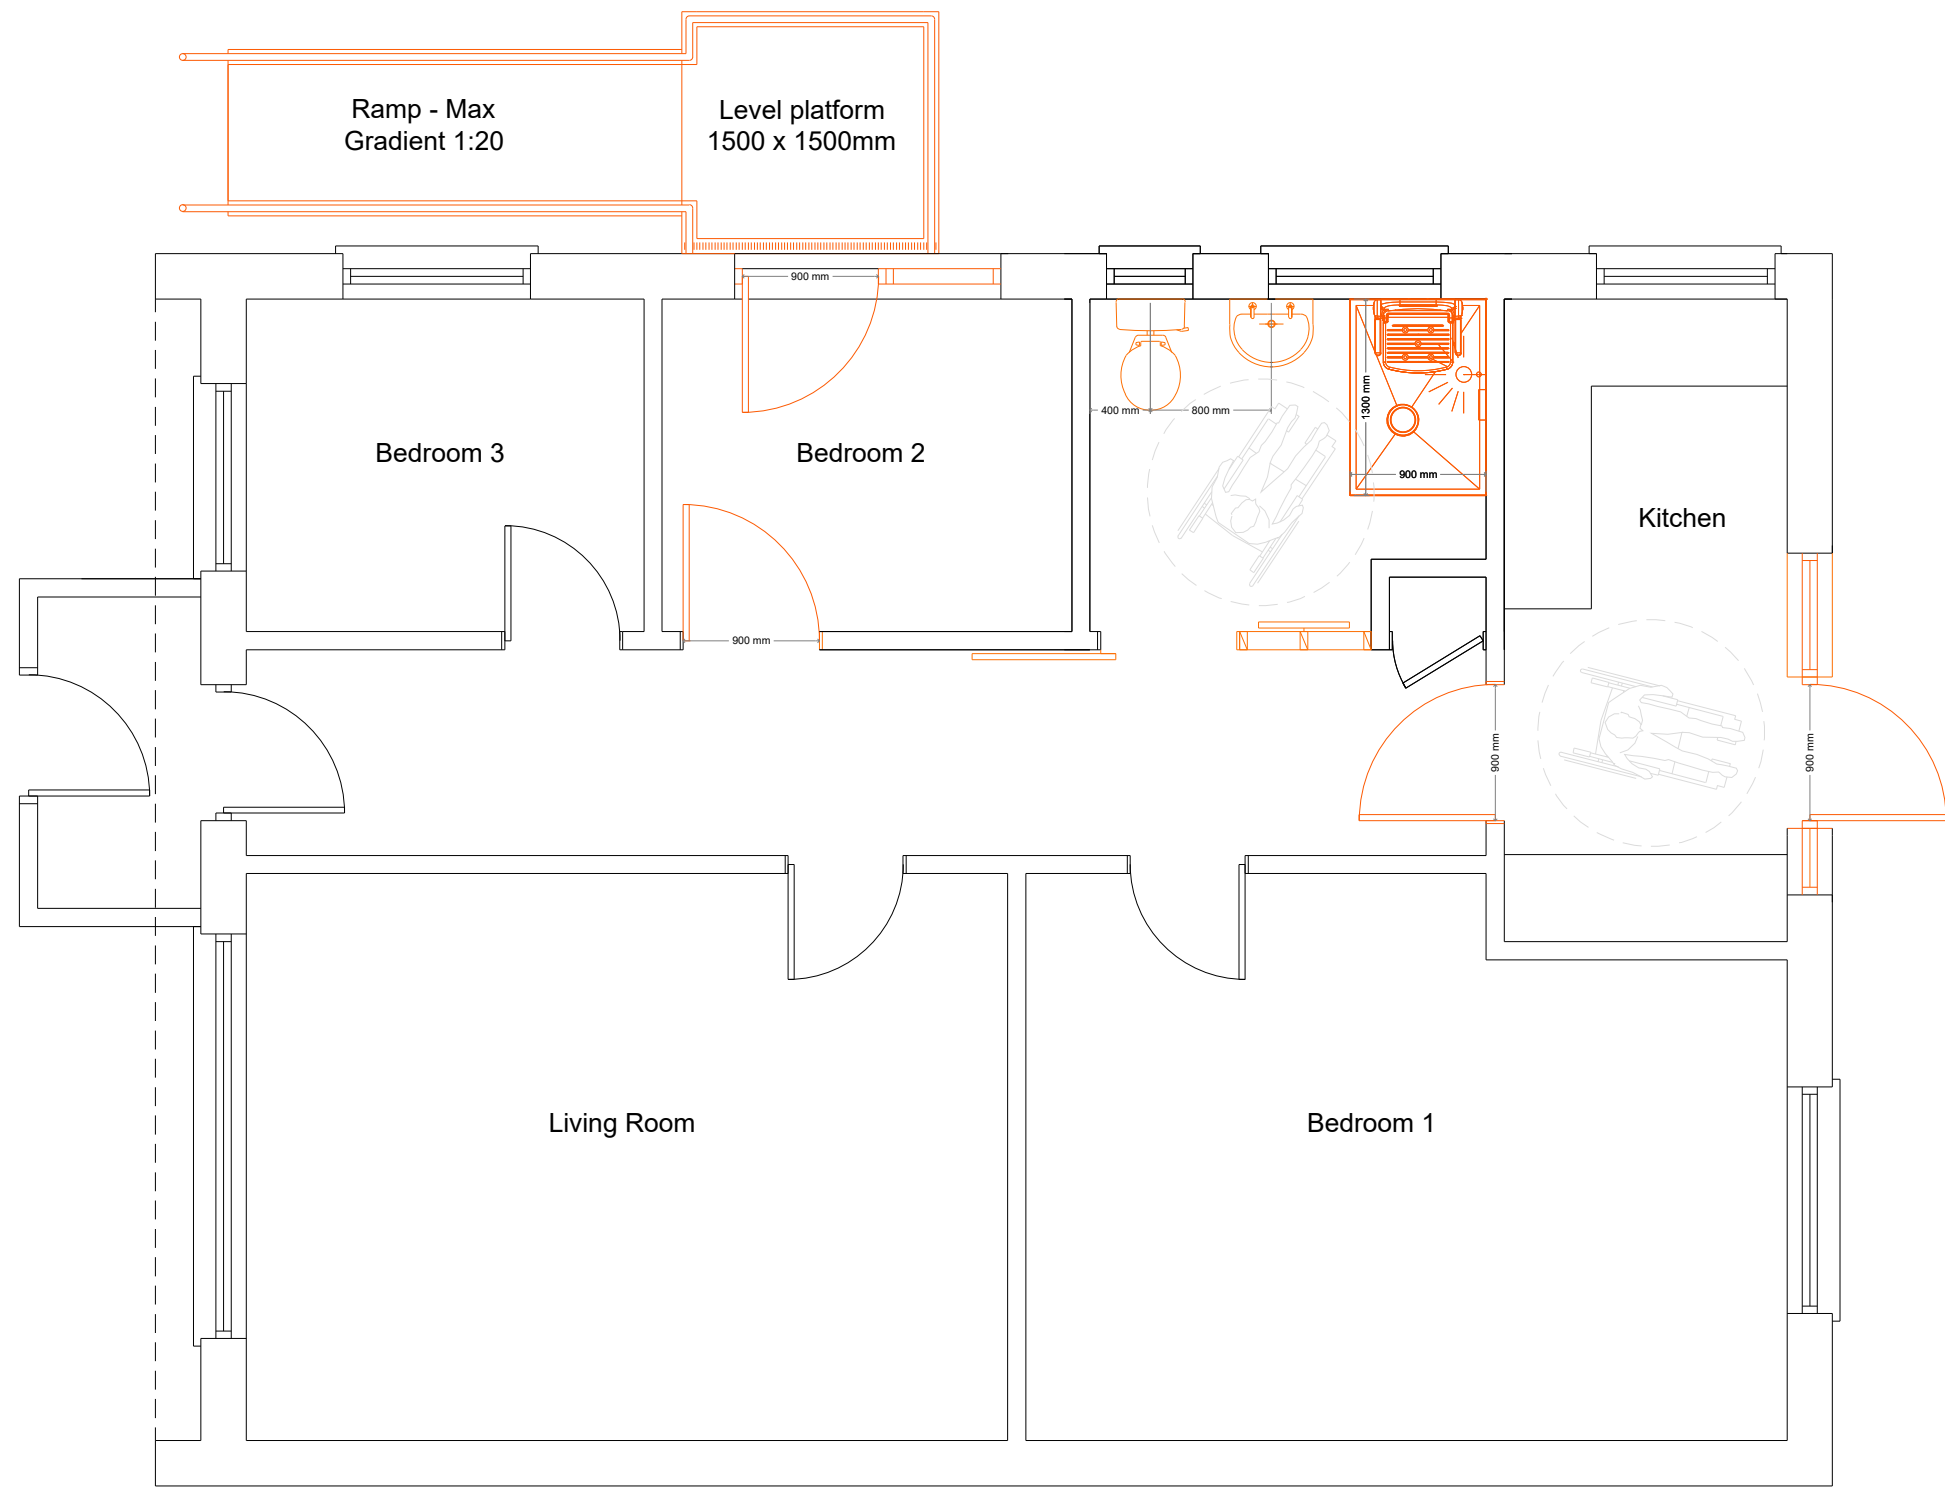

ADUR & WORTHING
COUNCILS

Adur & Worthing HIA
Portland House, Richmond Rd.
WORTHING BN11 1HS
www.adur-worthing.gov.uk
home.improvement@adur-worthing.gov.uk

Property Title:
5 Burnside Crescent, Lancing BN15 9TN

Drawing Title:
Proposed Floor Plan

Scale @ A2: 1:50	Date: 14-11-2025		
UPRN: N/A	Drawn By: MSP	Checked By: N/A	
Drawing No: 005/BUR/001			Rev: -