



Ground Floor

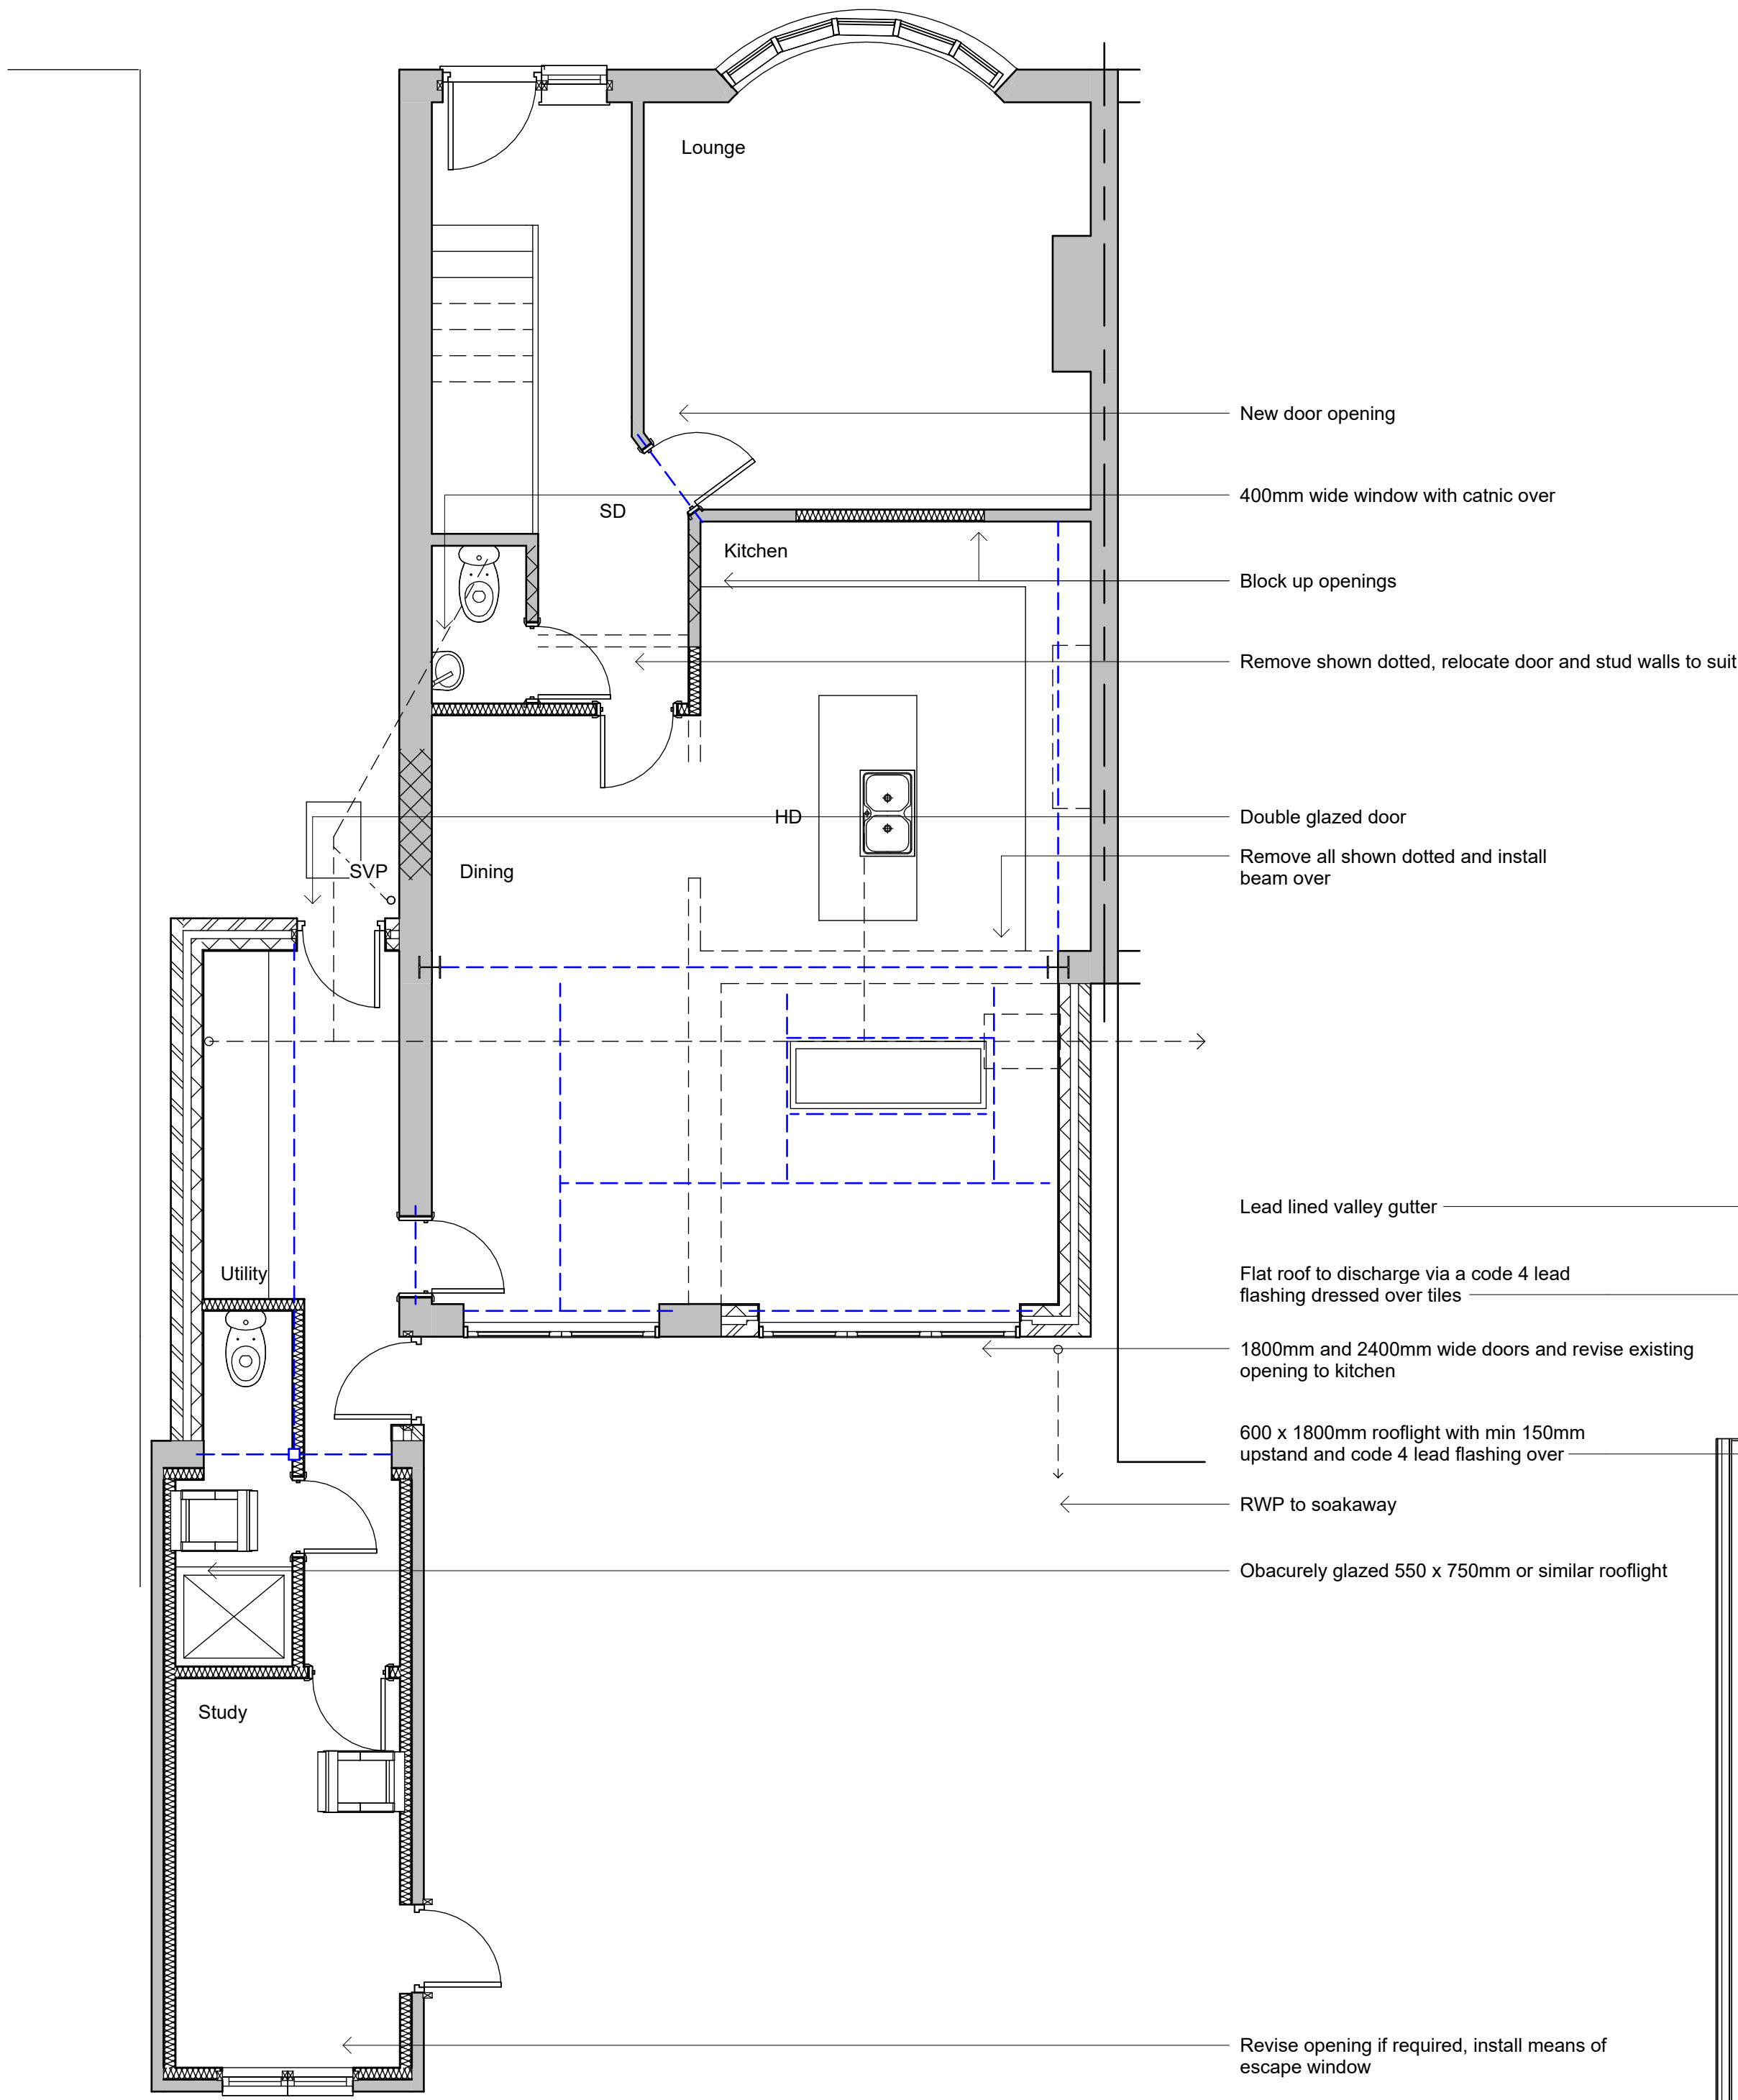


First Floor

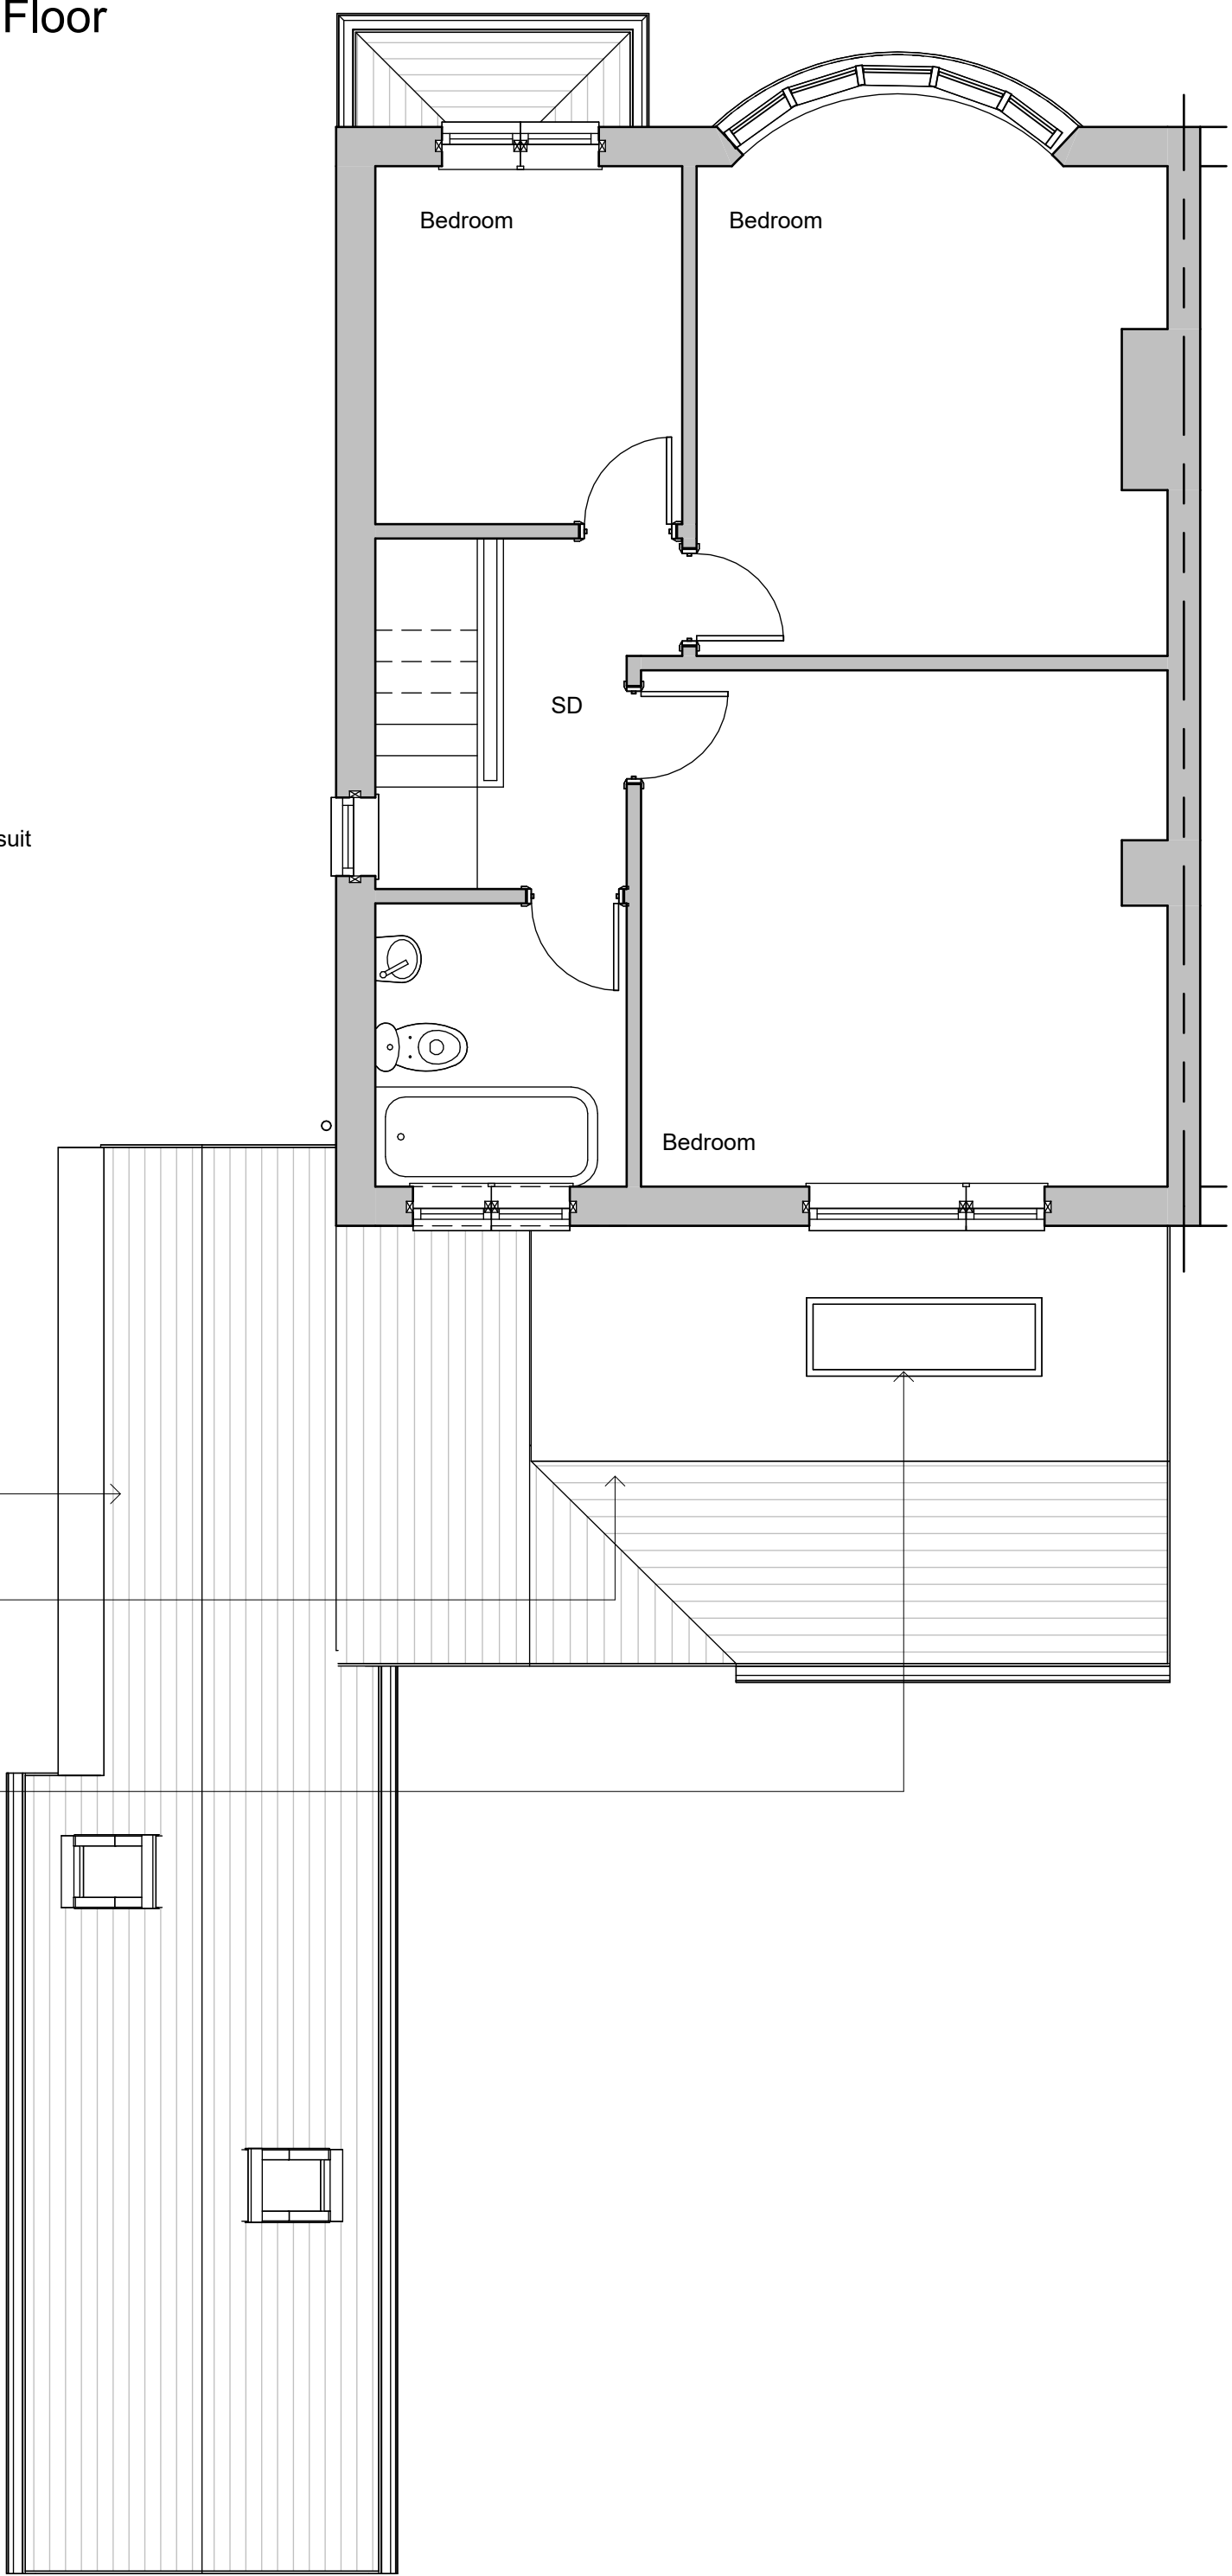

Front Elevation

South

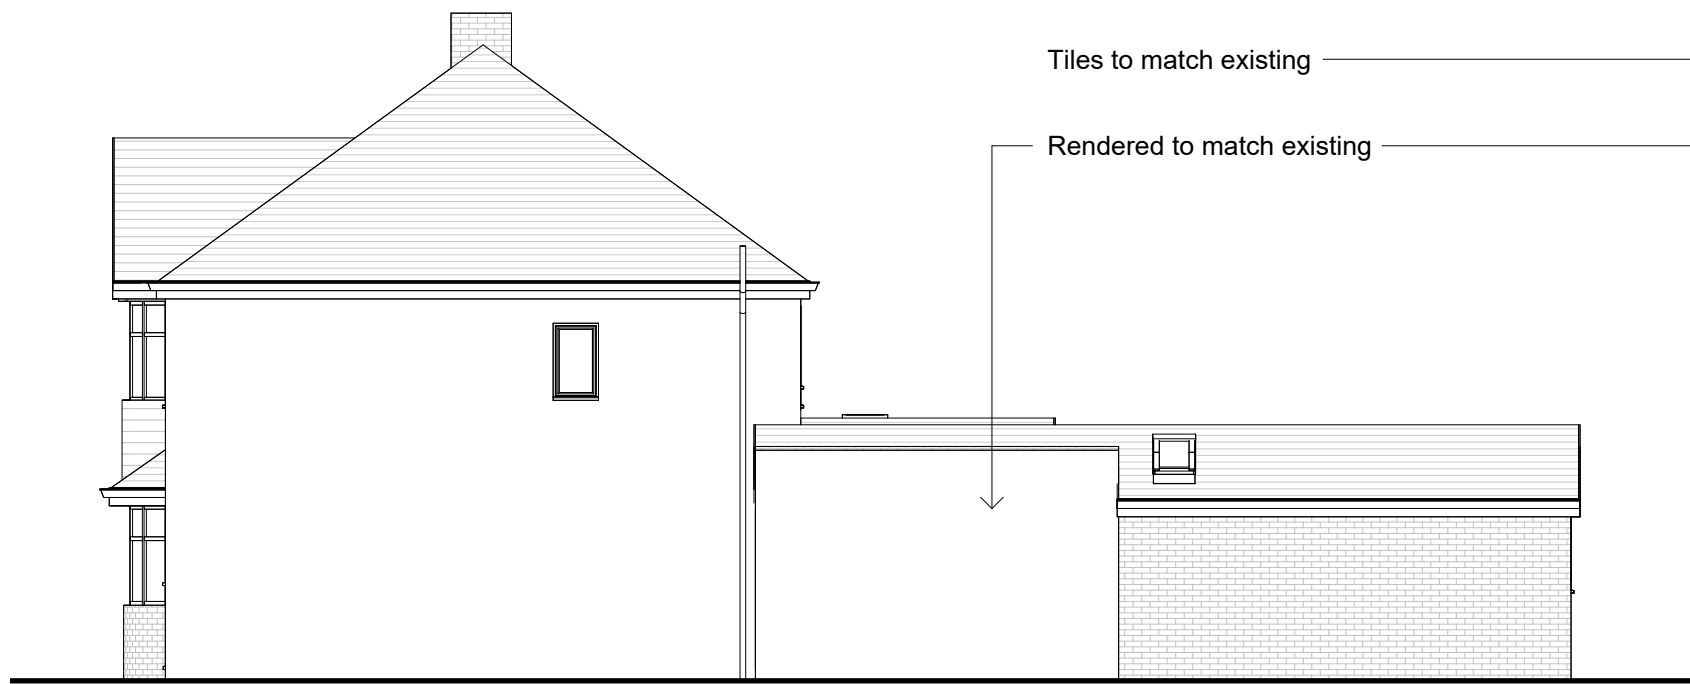


Side Elevation

East



Rear Elevation


North

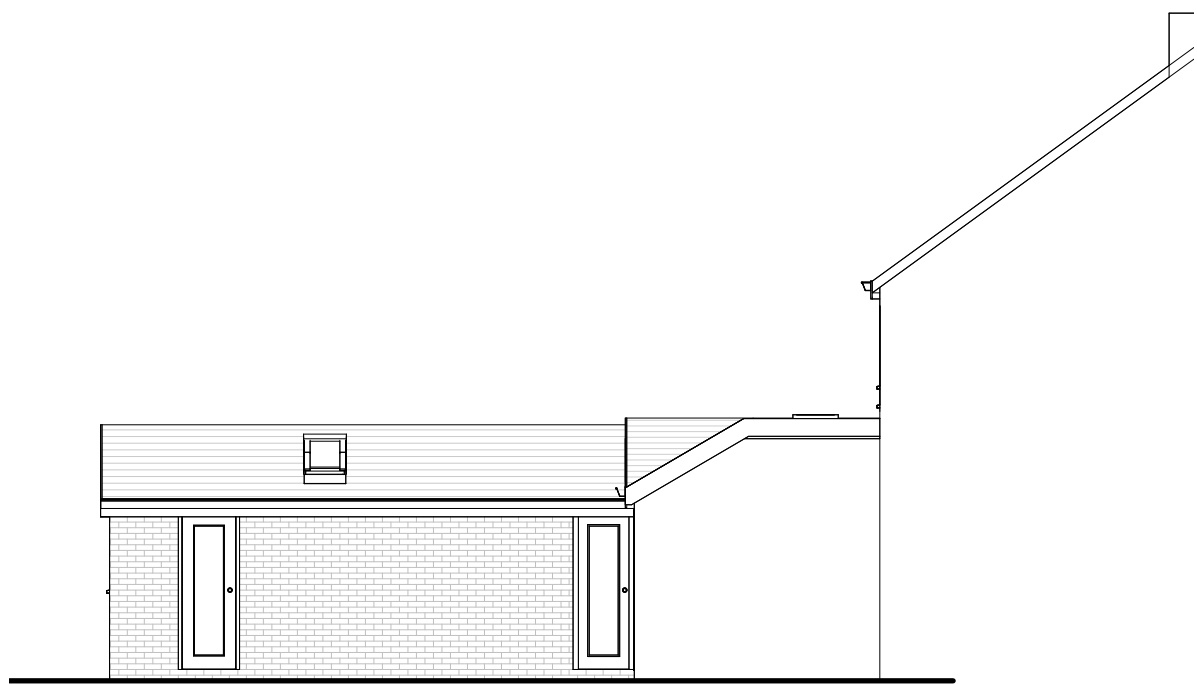

Side Elevation

West

Revisions

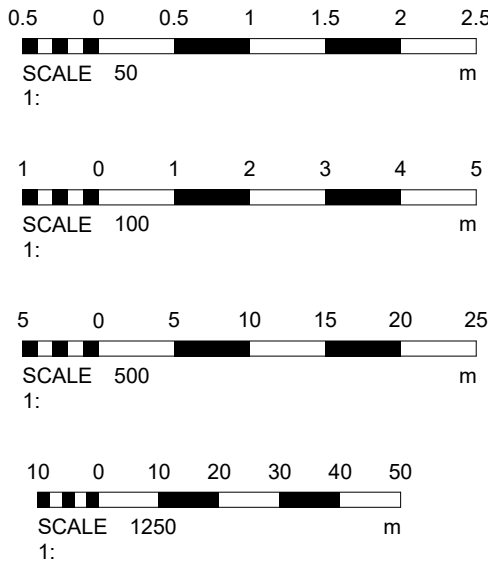

Materials

Drawing Number 2025/102 Sheet 2 of 2

Size A1 Scale 1:50, 1:100, 1:500, 1:1250

Project  
Proposed details  
June 2025

Job Title  
6 Church Lane  
Southwick  
East Sussex  
BN42 4GD

Do Not scale from this drawing except for planning as photocopies will be subject to distortion  
Drawings to be read in conjunction with all other Designers and structural engineers contract drawings and specifications:  
Any discrepancies must be brought to the attention of the Designer immediately.  
The contractor must verify all dimensions by site measurement before ordering materials or manufacturing components  
Substitute materials and products to those named will be acceptable if proven to be of equal or higher performance and not in conflict with other elements

M.J.Humphrey Ltd



Mel Humphrey MRICS 9 Aldsworth Avenue Goring By Sea West Sussex BN12 4XQ  
Adam Humphrey MCIOB 21 Pendine Avenue Worthing West Sussex BN11 2NA

Mel@mjhumphrey.co.uk 07701055182  
Adam@mjhumphrey.co.uk 07812419142