


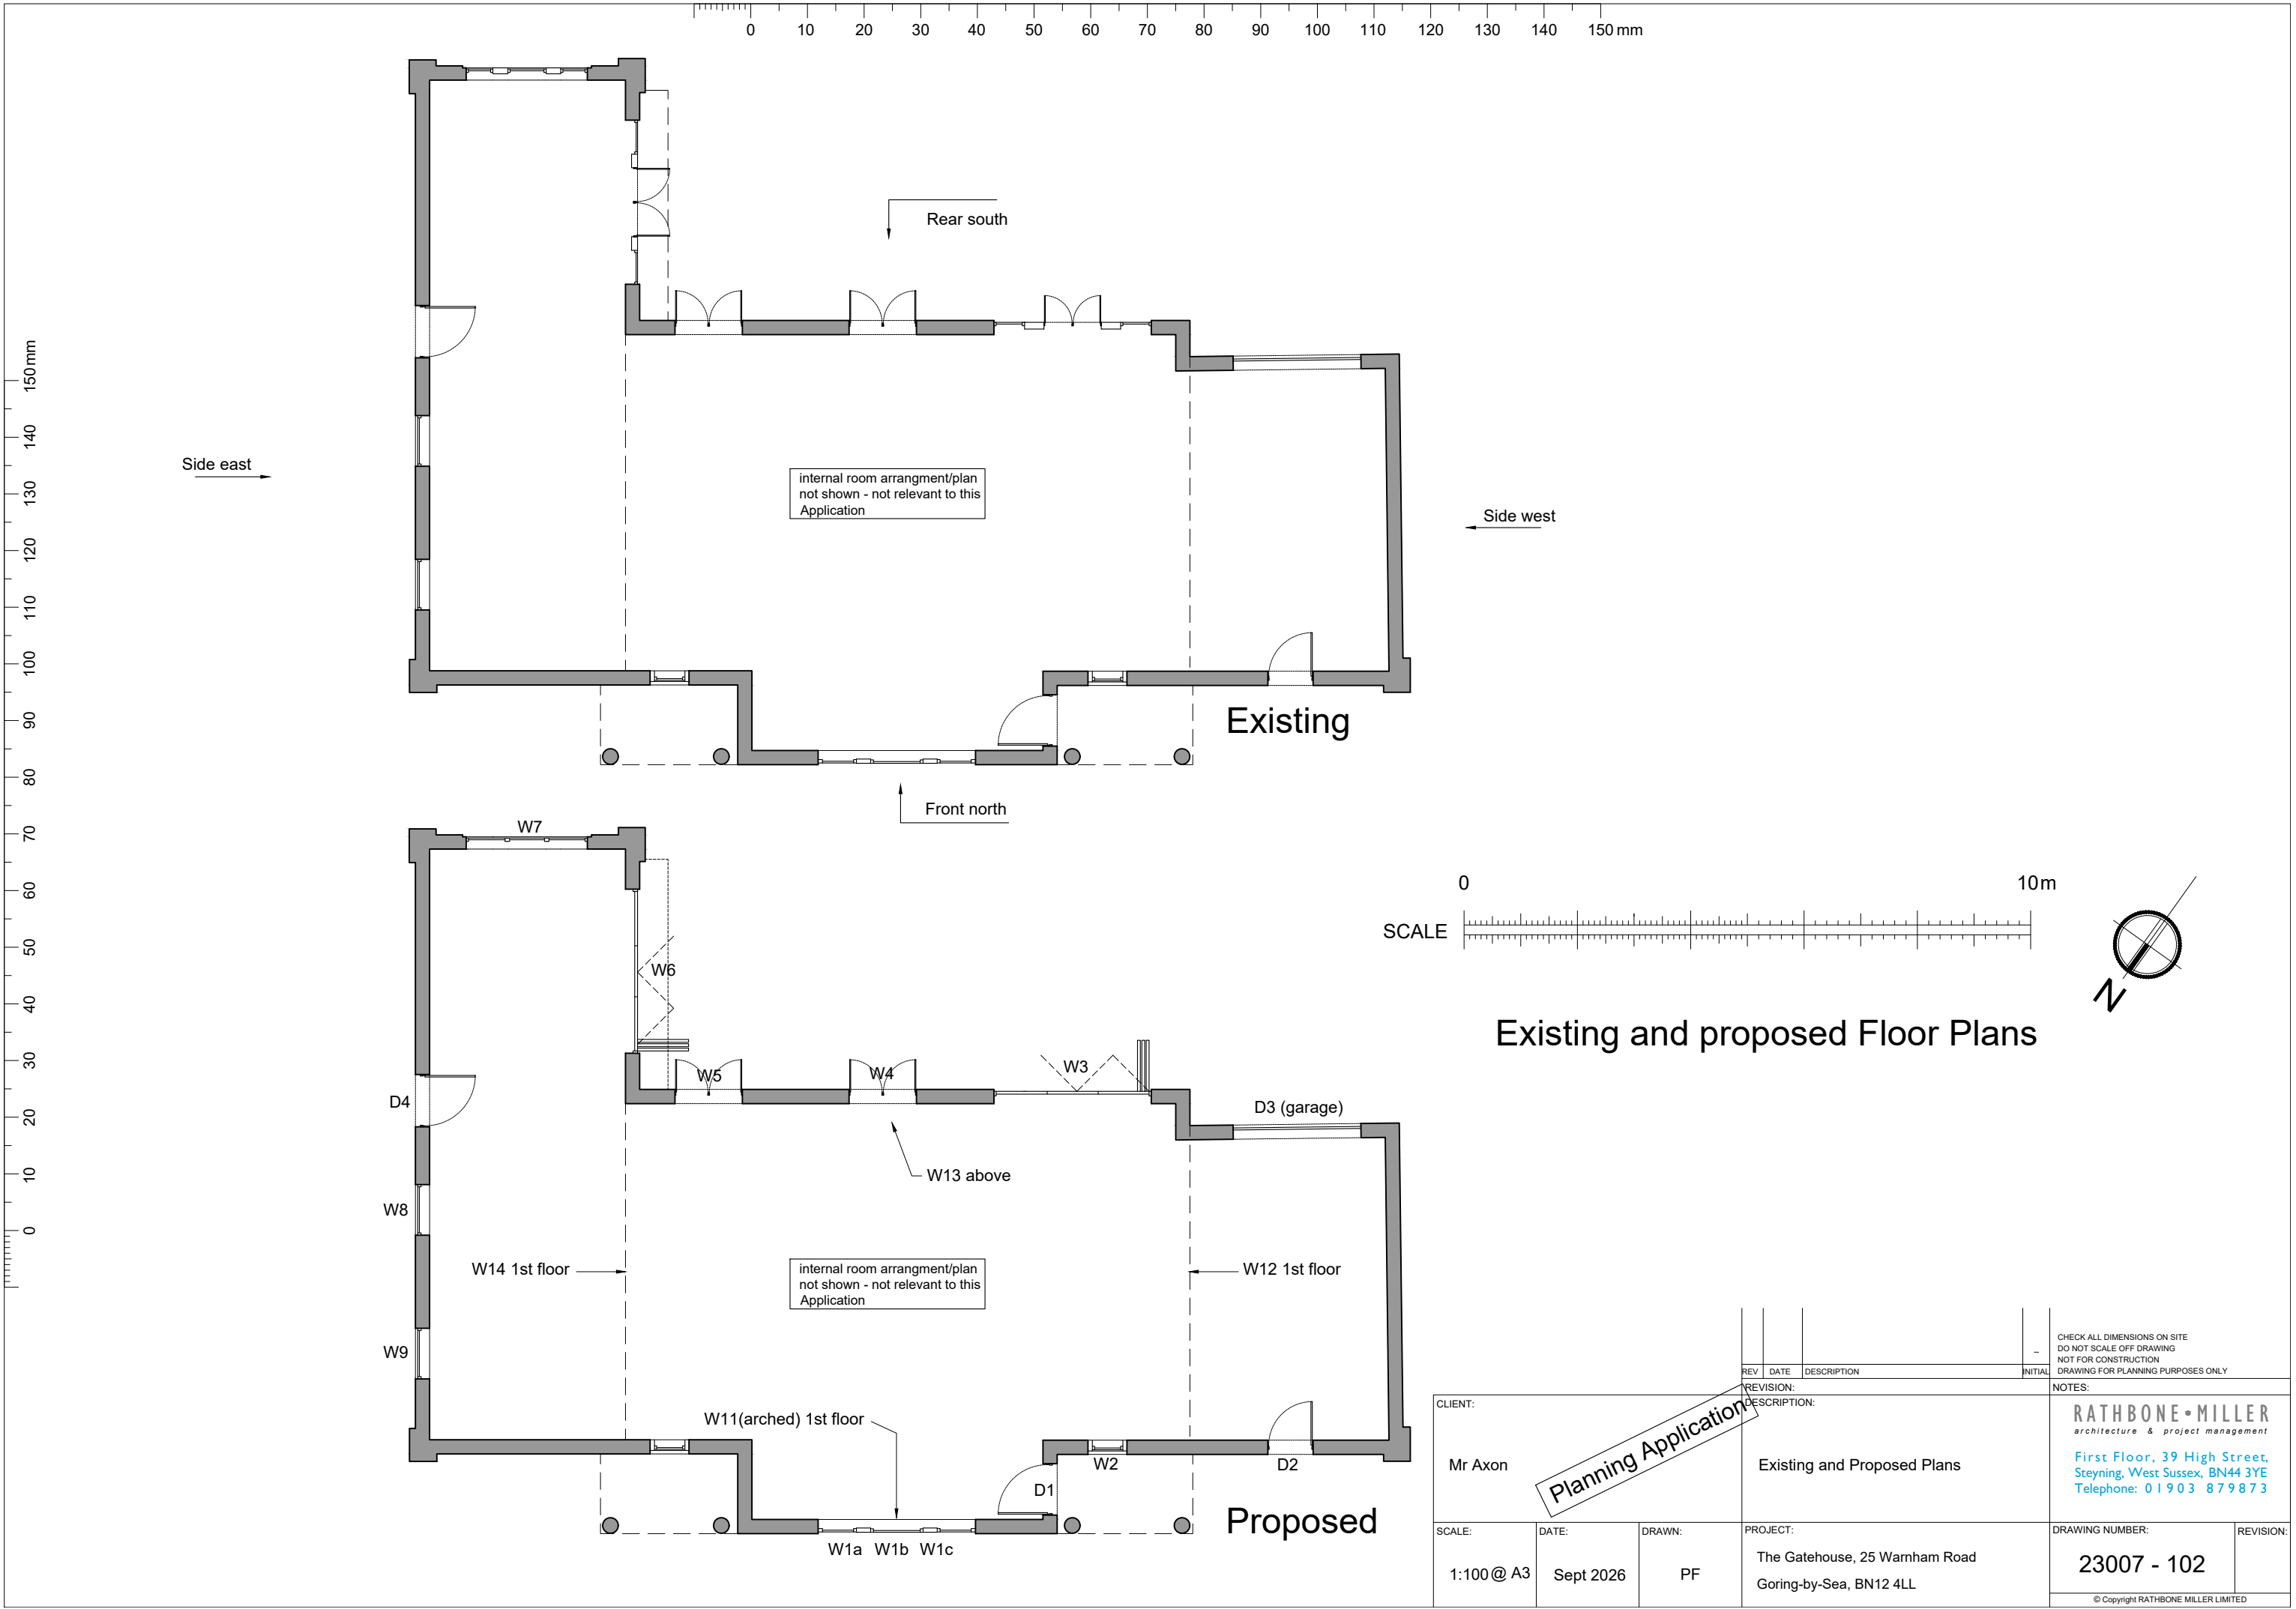

Existing and proposed Floor Plans

CLIENT:				NOTES:	
Mr Axon				RATHBONE•MILLER architecture & project management First Floor, 39 High Street, Steyning, West Sussex, BN44 3YE Telephone: 01903 879873	
SCALE:	DATE:	DRAWN:	PROJECT:	DRAWING NUMBER:	REVISION:
1:100 @ A3	Sept 2026	PF	The Gatehouse, 25 Warnham Road Goring-by-Sea, BN12 4LL	23007 - 102	
© Copyright RATHBONE MILLER LIMITED					